



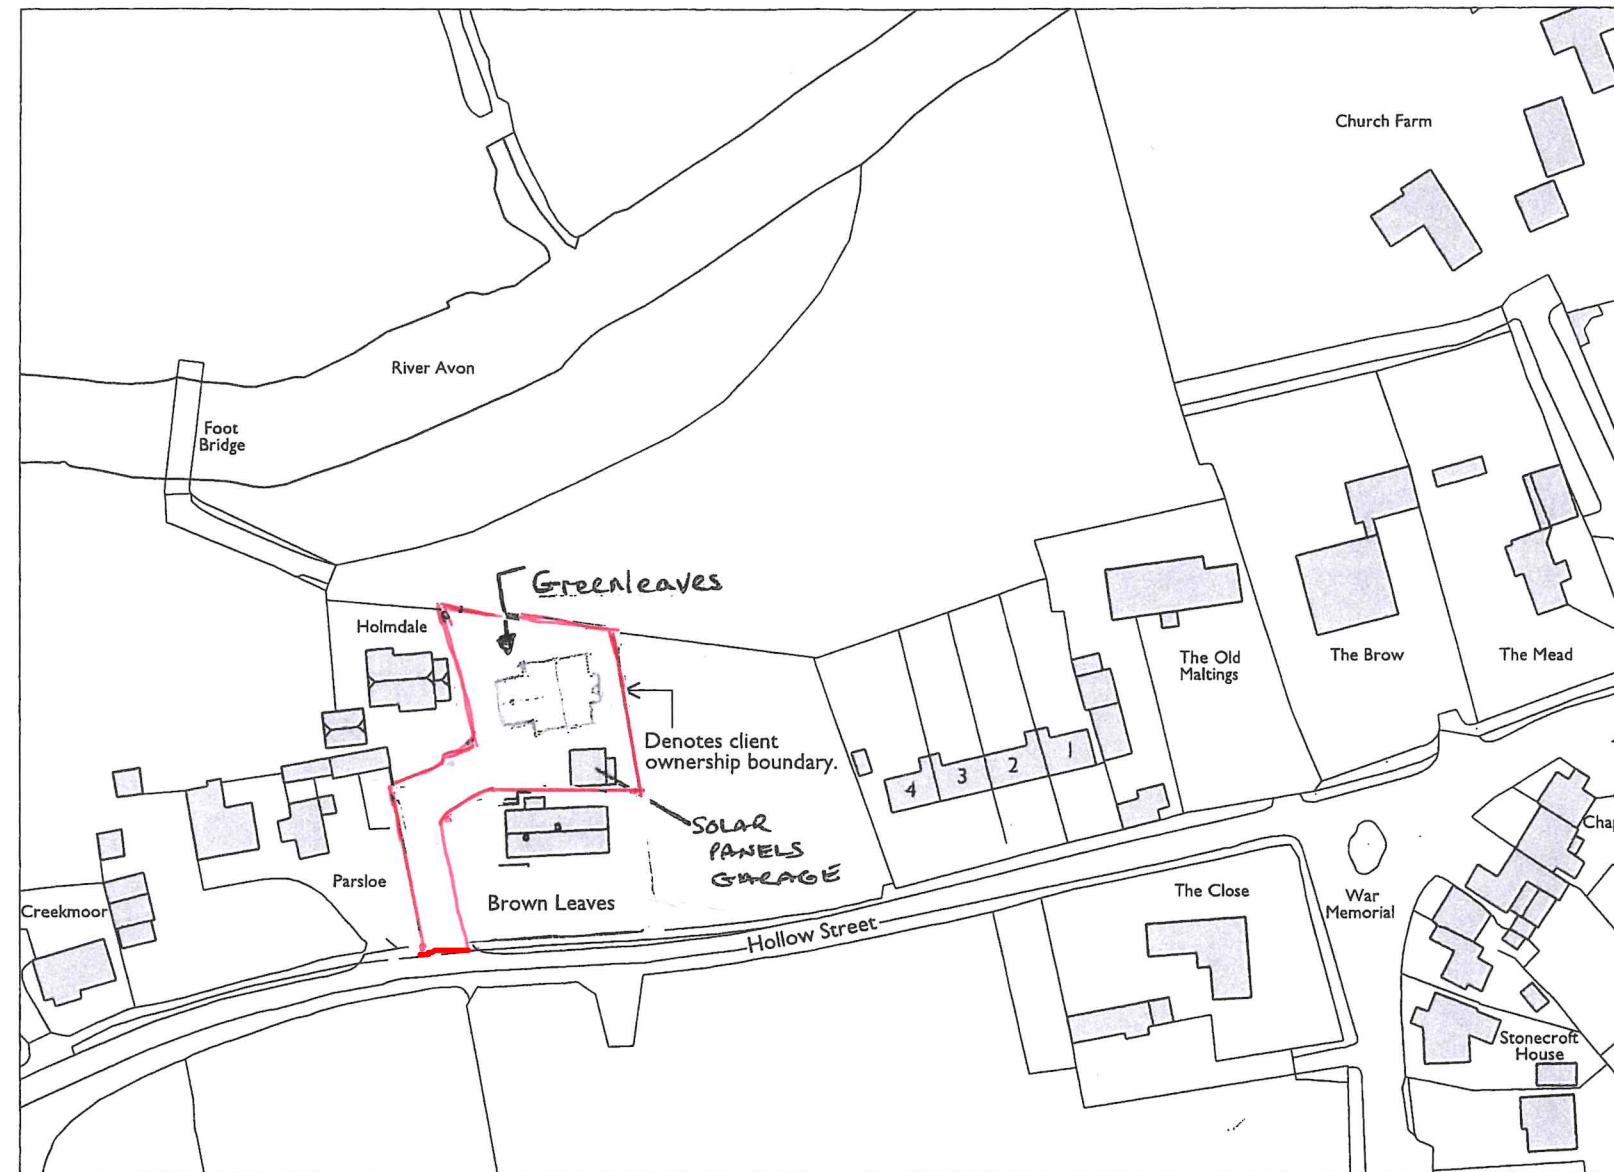

Ordnance Survey, (c) Crown Copyright 2011. All rights reserved. Licence number 100020449

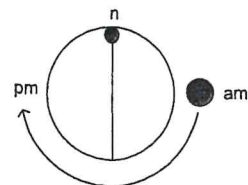

Contractors must check all dimensions on site. Only figured dimensions are to be worked from. Discrepancies must be reported before proceeding. This drawing is not to be used for any other purpose.

Rev	Date

0m 62.5m

Project

PROPOSED LOCATION OF SOLAR PANEL DEVELOPMENT

Drawing Title

Site Location Plan

Status	Drawing Number	Revision
Construction	P-Site-01	C1
Scale	Size	Date

1