




SOUTH ELEVATION

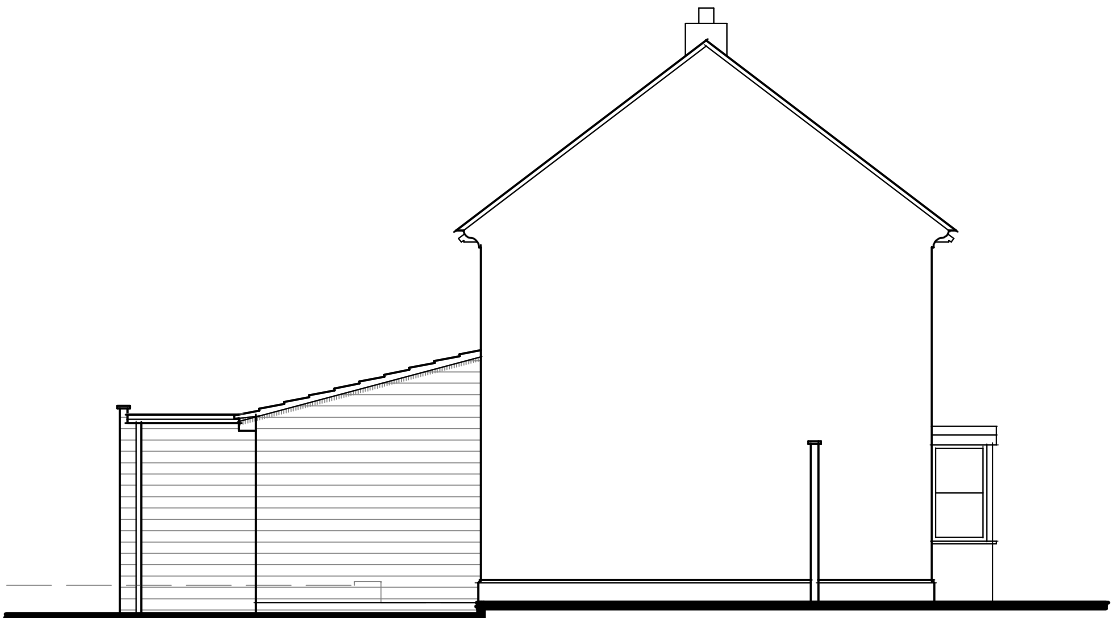

WEST ELEVATION

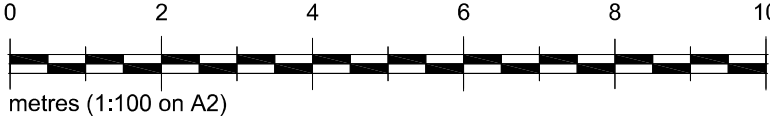


NORTH ELEVATION

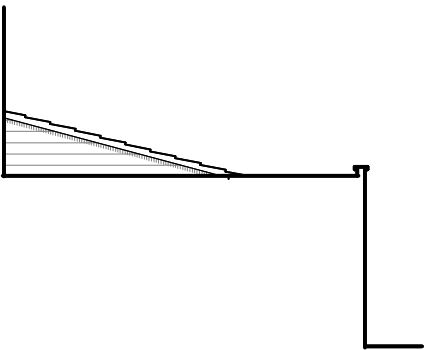


EAST ELEVATION

PROPOSED ROOF - CONCRETE INTERLOCKING TILES, COLOUR TO MATCH EXISTING
PROPOSED WALLS - COURSED RECONSTRUCTED STONE TO MATCH EXISTING
PROPOSED WINDOWS AND DOORS - GREY UPVC FRAMES TO MATCH EXISTING

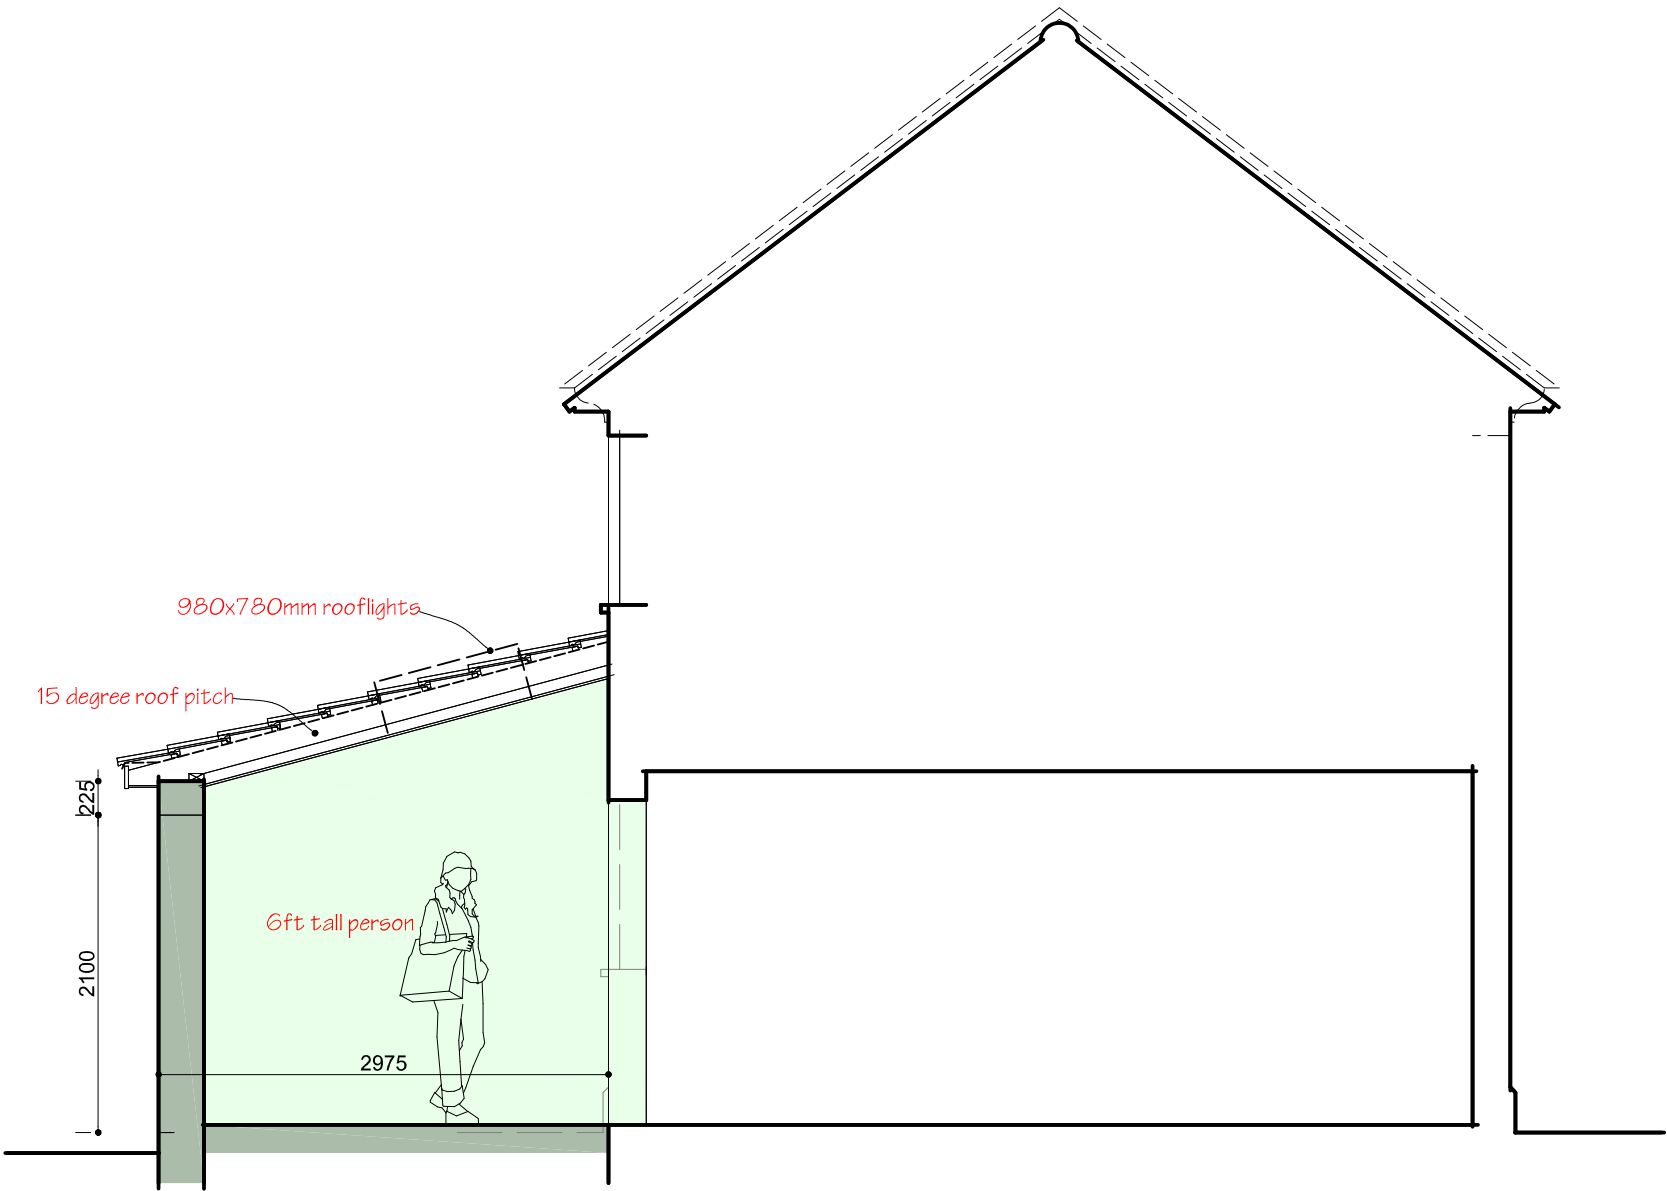

SECTION

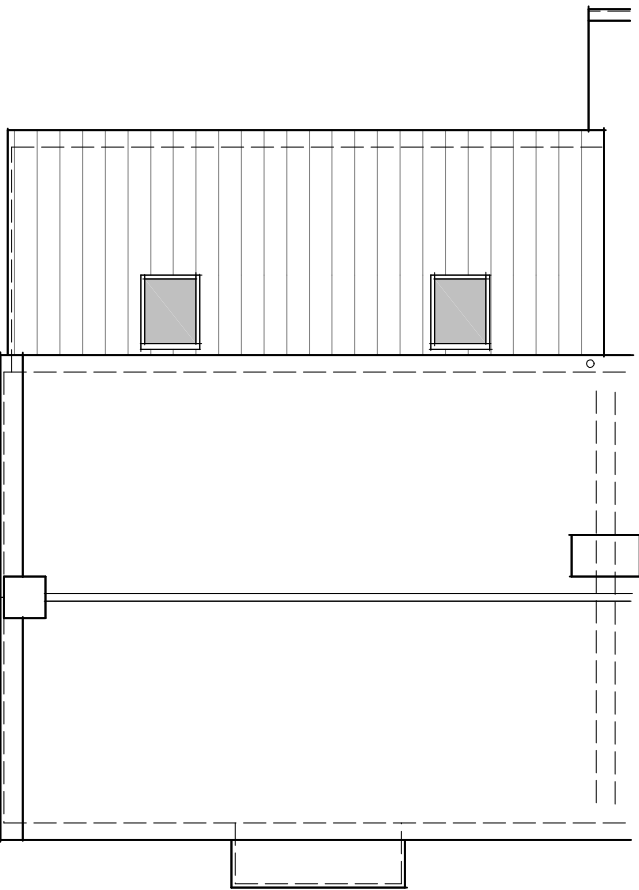

ROOF PLAN

This drawing is copyright of Kevin Smith Architectural Services . It may not be copied , reproduced or altered in any way without written authority.
All dimensions to be checked on site and any discrepancies reported to the Kevin Smith immediately.

A 21.01.26. - CLIENT AMENDMENTS			
K E V I N S M I T H		Architectural Services	
7 Ludlow Close , Frome , Somerset . BA11 2ES		TEL. 07946 678348 WEB. www.kevinjsmith.co.uk	
Client	HELEN POWER		
Job	14 HIGHFIELD ROAD , BRADFORD ON AVON , WILTSHIRE		
Title	PROPOSAL DETAILS 2		
Scales	1:50 1:100	Date	JANUARY 2026
		Ref No	2647 / 04 A