

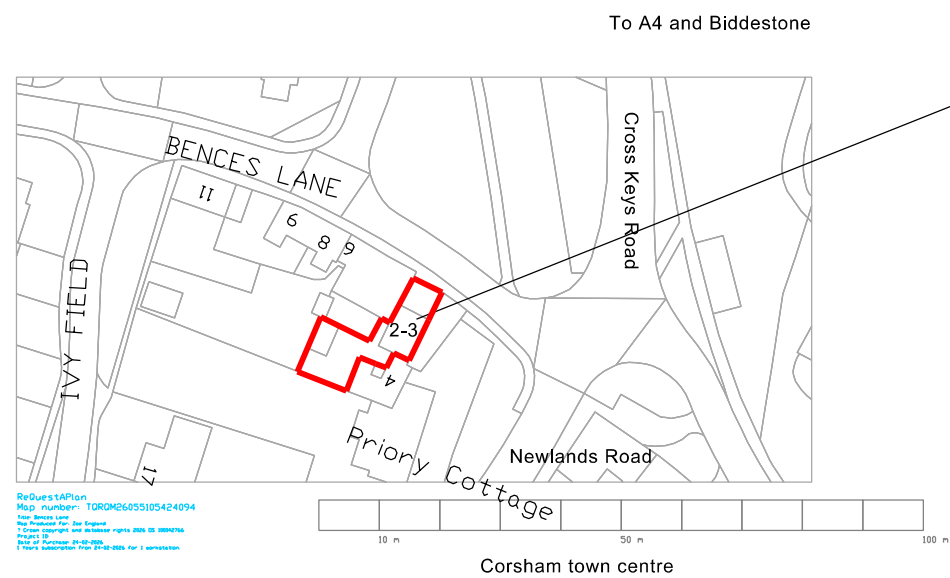


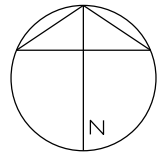

The Site

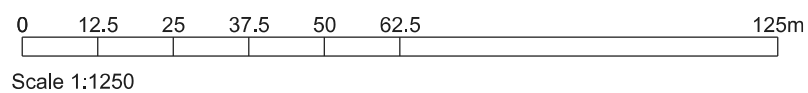

Scale 1:1250

NICK MATTHEWS Surveying Ltd

Chartered Building Surveyor

Dysart House Church Lane Worton Deveses SN10 5SH
07769 704733 hello@nickmatthewssurveying.co.uk
www.nickmatthewssurveying.co.uk



Rev	Date	Details
-----	------	---------

2 - 3 BENCES LANE CORSHAM SN13 0DD

Proposed works for Zoe England

- Location Plan

date Feb 2026 scale 1:1250 drawn NM checked NM status planning

2601
Location

■ ©