


Planning

CLIENT
Mr & Mrs Pring

ADDRESS
The Beeches,
Showell,
Chippenham,
SN15 2NU



South Elevation

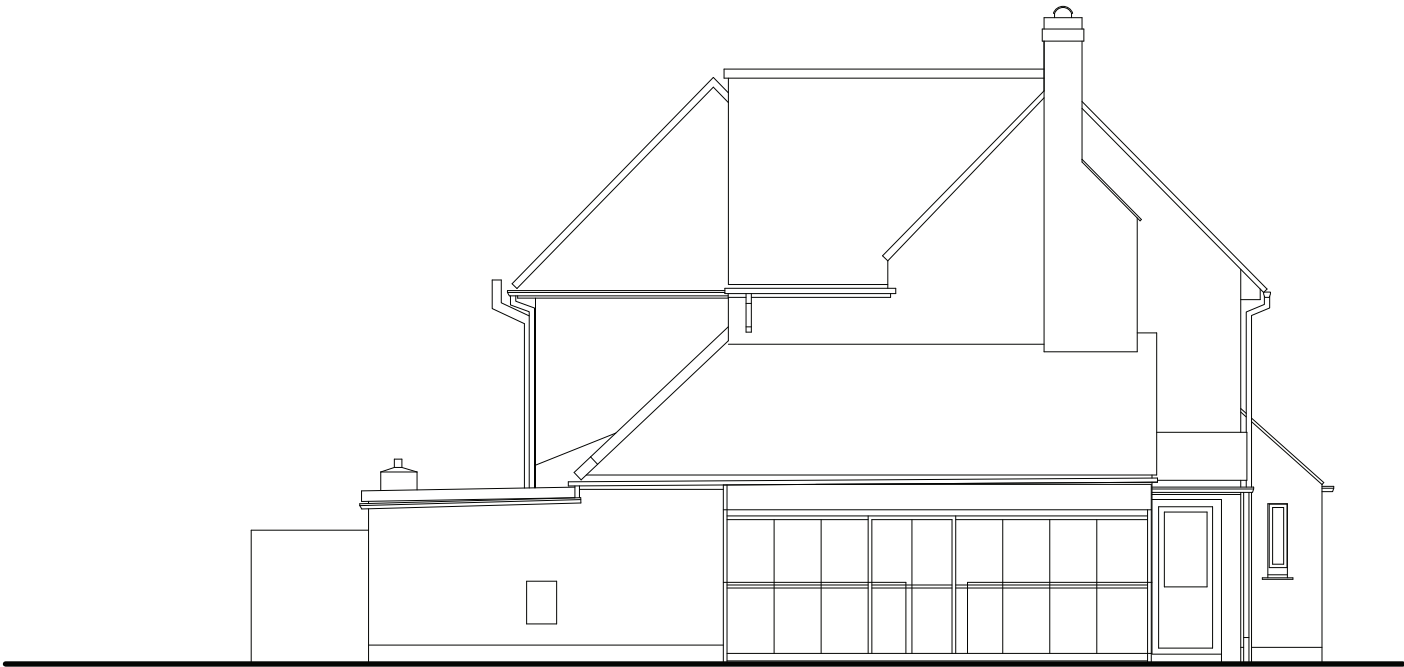

West Elevation

A	IM	23/02/2026	elevation title added			
REV.	BY	DATE	NOTES			
0		1	2	3	4	5 m

EX S - W elevations

PROJECT	STAGE	DRAWING	REV	DRAWN
16	- 3	- 06	A	IM
SCALE	SIZE	CREATION		
1:100	@ A3 L	FEB 2026		