


Planning

CLIENT
Mr & Mrs Pring

ADDRESS
The Beeches,
Showell,
Chippenham,
SN15 2NU

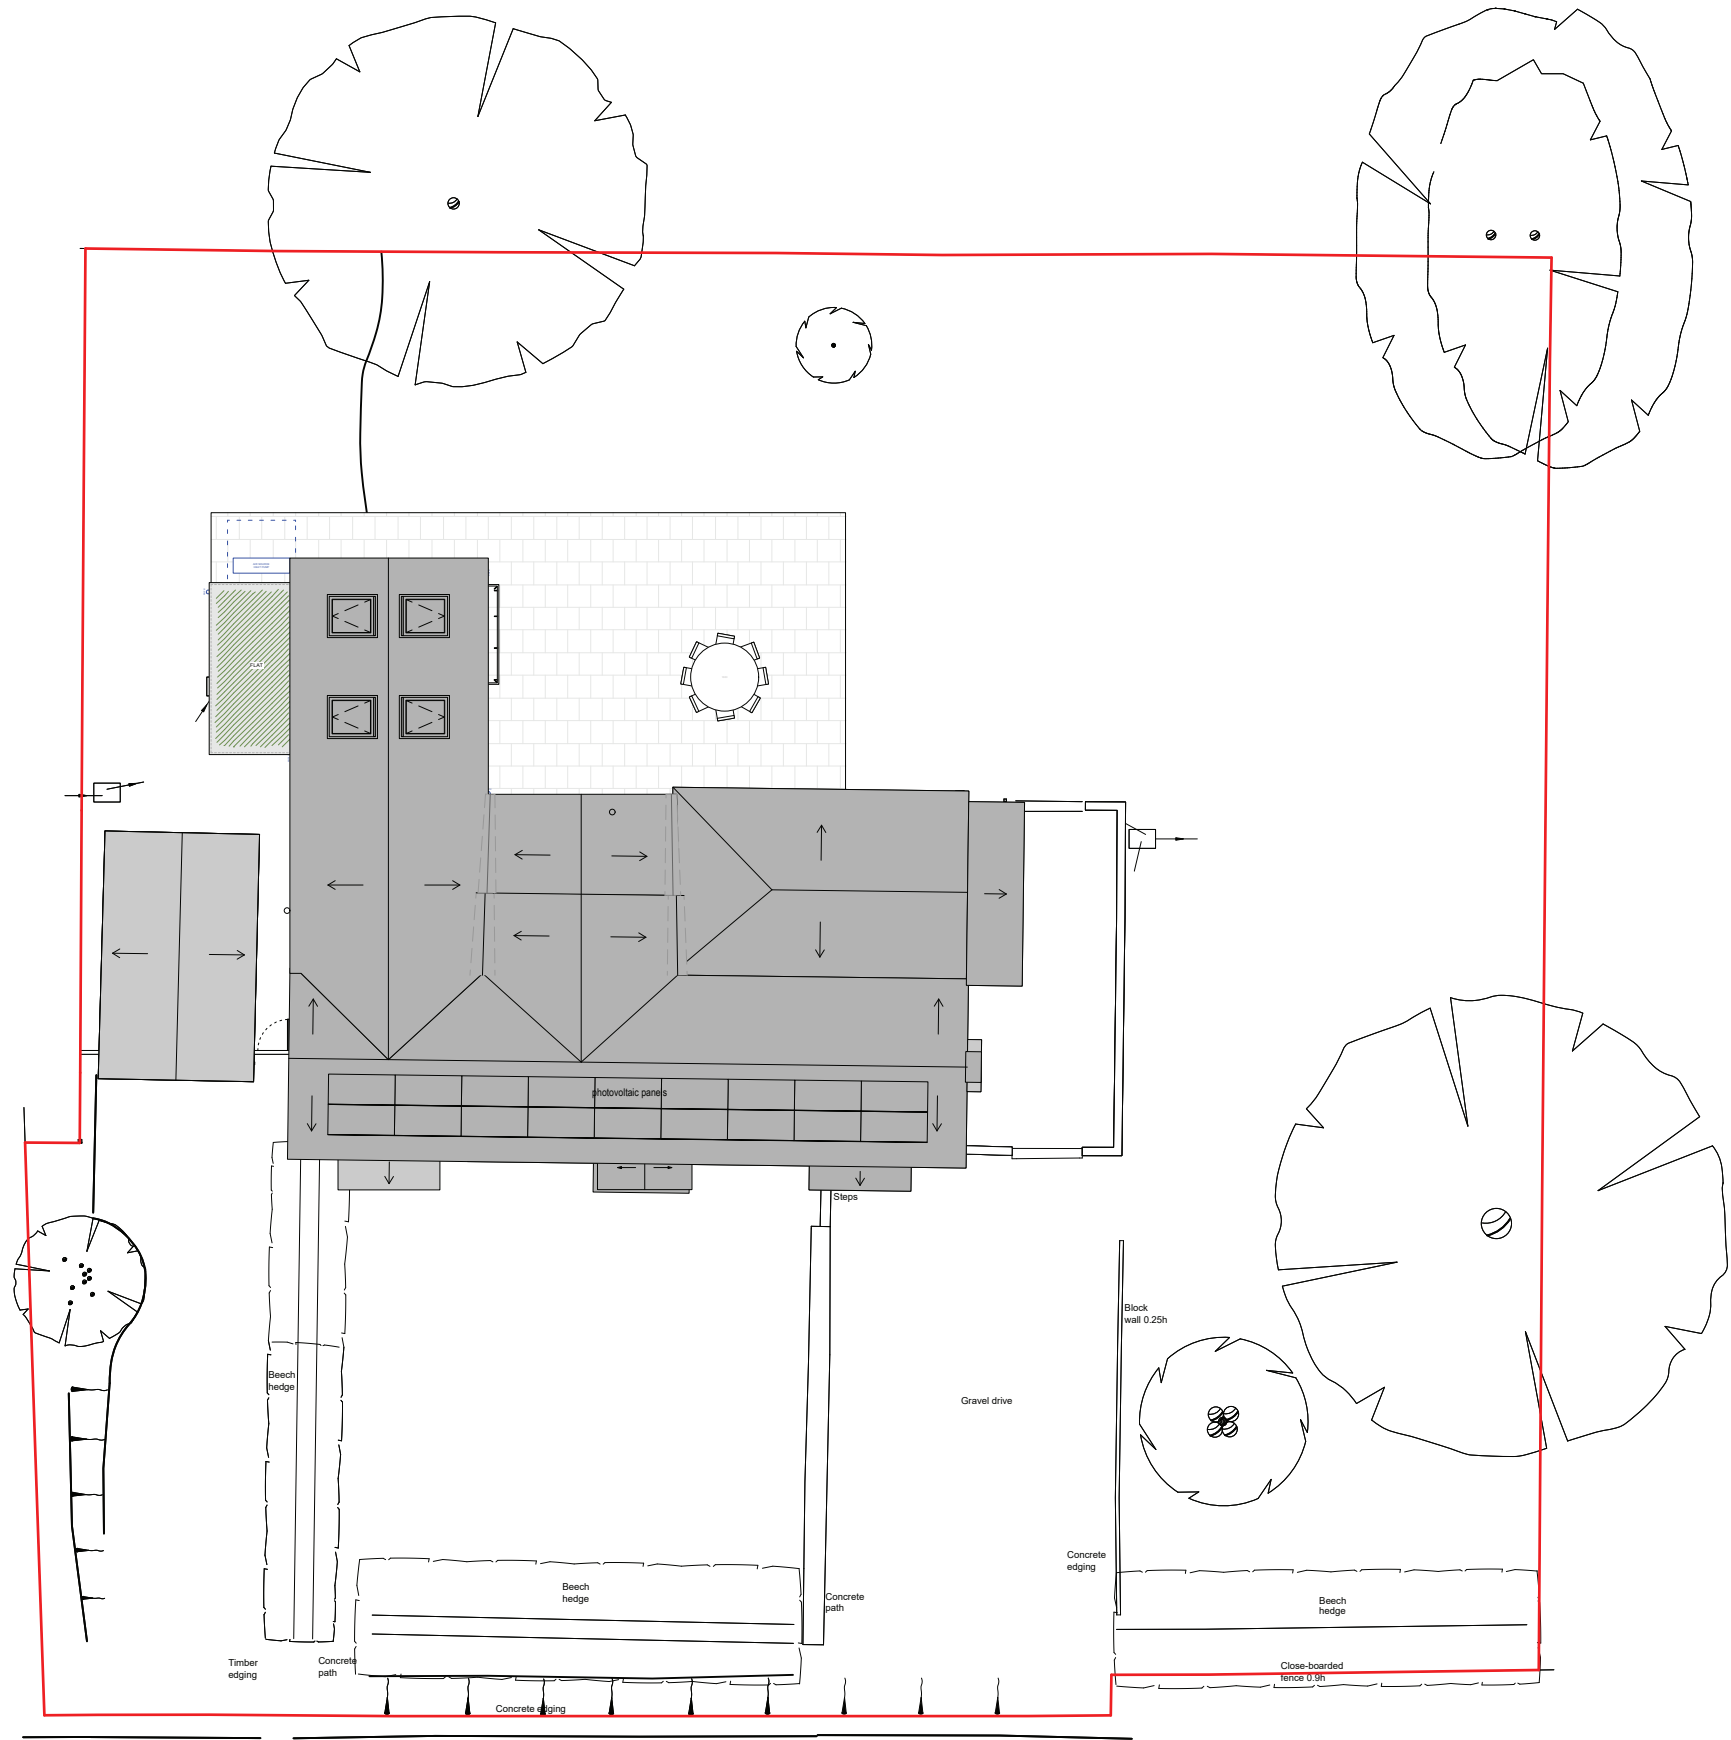

A	IM	23/02/2026	air source heat pump location shown			
REV.	BY	DATE	NOTES			
0	2	4	6	8	10 m	N

PR site plan

PROJECT	STAGE	DRAWING	REV	DRAWN
16	- 3	- 11	A	IM
SCALE	SIZE	CREATION		
1:200	@ A3 L	FEB 2026		