


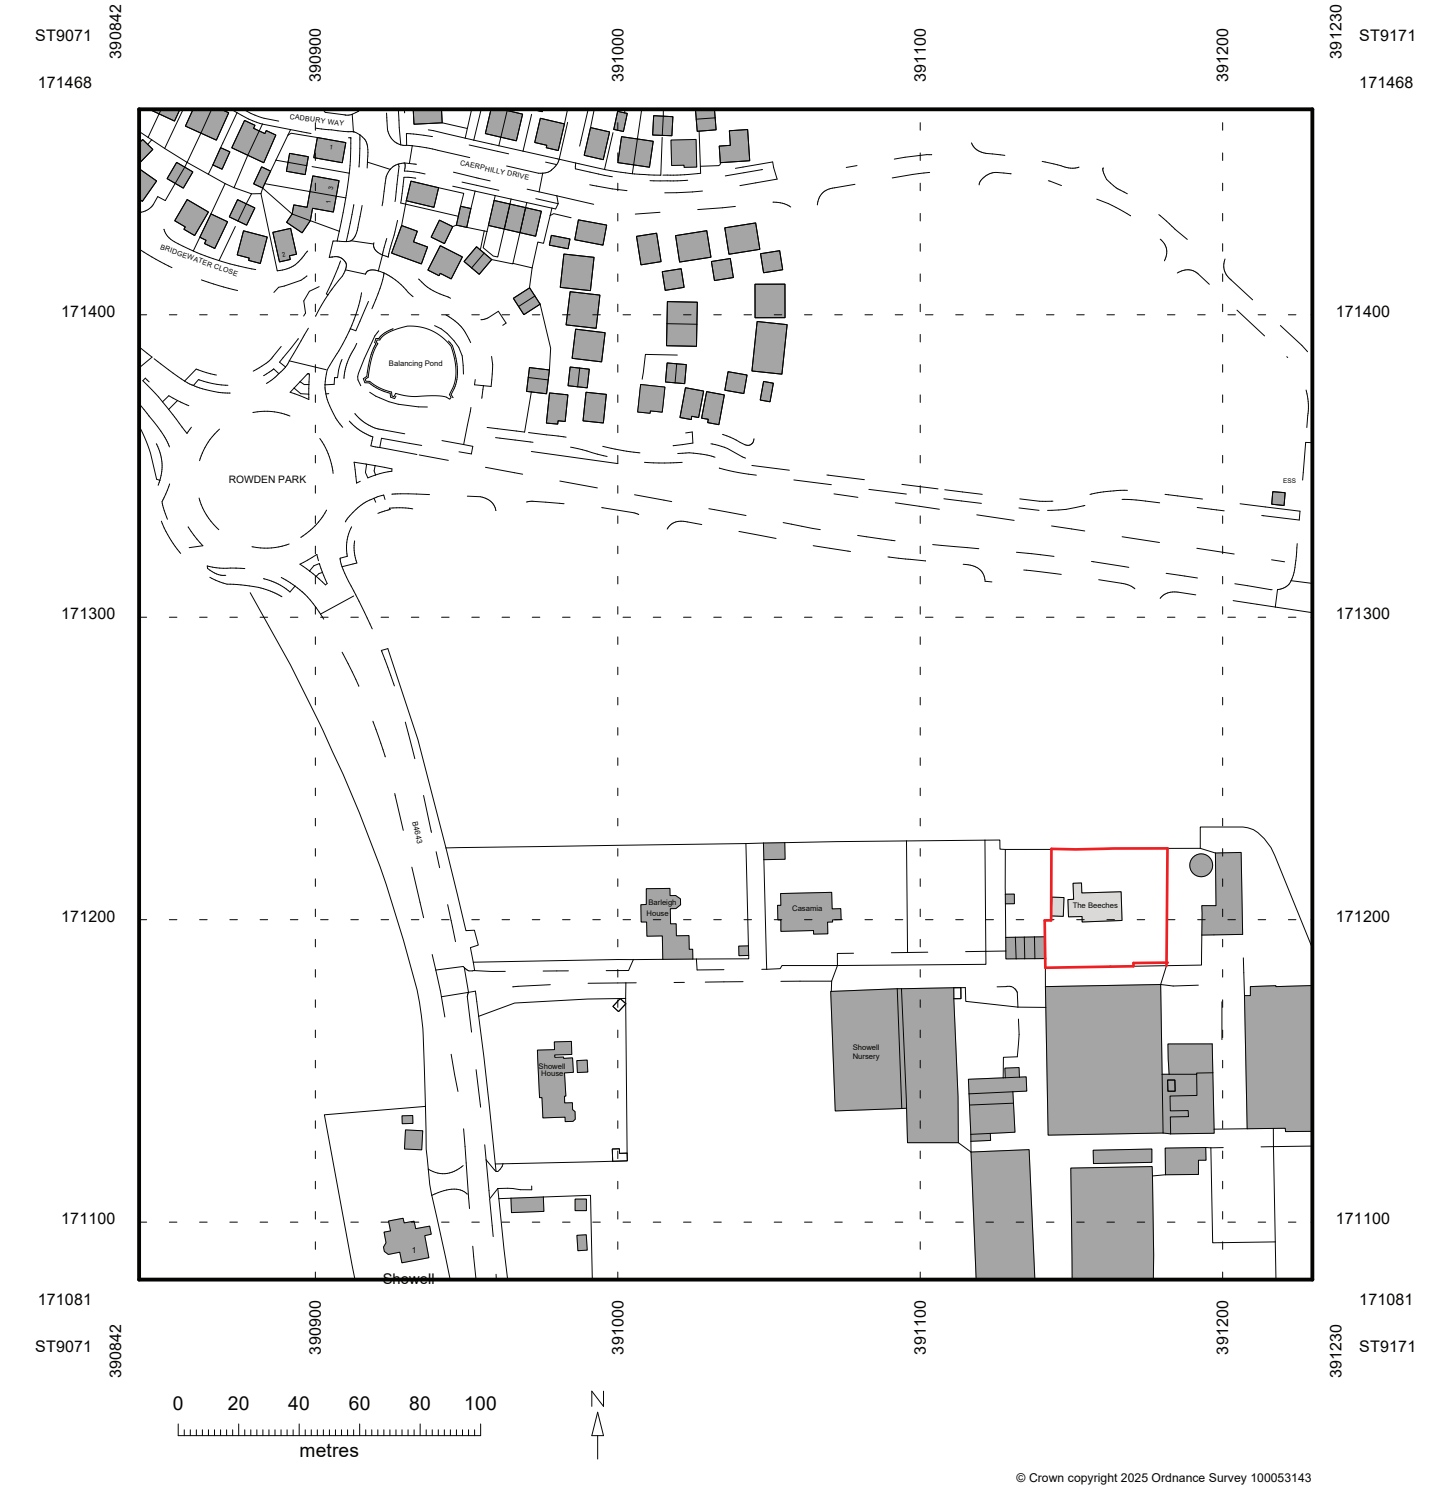

© Crown copyright 2025 Ordnance Survey 100053143

A	IM	23/02/2026	boundary line amended
REV.	BY	DATE	NOTES

location plan

STAGE
Planning

PROJECT STAGE DRAWING

16 - 3 - 00

REV DRAWN

A IM

SCALE SIZE
1:2500 @A4 P

CREATION
FEB 2026

0 20 30 40 50 60 m



16 The Beeches

CLIENT
Mr & Mrs Pring

ADDRESS
**The Beeches,
Showell,
Chippenham,
SN15 2NU**

These drawings are only to be used for planning purposes and are not to be built from.
THIS DRAWING IS COPYRIGHT © OF Ibrahim Mnymneh
REPRODUCTION IS ONLY TO TAKE PLACE WITH PRIOR WRITTEN AUTHORITY
ALL DIMENSIONS TO BE CONFIRMED ON SITE BEFORE ANY WORK COMMENCES
ANY DISCREPANCIES FOUND IN DRAWINGS OR OTHER DOCUMENTATION MUST
BE BROUGHT TO THE ATTENTION BEFORE PROCEEDING