


Planning

CLIENT
Mr & Mrs Pring

ADDRESS
The Beeches,
Showell,
Chippenham,
SN15 2NU

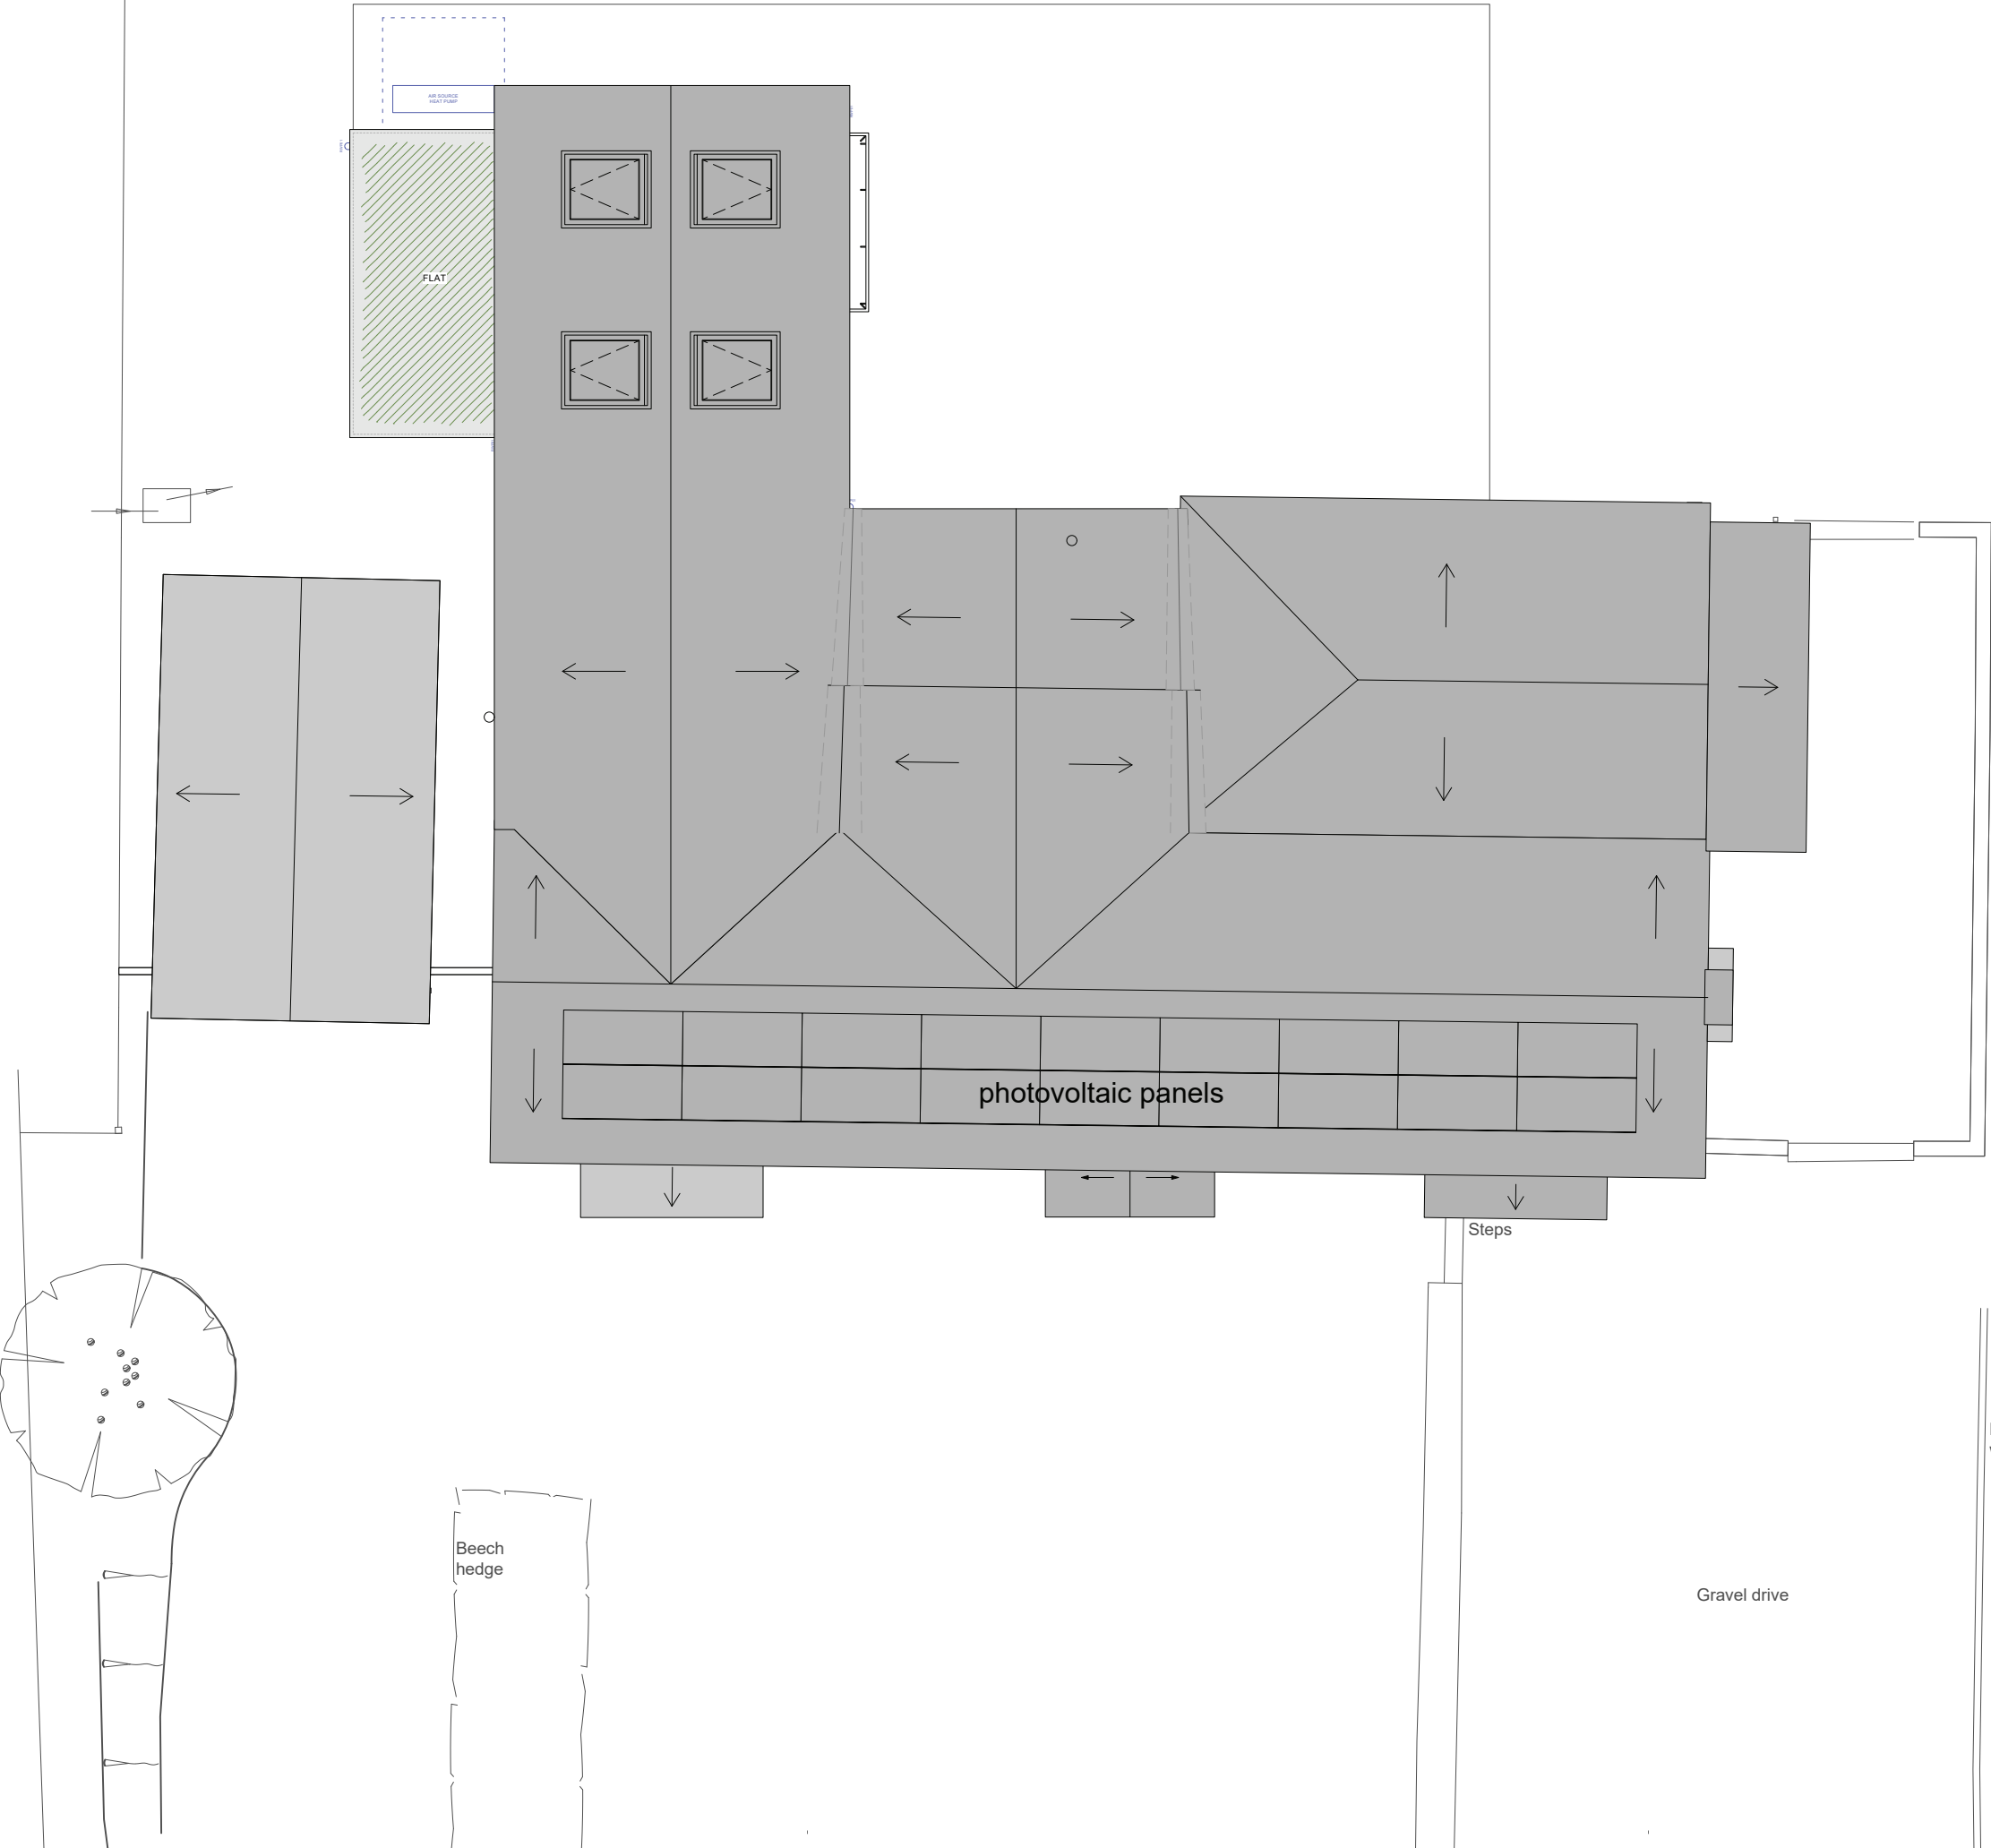

A	IM	23/02/2026	note added
REV.	BY	DATE	NOTES
0		1	2
3	4	5	m
N			

PR roof plan

PROJECT	STAGE	DRAWING	REV	DRAWN
16	- 3	- 18	A	IM
SCALE	SIZE	CREATION		
1:100	@ A3 L	FEB 2026		

These drawings are only to be used for planning purposes and are not to be built from.

THIS DRAWING IS COPYRIGHT © OF Ibrahim Mnymneh

REPRODUCTION IS ONLY TO TAKE PLACE WITH PRIOR WRITTEN AUTHORITY

ALL DIMENSIONS TO BE CONFIRMED ON SITE BEFORE ANY WORK COMMENCES

ANY DISCREPANCIES FOUND IN DRAWINGS OR OTHER DOCUMENTATION MUST BE BROUGHT TO THE ATTENTION BEFORE PROCEEDING