


Planning

CLIENT
Mr & Mrs Pring

ADDRESS
The Beeches,
Showell,
Chippenham,
SN15 2NU

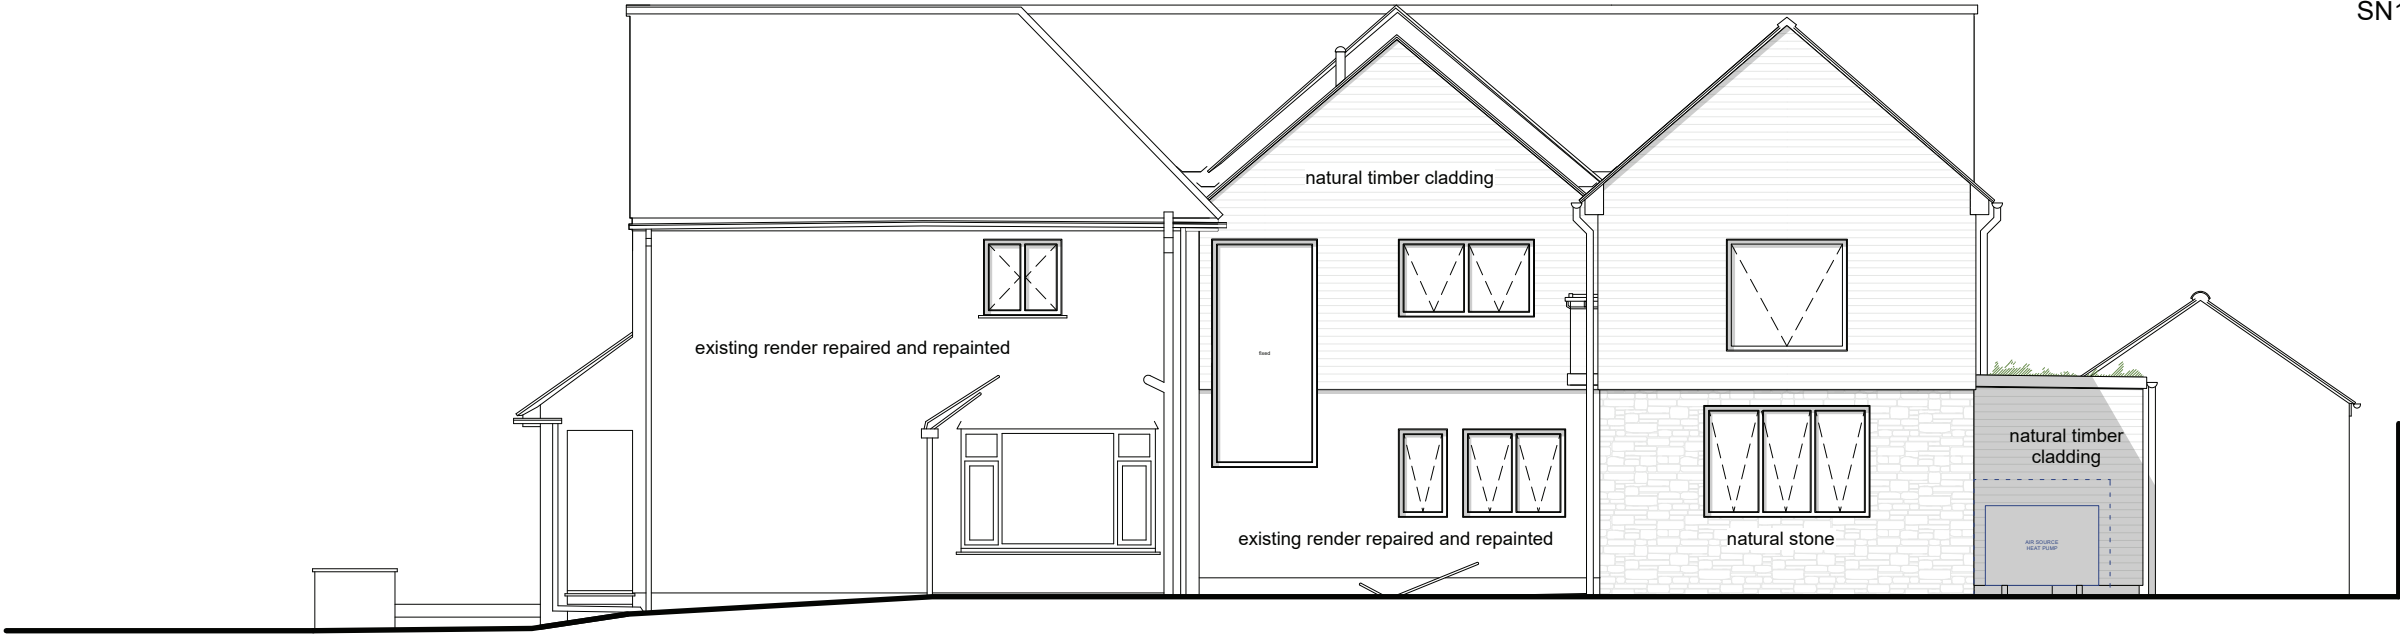

North Elevation



East Elevation

A	IM	23/02/2026	text modified		
REV.	BY	DATE	NOTES		
0	1	2	3	4	5 m

PR N - E elevations

PROJECT	STAGE	DRAWING	REV	DRAWN
16	- 3	- 19	A	IM
SCALE	SIZE	CREATION		
1:100	@ A3 L	FEB 2026		