


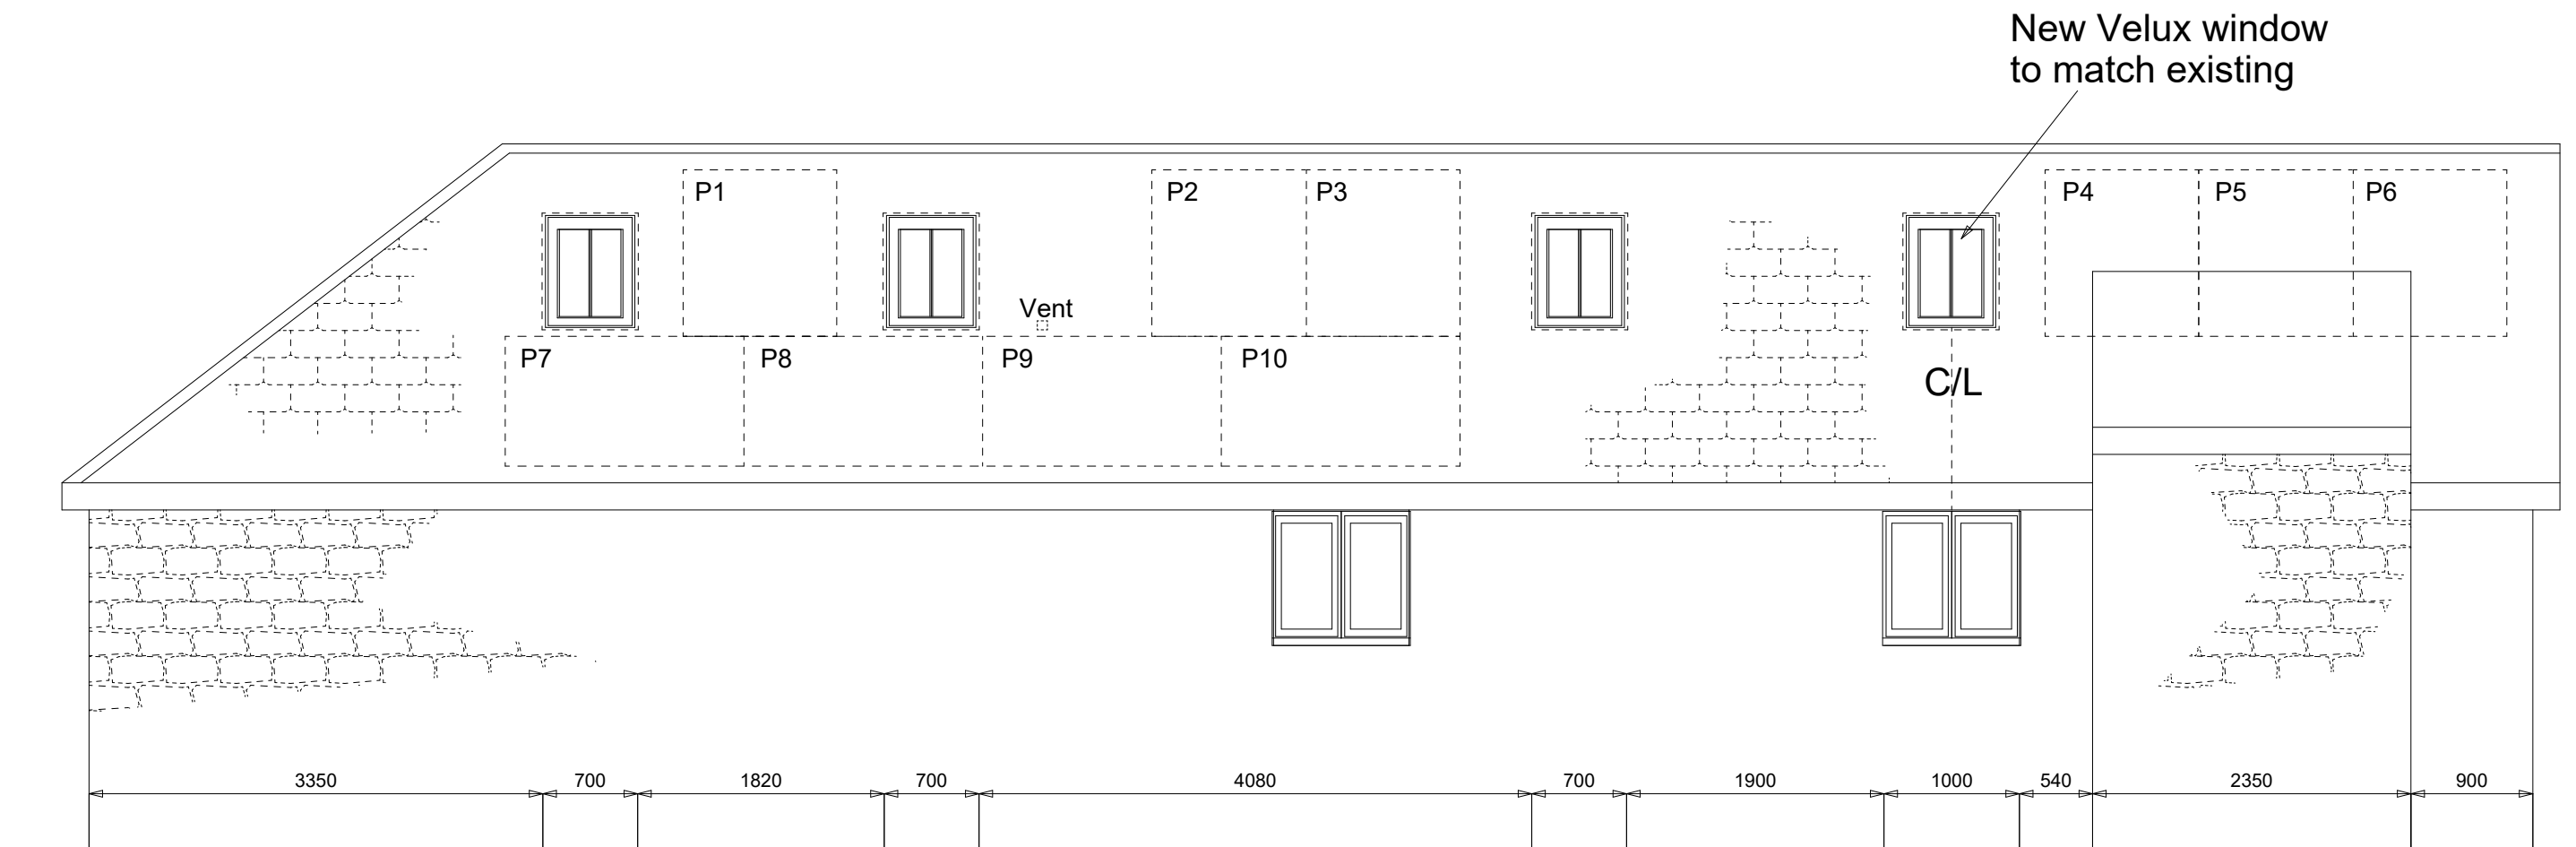

Client
Mr M Griffin

Project
Widham Barn
27 Widham
Purton
Swindon
SN5 4EW

Drawing Title
Solar Panels

Drawing No.
1
Date
January 2026
Drawn by
RGN

Scale
1:50 @ A3
Checked by
RGN

