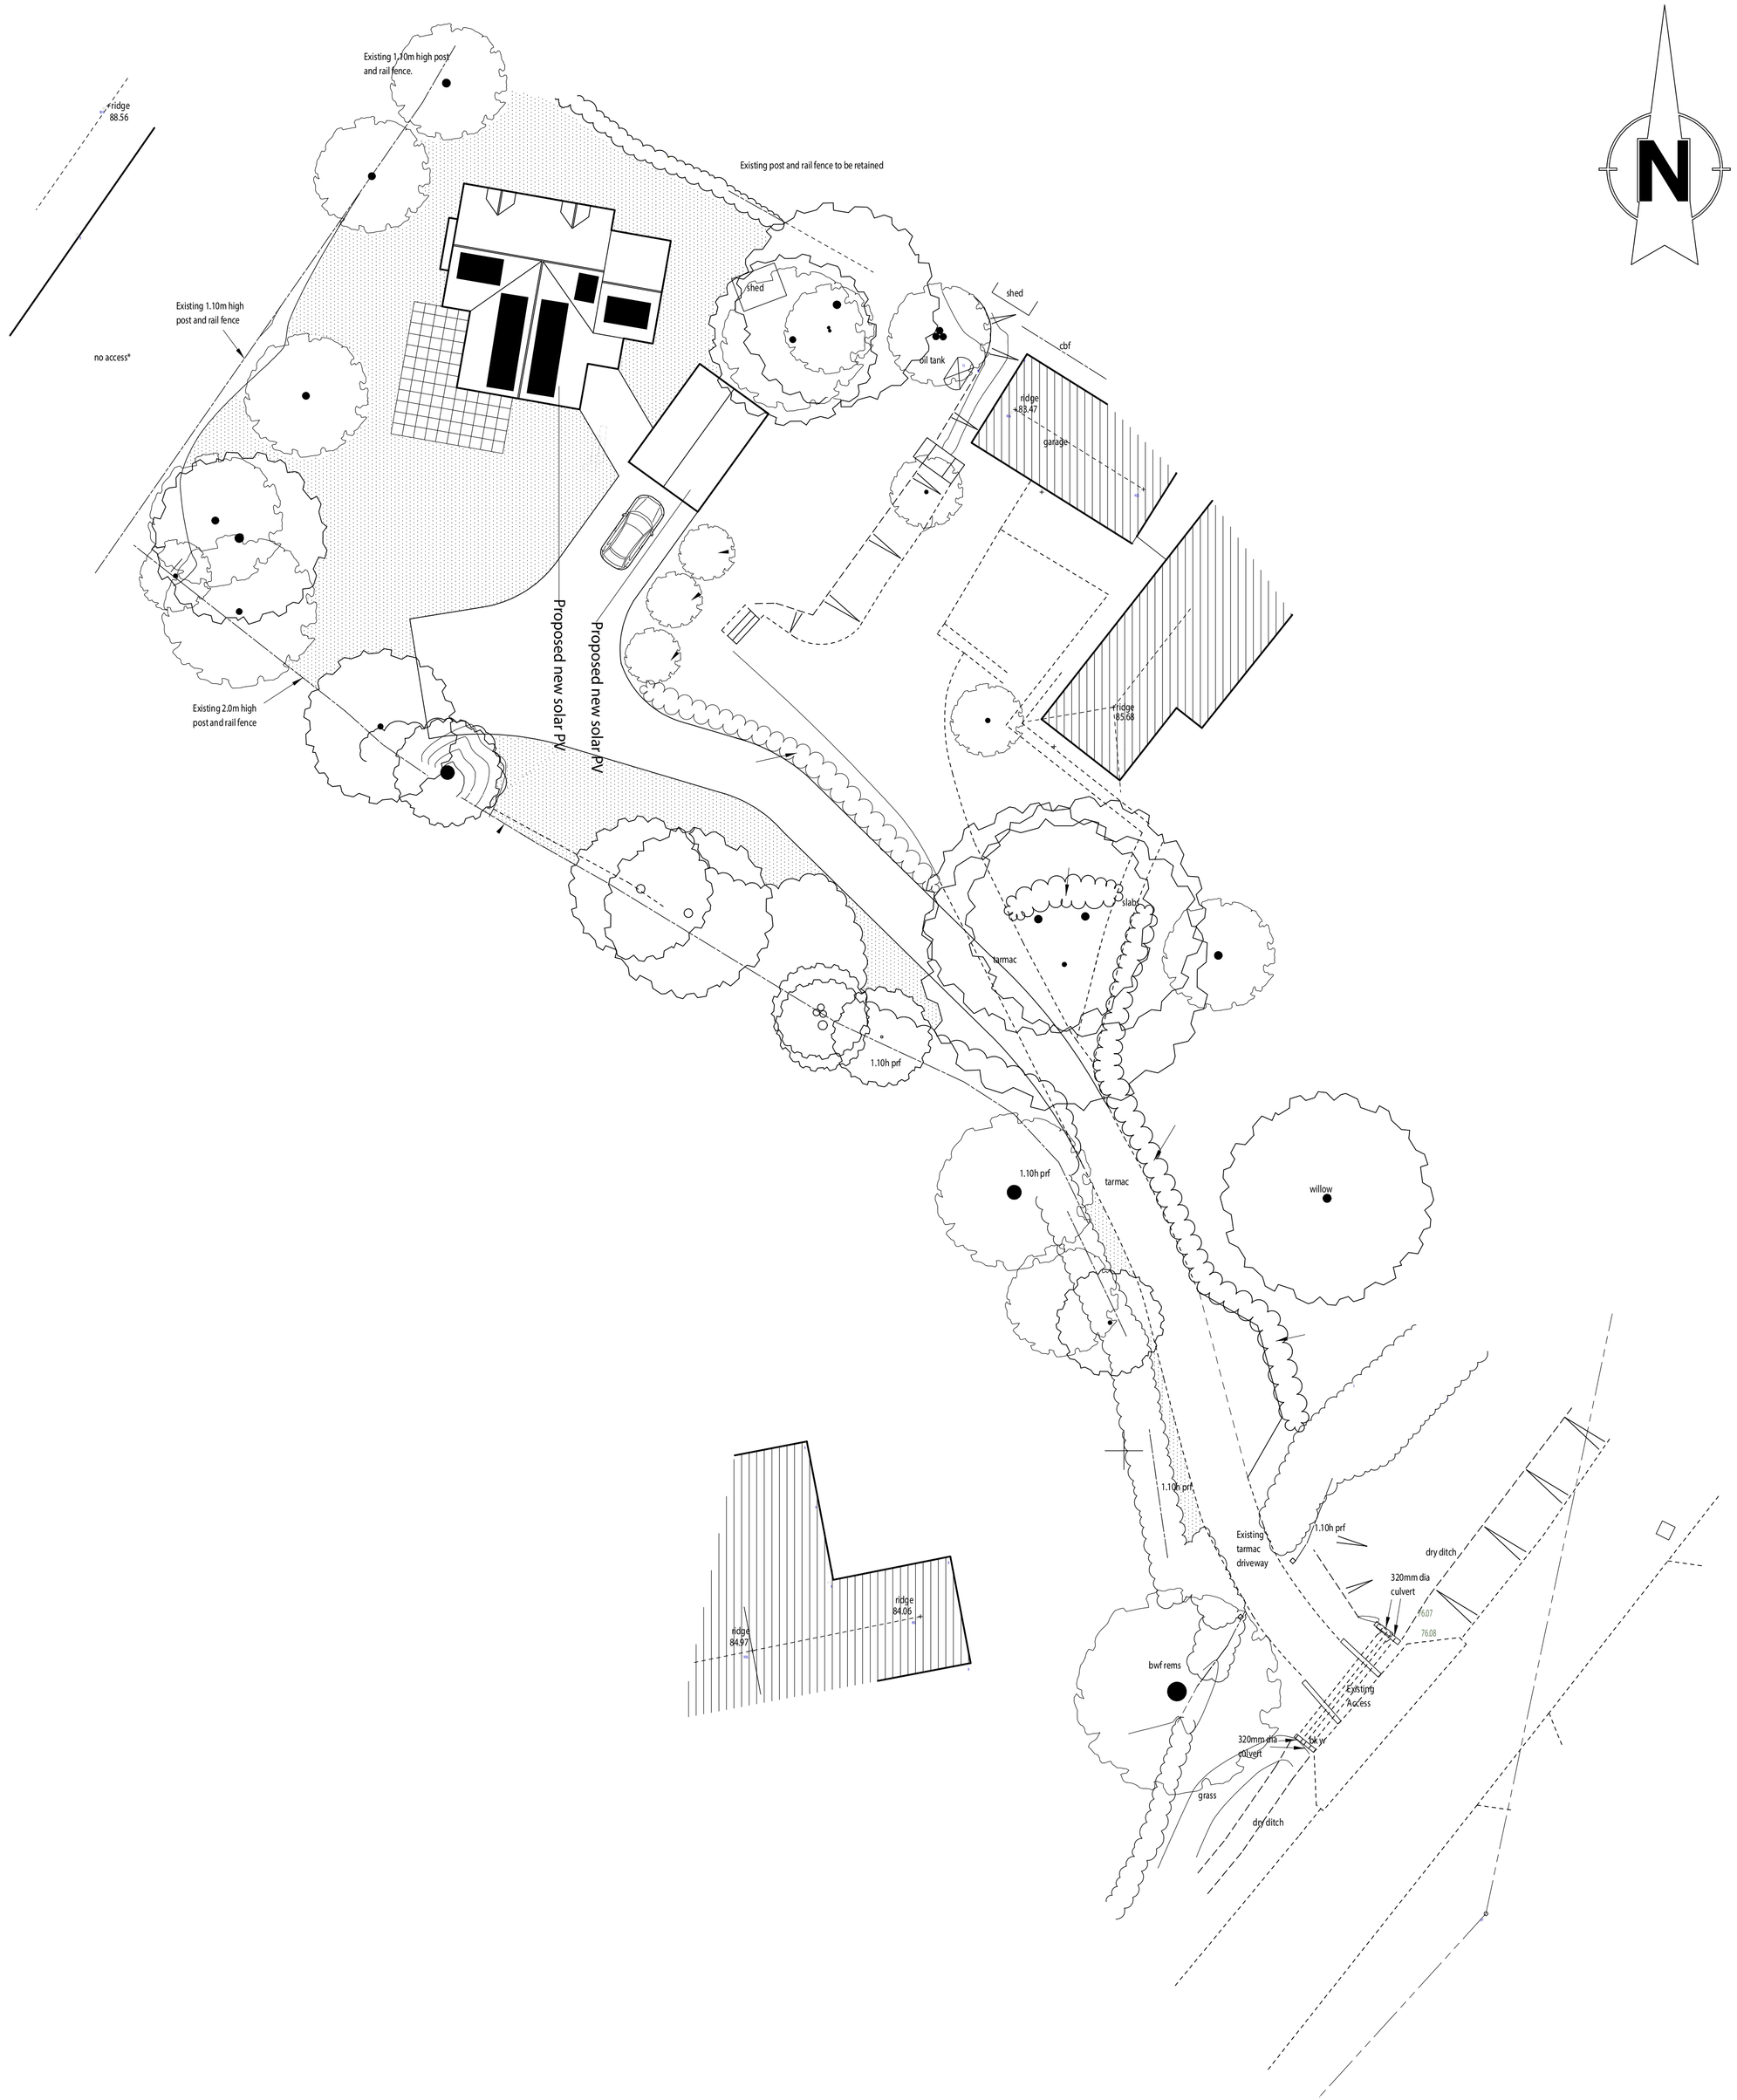


N

Revisions:

Revision 1, 24/02/2026: Panels removed from garage

Client

Mr and Mrs S Clarke

Site Address:

The Beech House

Townsend

Pitton

Salisbury

Wiltshire

SP5 1DH

Drawing No.:	19-060/SP1 Revision 1
Scale:	1:200 @ A1