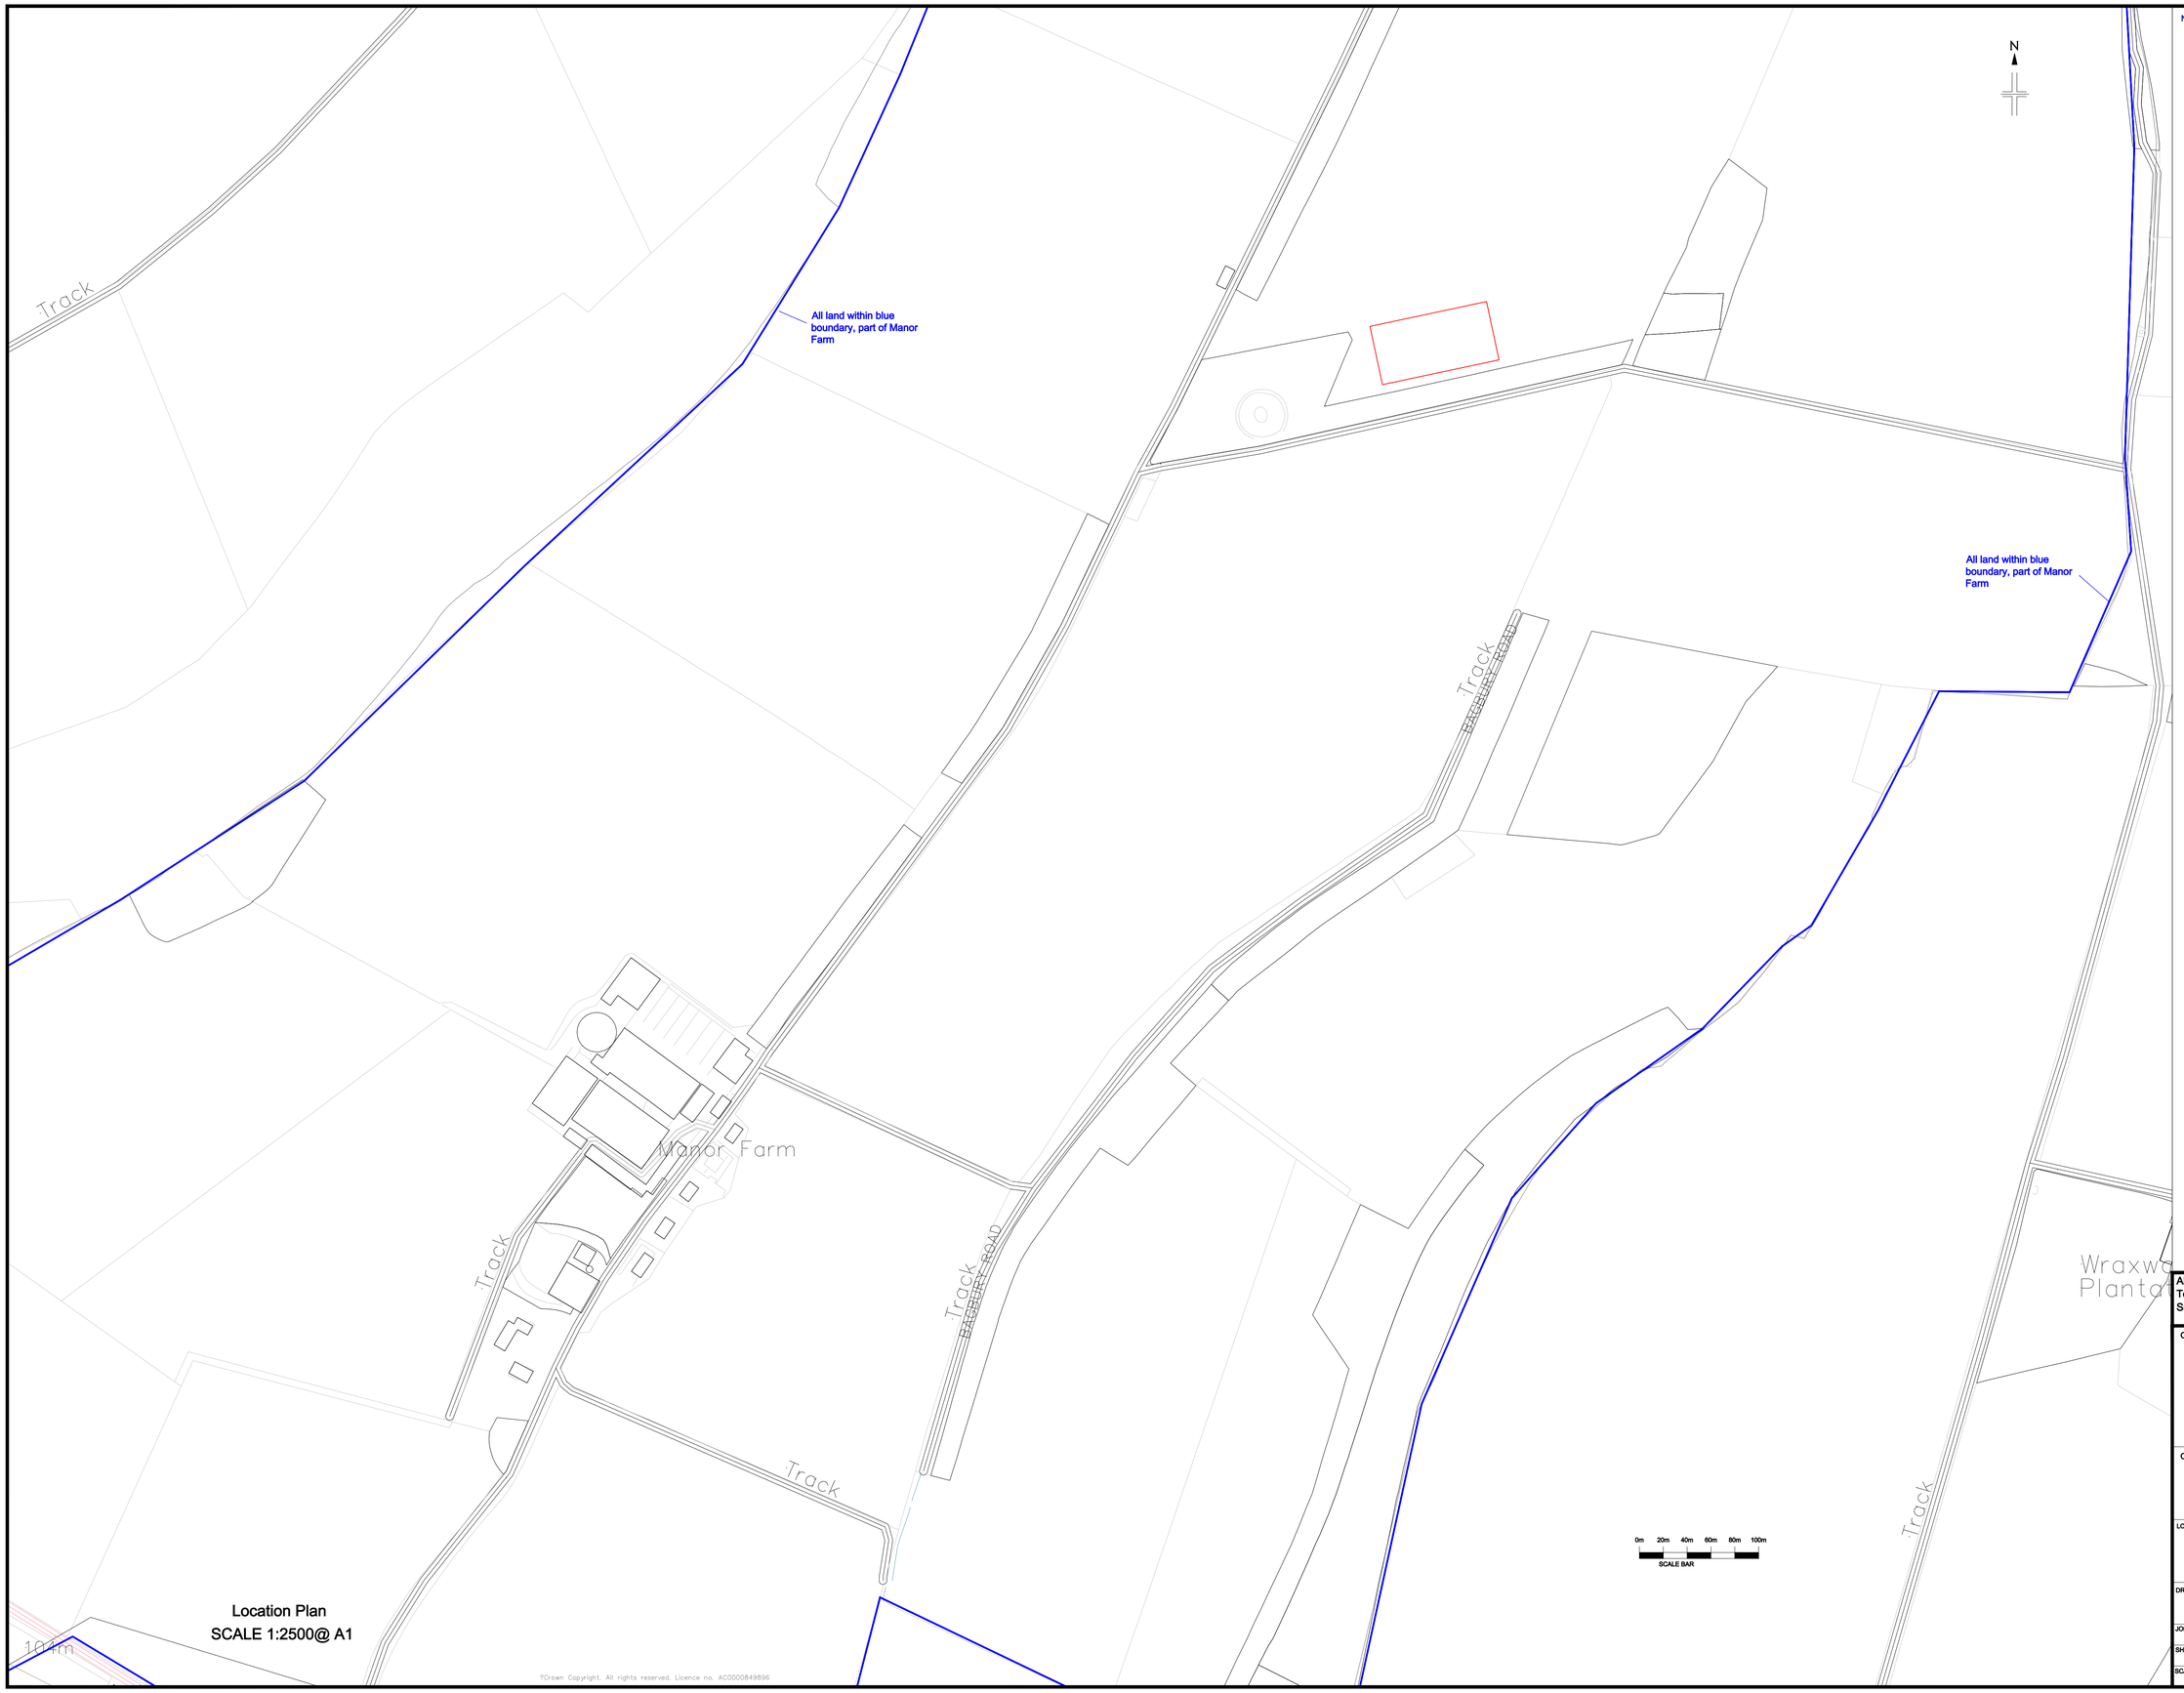


Location Plan
SCALE 1:2500@ A1

?Crown Copyright. All rights reserved. Licence no. AC0000849896

Notes:

All Critical Dimensions to be Site Checked Prior To Design or Fabrication
Site Measurements should be taken for Confirmation.

CONSULTANT
Mr T McKendrick
The Dairy Group Ltd
New Agriculture House
Blackbrook Park Avenue
Taunton
TA1 2PX
Email: tim.mckendrick@the dairygroup.co.uk

CLIENT
Manor Farm Partners

LOCATION
Manor Farm
Upton Lovell
Warminster
Wiltshire
BA12 0JN

DRAWING TITLE
Manure Store - Location Plan

JOB NO.		DRAWING NO. MFStore_001.dwg	
SHEET SIZE A1-Paperspace		REVISION SUFFIX Rev B	
SCALE 1:2500	DATE February 2026	DRAWN February 2026	CHECKED