


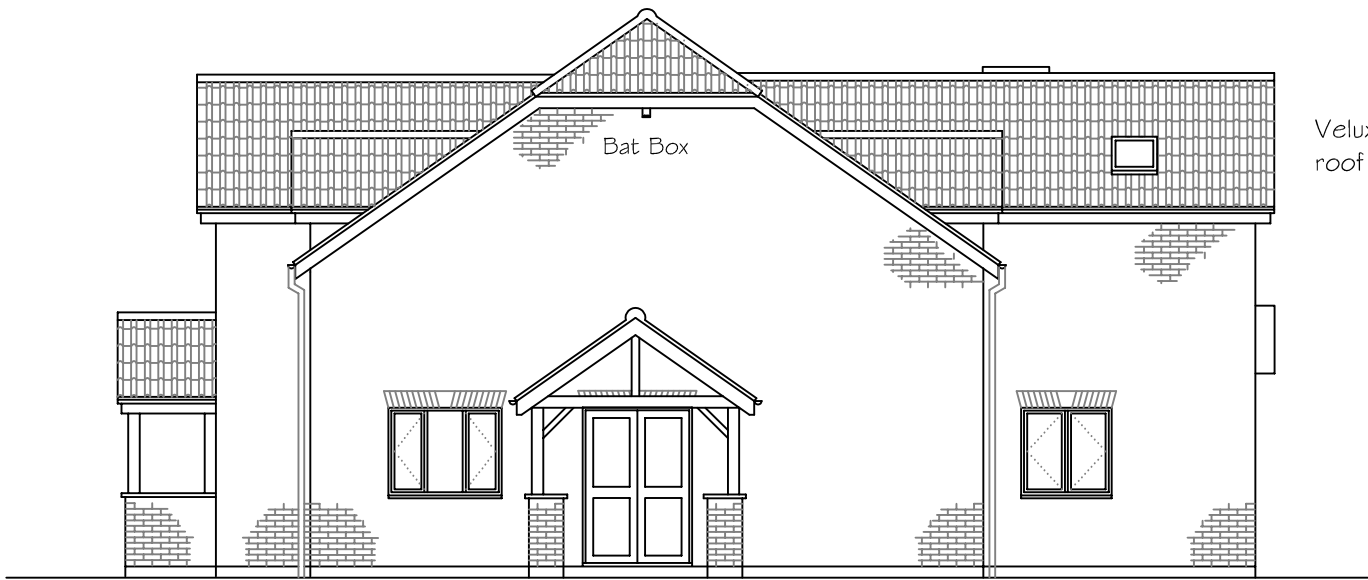


PROPOSED FRONT (WEST) ELEVATION 1:100



PROPOSED END (SOUTH) ELEVATION 1:100



PROPOSED REAR (EAST) ELEVATION 1:100

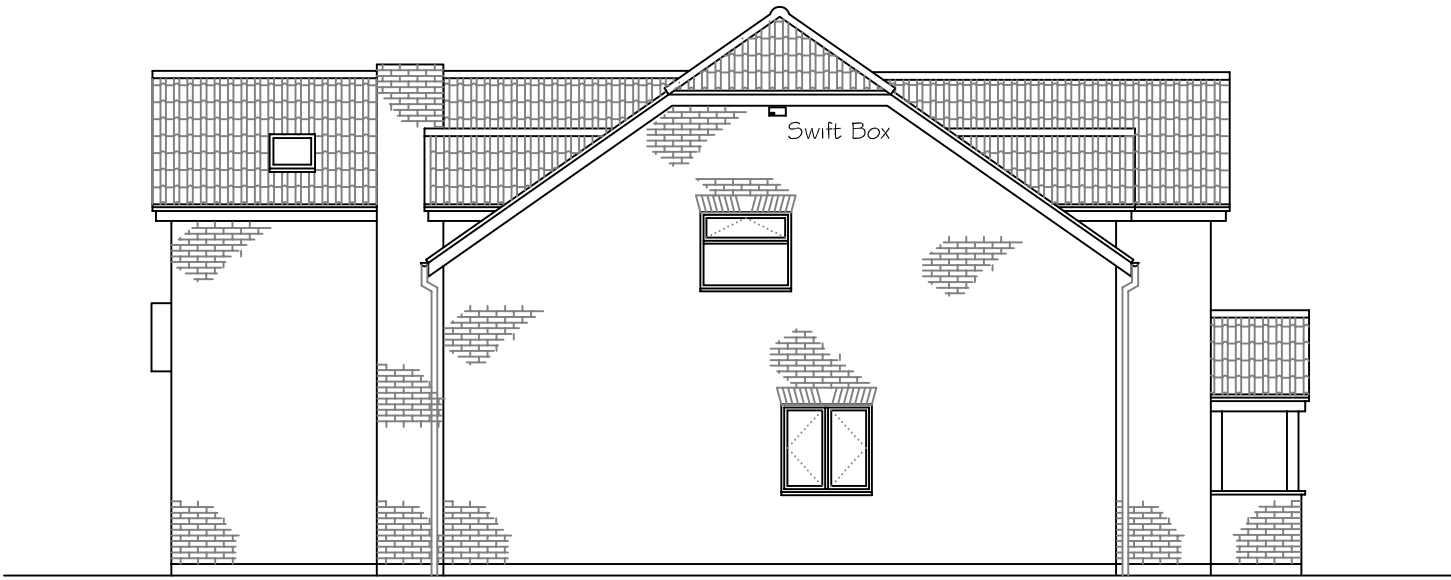


PROPOSED SIDE (NORTH) ELEVATION 1:100

Roof Double Roman granulated tiles

Guttering Black Plastic

Windows Wood grain effect
Pearl Grey uPVC casements

Elevations Forterra Multi
Stock Cottage Red

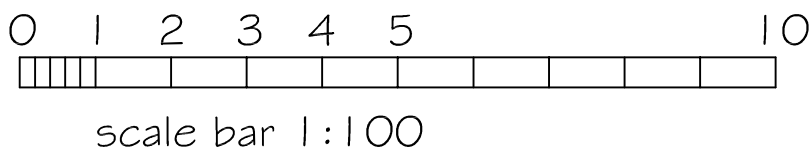

SJF PLANNING & DESIGN SERVICE 01225 782078 simonnearthebell@gmail.com		
PROPOSED DWELLING & GARAGE		
CLIENT	MR R WILLIS	
LOCATION	LAND ADJACENT TO TUDOR COTTAGE PARK LANE CHERRILL SN1 1 8XN	
TITLE	PROPOSED ELEVATIONS	
DRG NO	ISSUE	DATE
2607-1	1	FEB 2026