




No visual obstruction higher than
600mm above g.l within the 25m
visibility splays

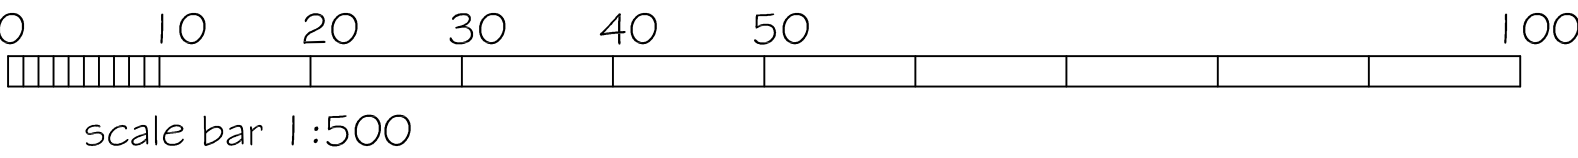

SJF PLANNING & DESIGN SERVICE 01225 782078 simonnearthebell@gmail.com		
PROPOSED DWELLING & GARAGE		
CLIENT	MR R WILLIS	
LOCATION	LAND ADJACENT TO TUDOR COTTAGE PARK LANE CHERHILL SN11 8XN	
TITLE	VISIBILT SPLAYS	
DRG NO	ISSUE	DATE
2607-9	1	FEB 2026