




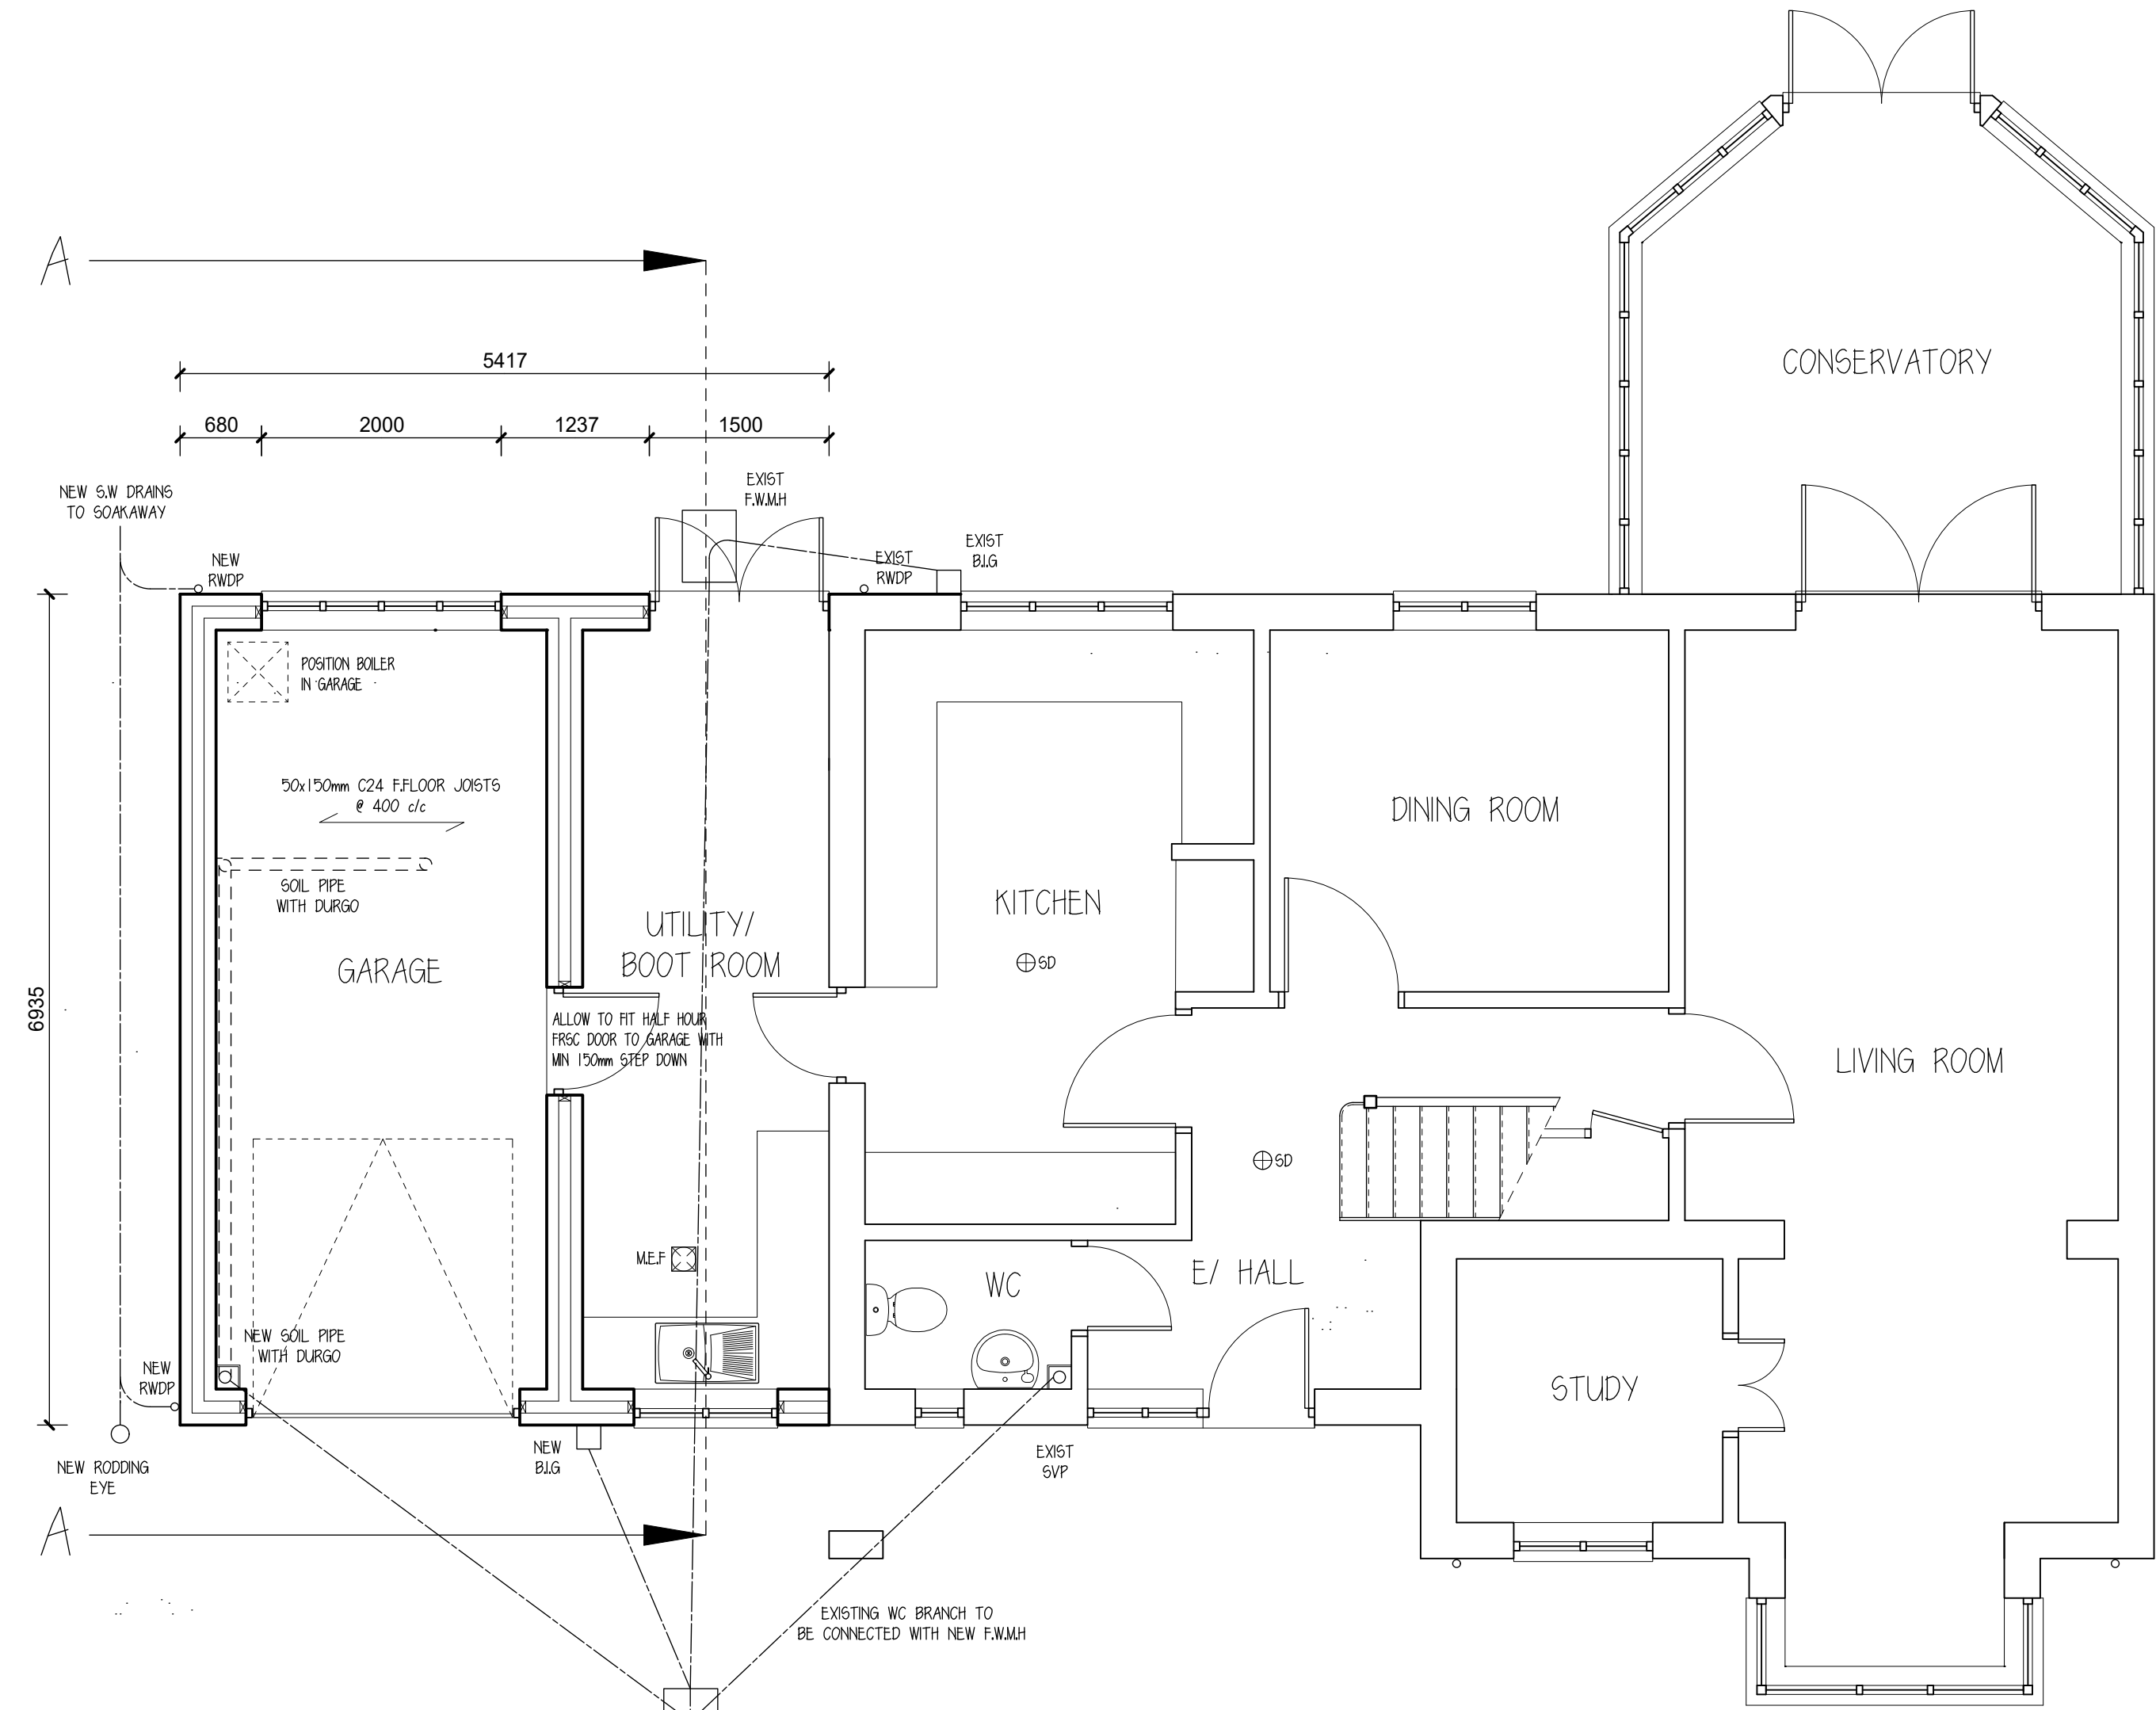

PROPOSED GROUND FLOOR LAYOUT

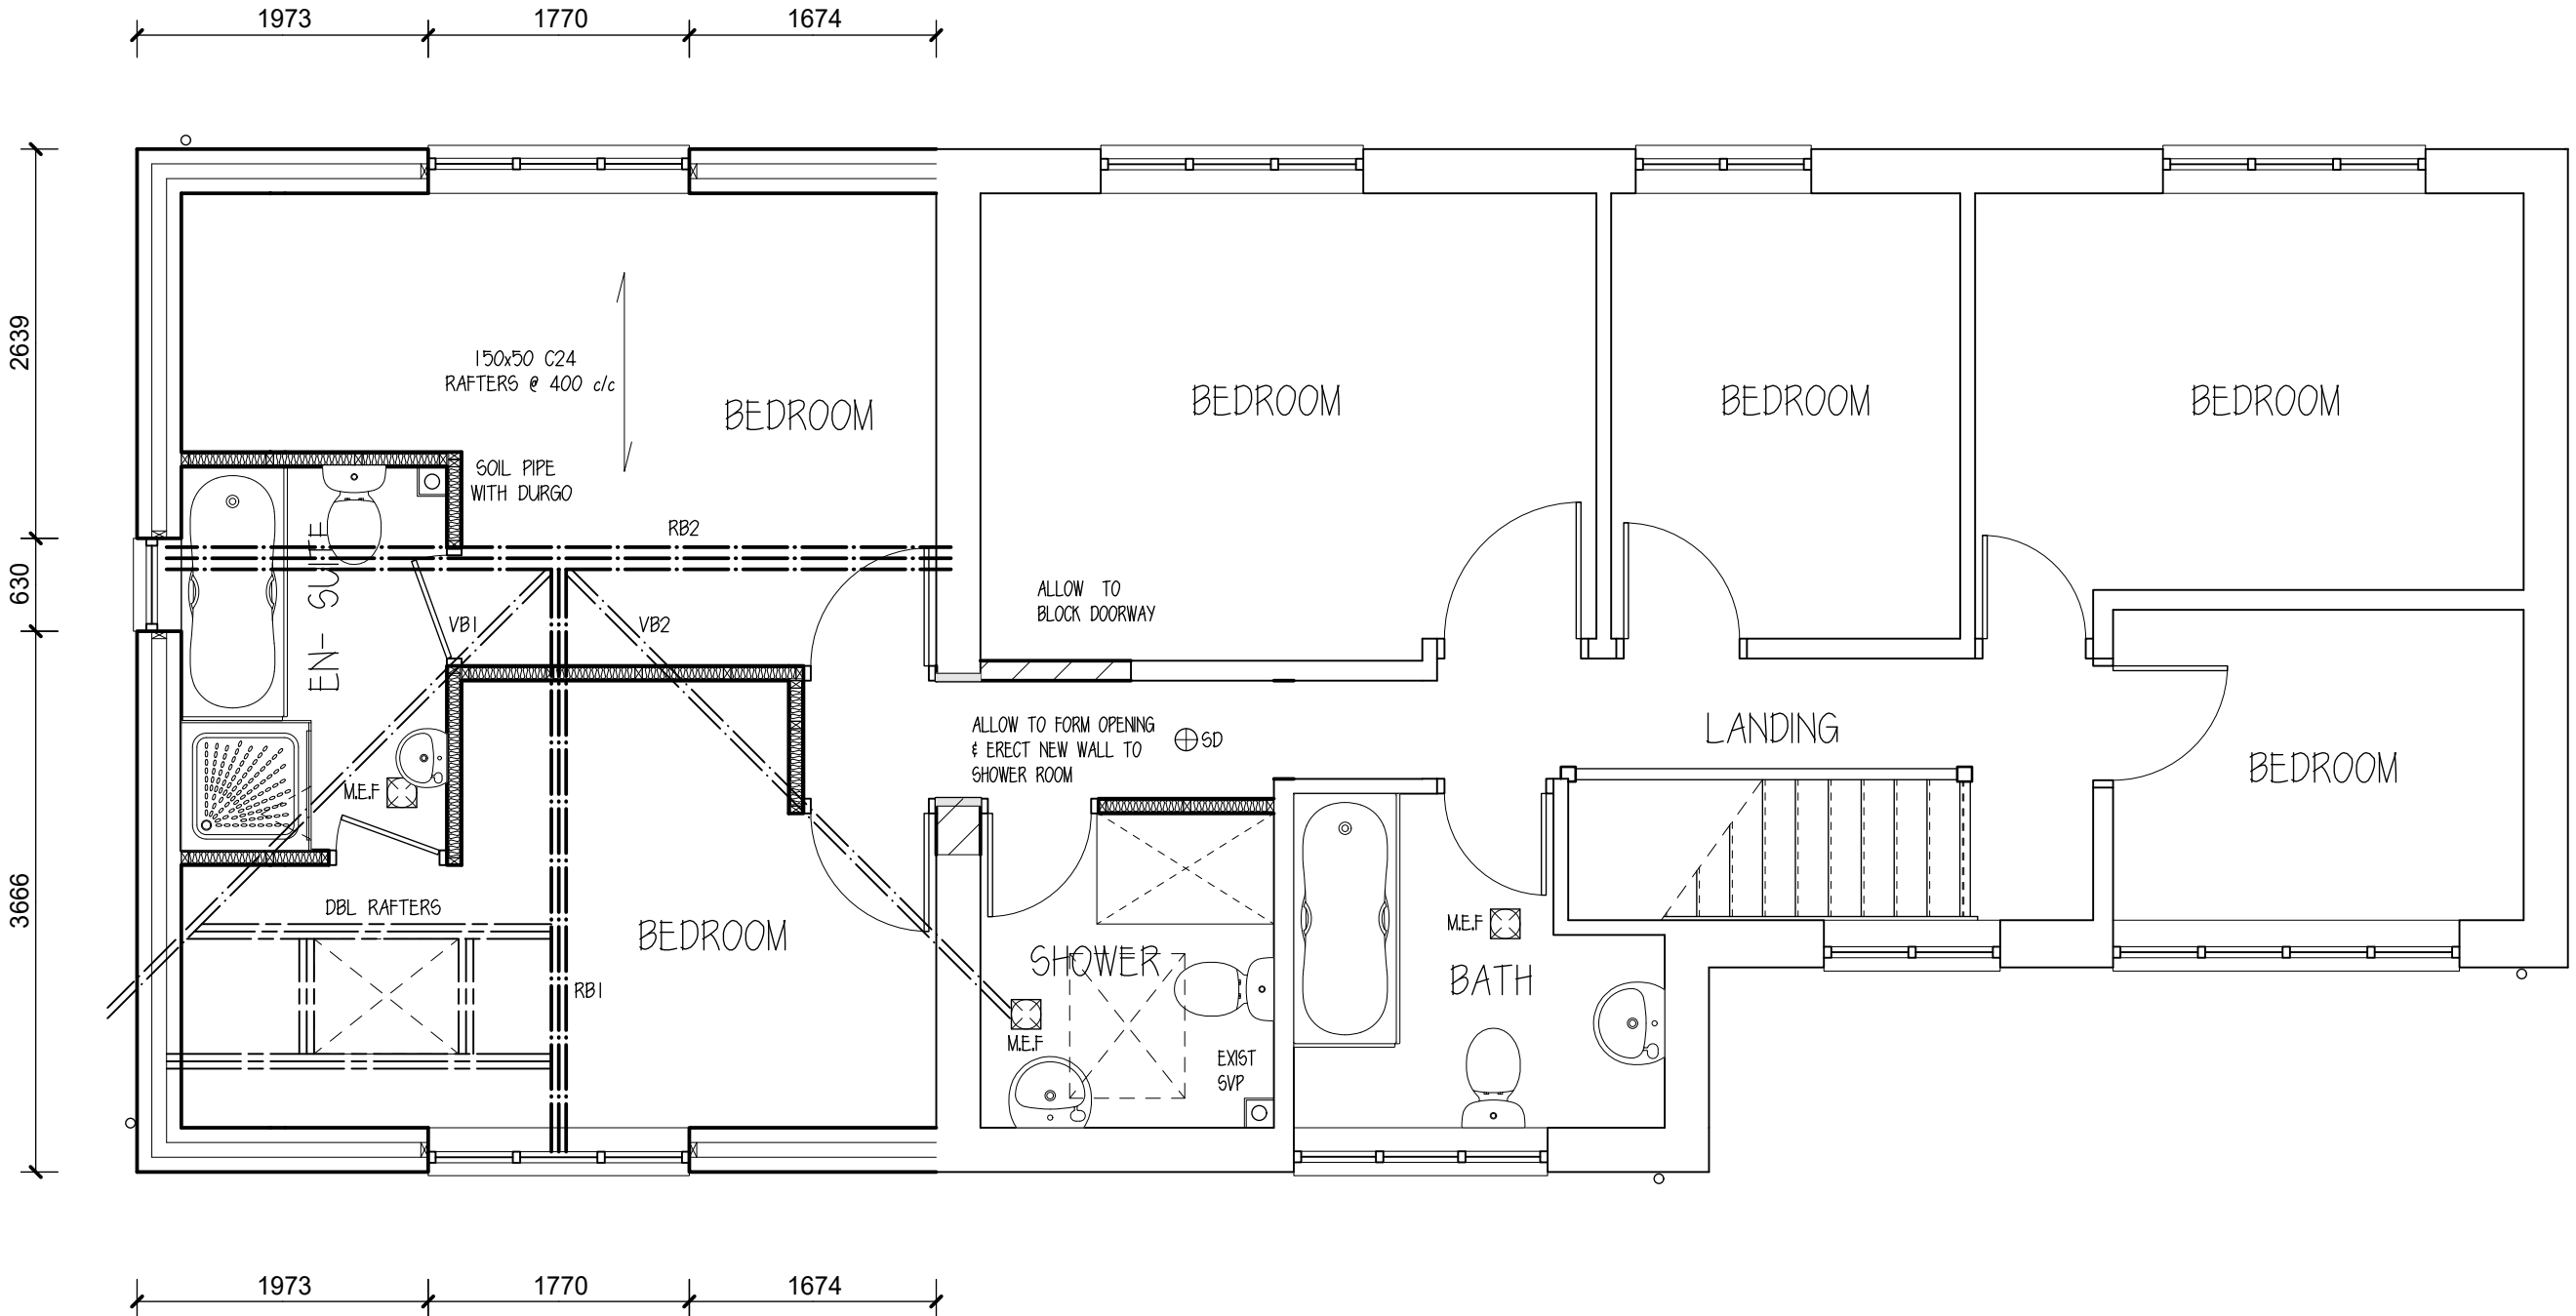

PROPOSED FIRST FLOOR LAYOUT

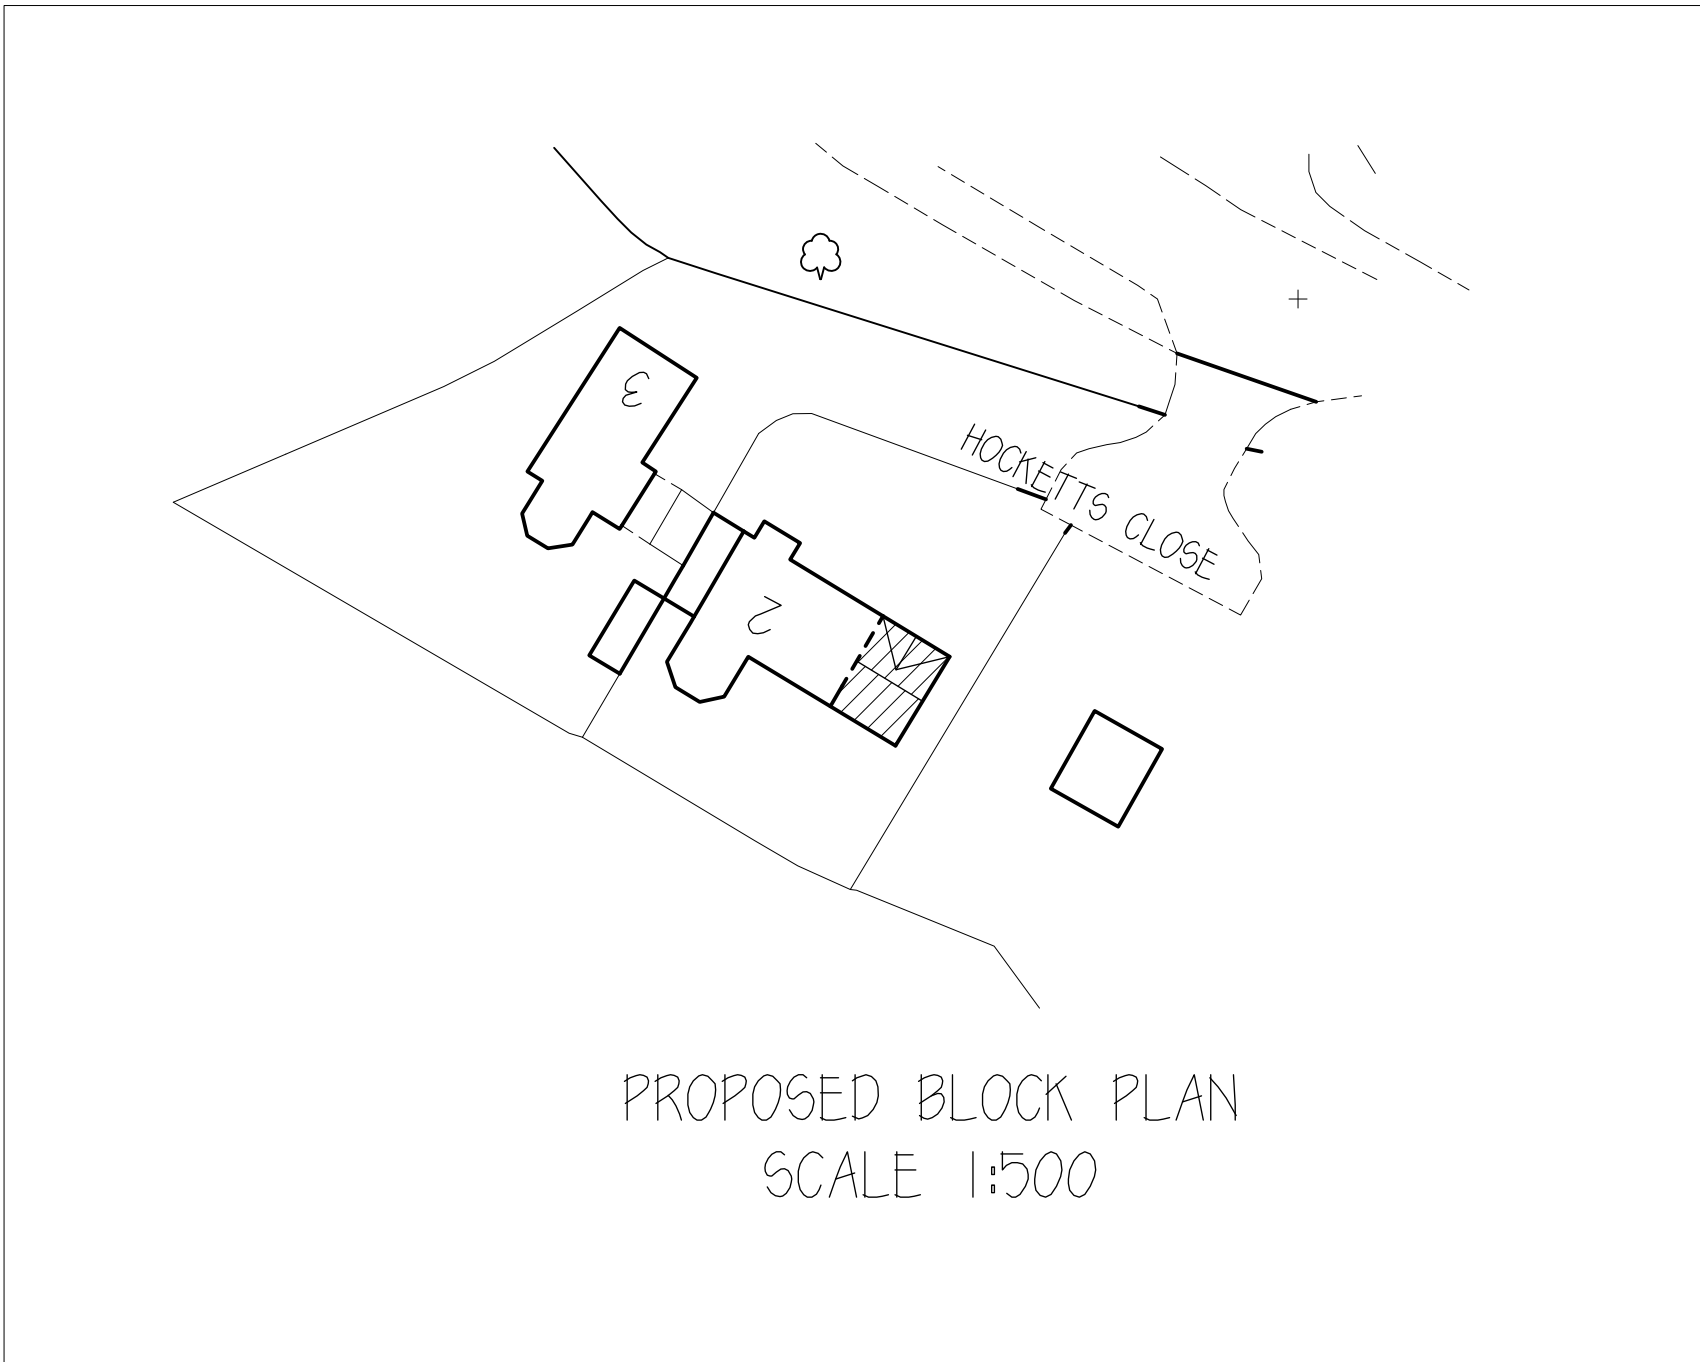

PROPOSED BLOCK PLAN
SCALE 1:500

ENGINEERS DETAILS:

RB1 = FLITCH BEAM, CONSISTING OF :
2nos. 200x50mm C24 JOISTS + 1nos. 190x8mm STEEL PLATE
+ M12 BOLTS @ 450c/c.

RB2 = 360h x 115w GLULAM BEAM

VALLEY BEAMS: VB1 AND VB2 = 1nos. 225x75 C24 JOISTS

RAFTERS = 150x50 C24 RAFTERS @ 400c/c.

1	4/2/26	STRUCTURAL DETAILS ADDED	KK	KK	

Rev.	Date	Description	By	Chk	App
------	------	-------------	----	-----	-----

Client/Project
MR AND MRS LESLIE

Drawing Title
PROPOSAL AT 2 HOCKETTS CL
LYNEHAM
SN15 4QX

Designed SK	Drawn KK	Date 6 NOV 25	Scale 1:50, 1:500
CAD Reference			Size A1

Stephen Kingshott MCABE
Katie Kingshott ACABE

Stephen Kingshott Building Consultancy Ltd
54 Springdale Ave
Broadstone, Poole
Dorset BH18 9EX
Tel. 07973638931

DATE 0203/25 C	REVISION 1
-------------------	---------------

SCALE BAR 1:20

SCALE BAR 1:100

SCALE BAR 1:50

SCALE BAR 1:500