



VIMEY RIDGE

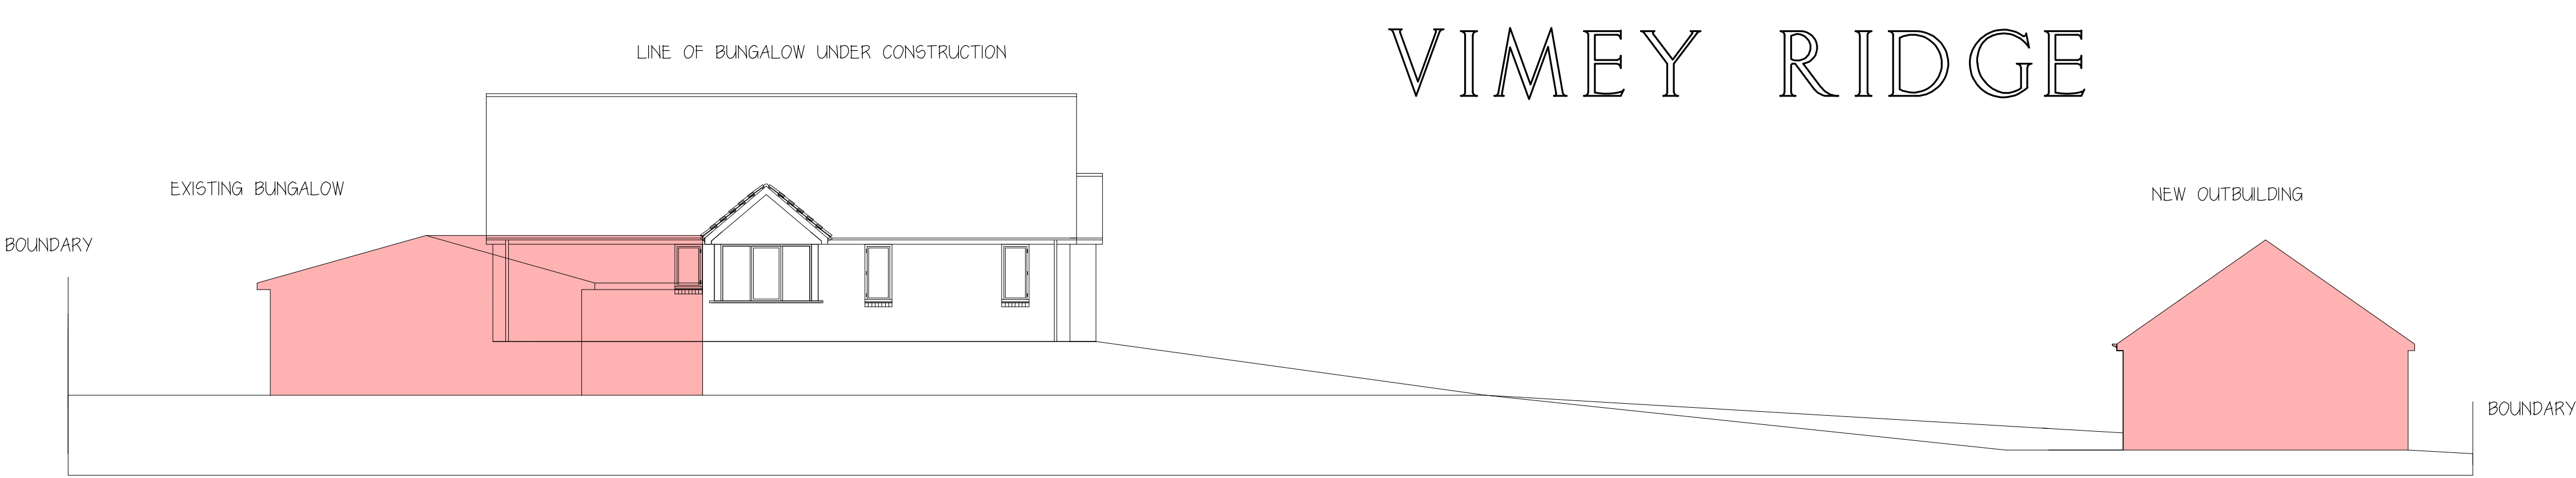



SITE SECTION

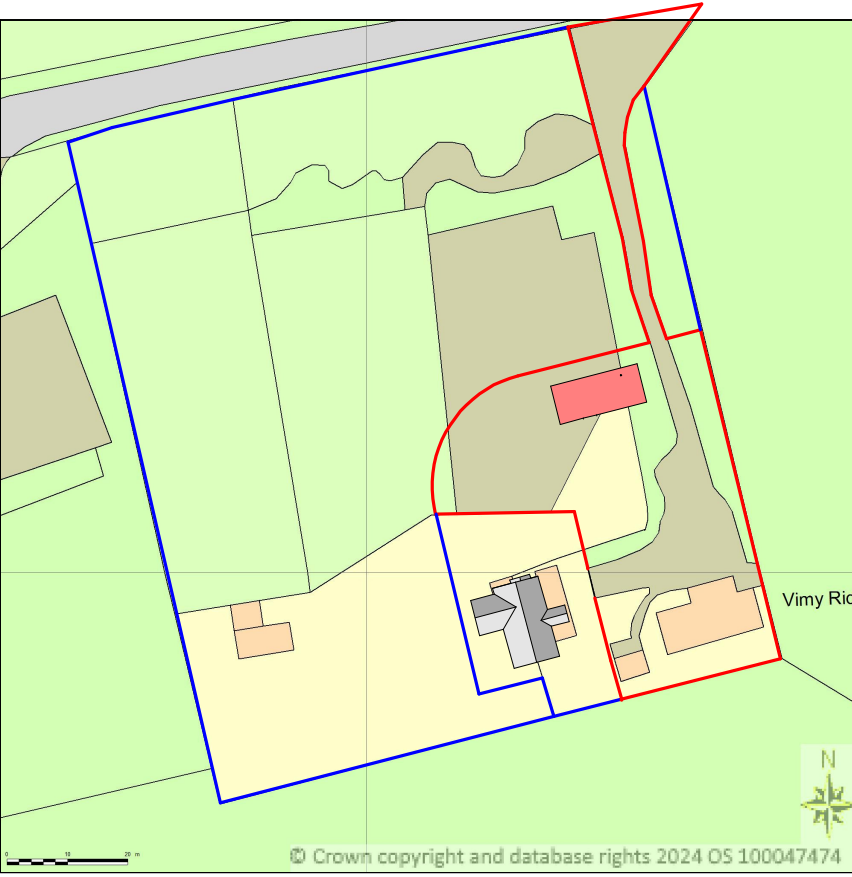

SITE PLAN 1.1250



BLOCK PLAN 1.200

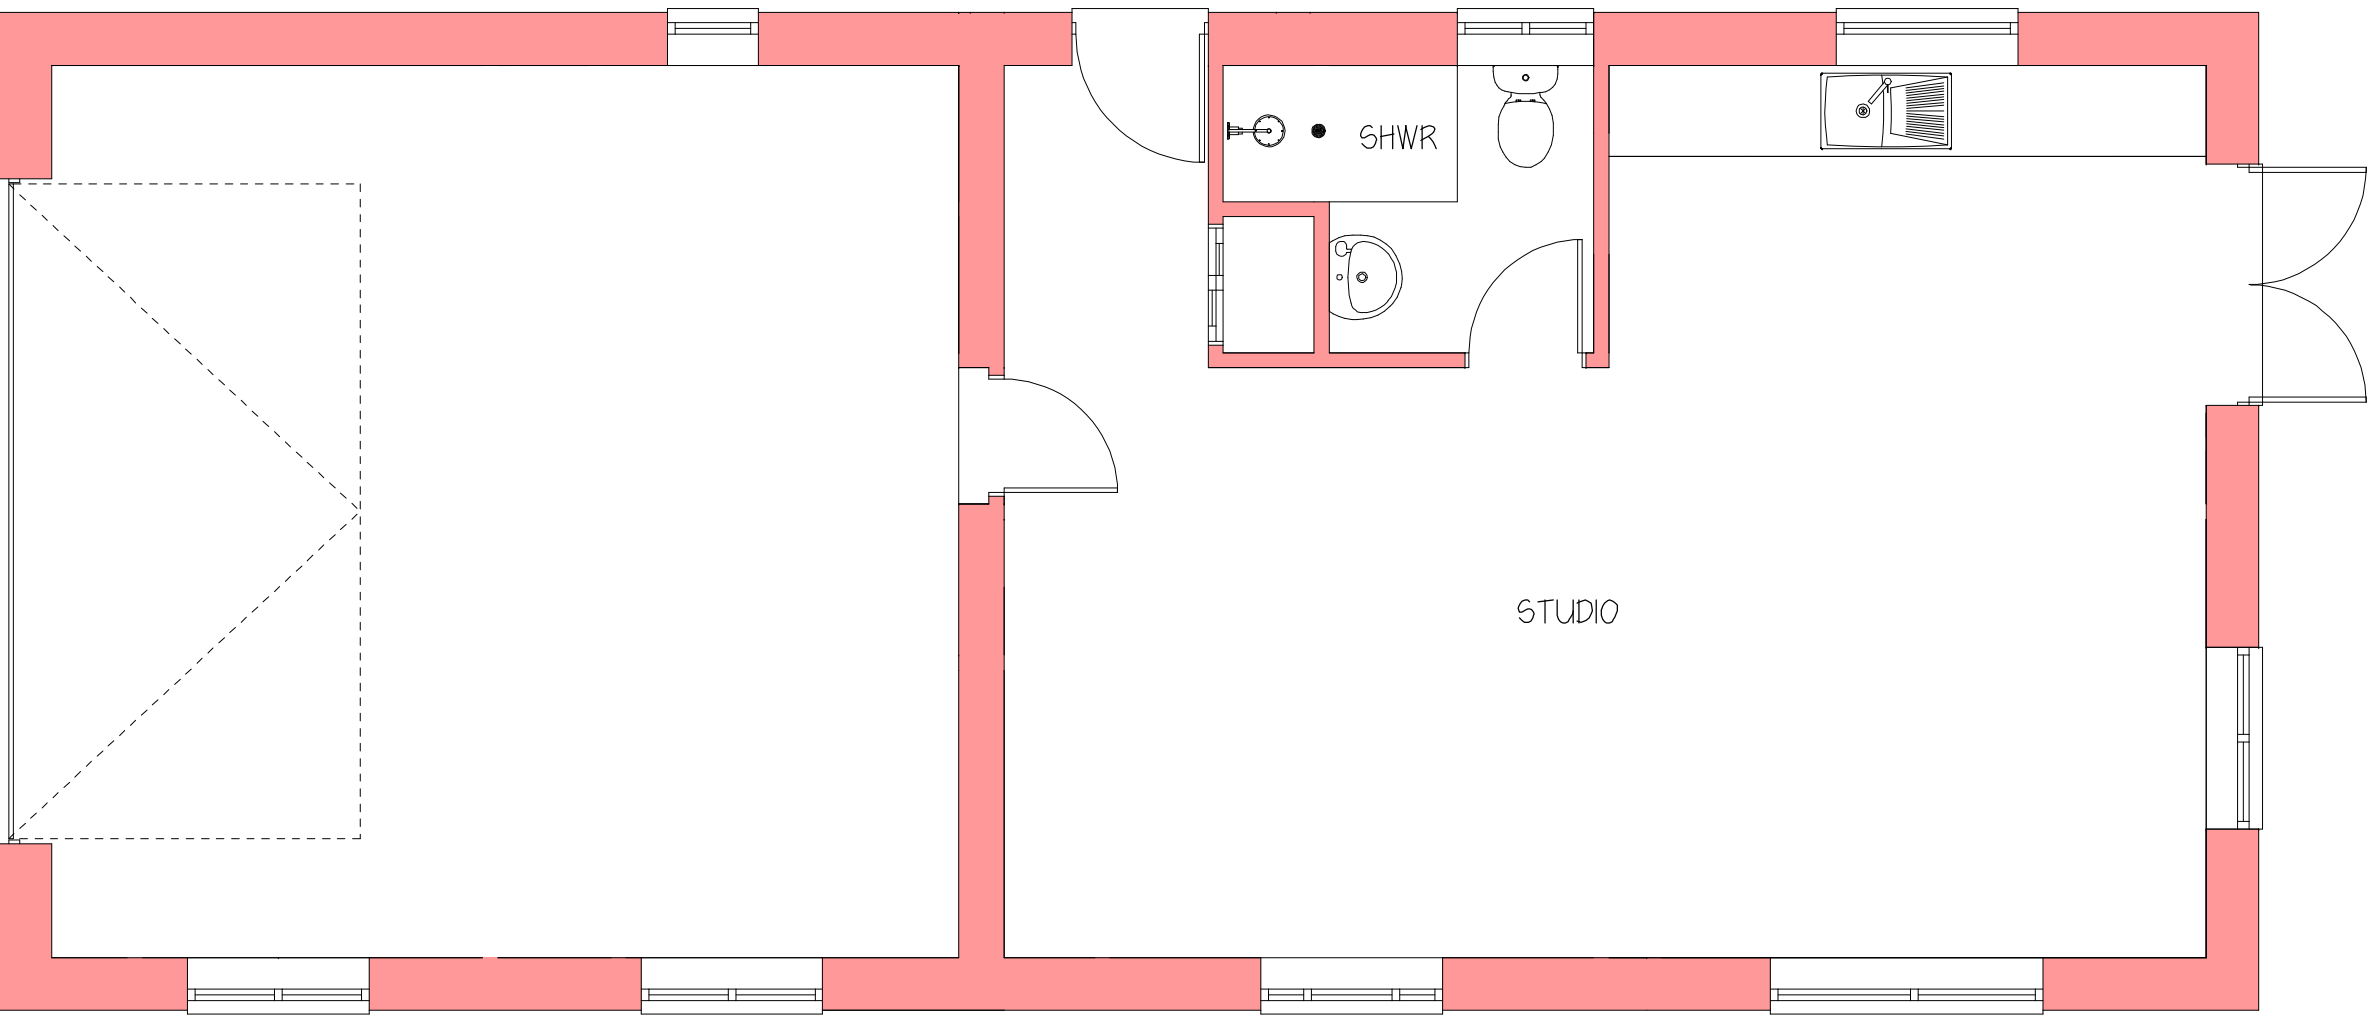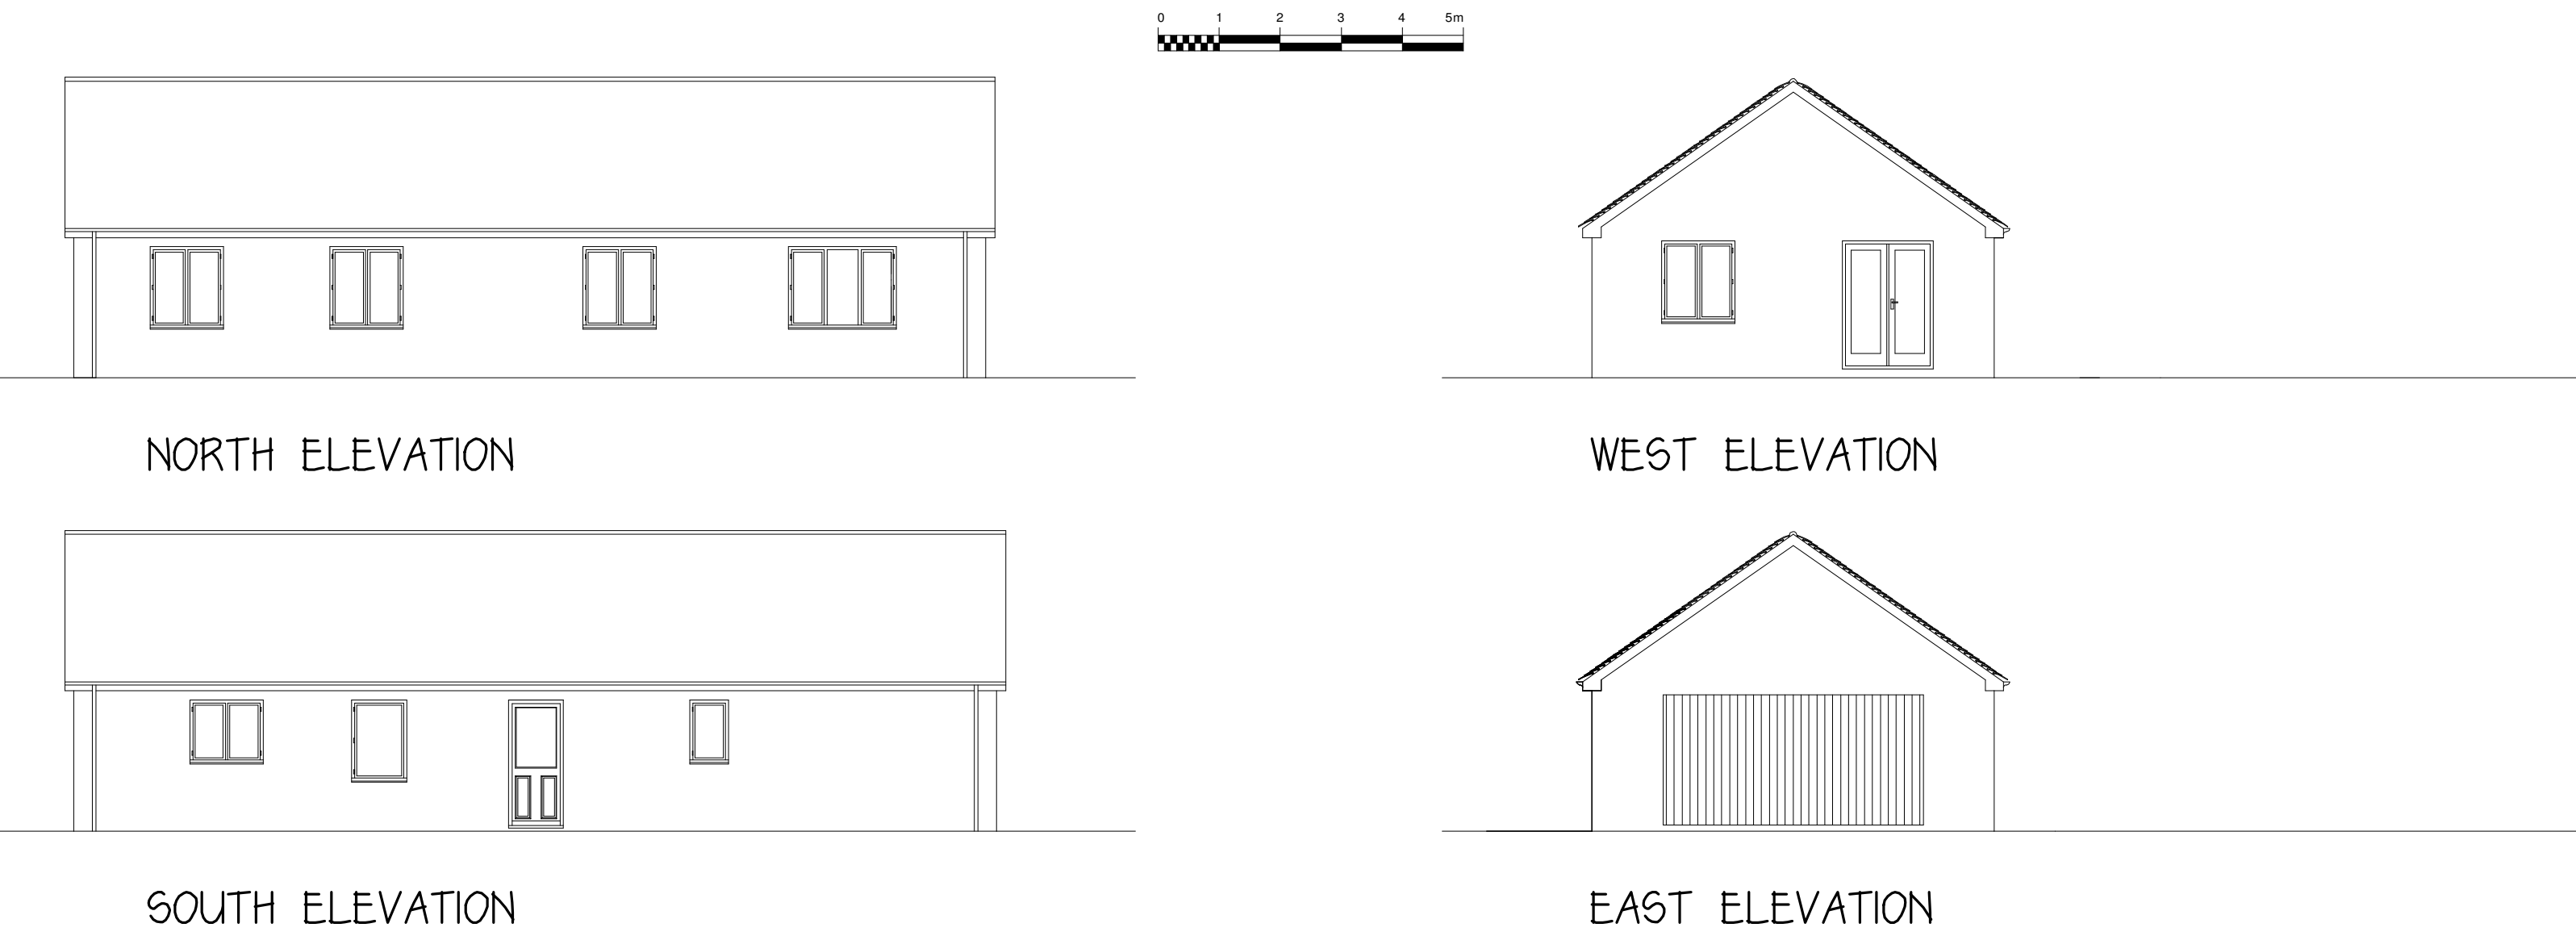

PLAN AT GROUND FLOOR LEVEL

MR & MRS W SHERRED

proposed garage and studio
at
vimey ridge
london road
salisbury

PLANS AS PROPOSED

scale 1.50 1.100 date ,mar 26

drwg no 5vr/p/10