




PLN Location Plan
01 1:200

Ordnance Survey, (c) Crown Copyright 2020. All rights reserved. Licence number 100022432



PLN Location Plan
02 1:1250

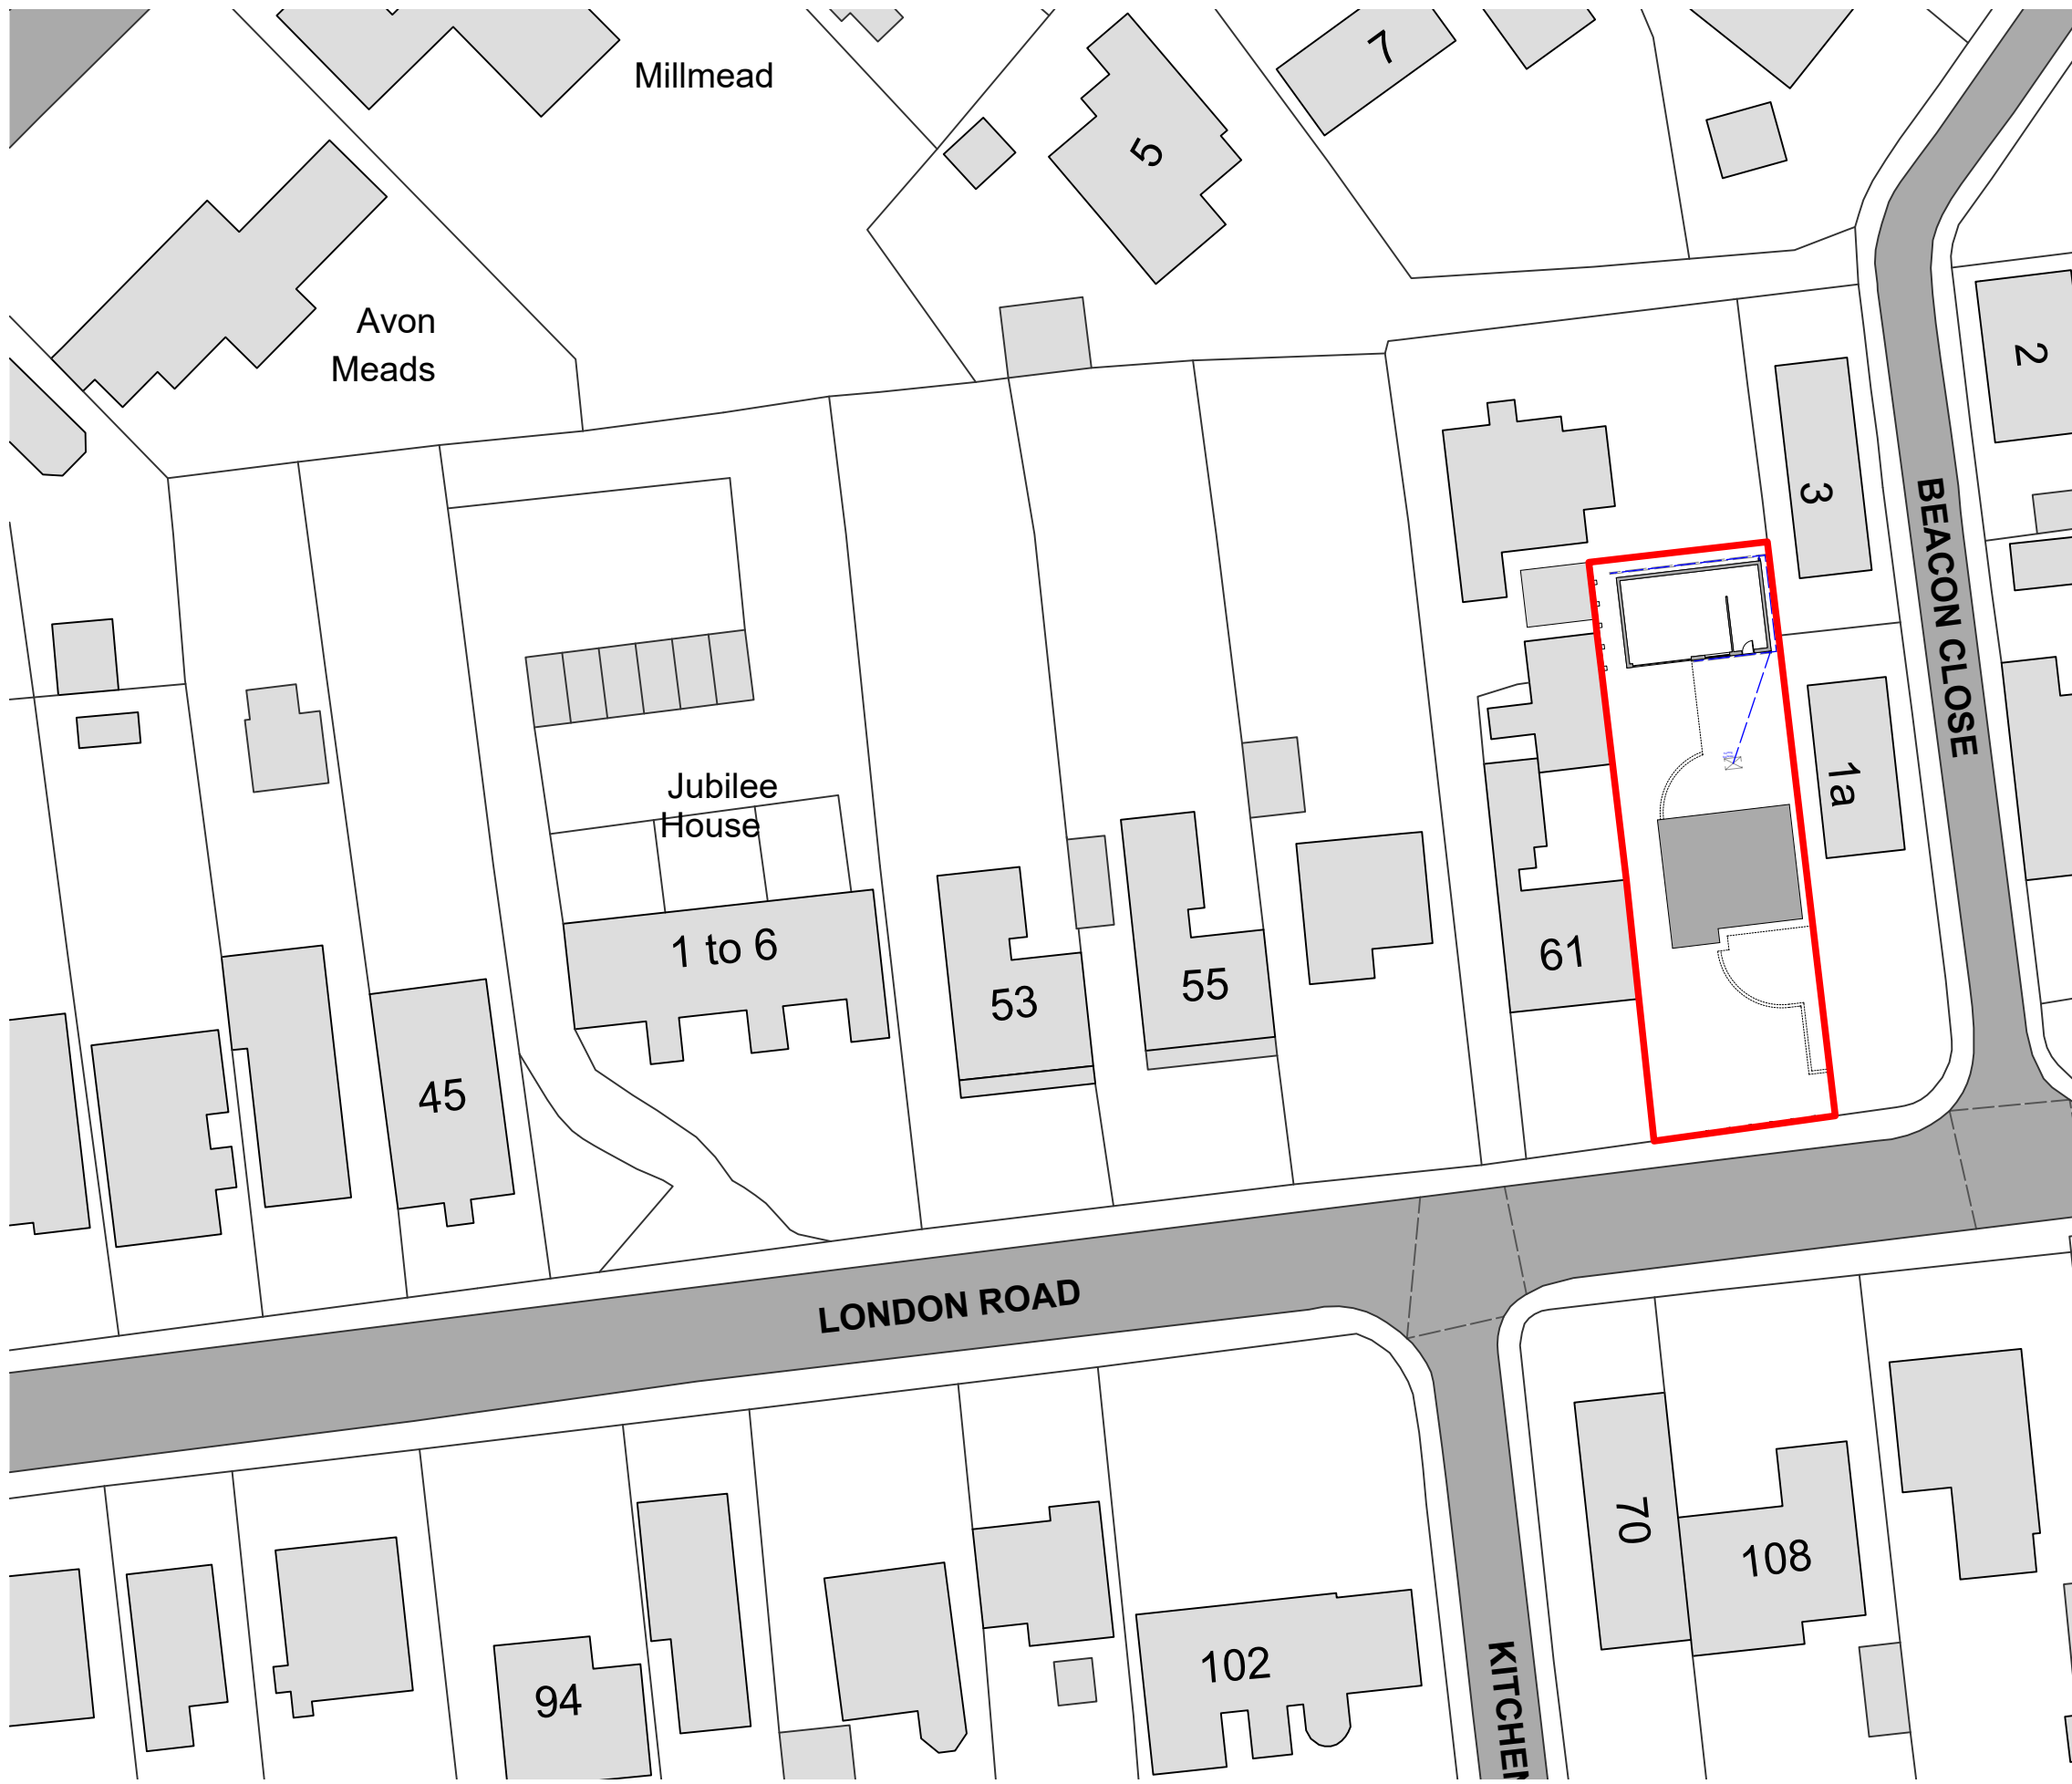

PLN Location Plan
03 1:500

PLANNING





PAUL STEVENS ARCHITECTURE LTD
Unit 3 Boathouse Meadow Business Park
Cherry Orchard Lane
Salisbury
Wiltshire
SP2 7LD
Tel No: 01722 349384

Project:
**63 London Road, Amesbury
SP4 7EE**

Drawing:
**LOCATION
PLAN**
DWG No: **1177/02**
Rev: ---

Scale:
1:200, 500, 1250 @ A1
Drawn by: **CC & CEB**
Date: **18/02/2026**

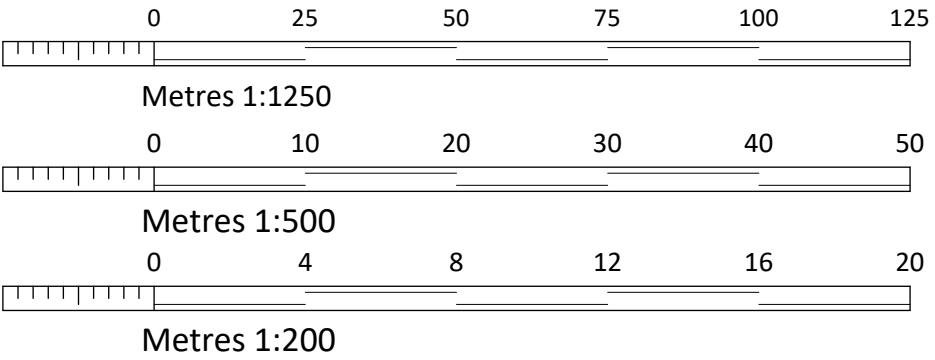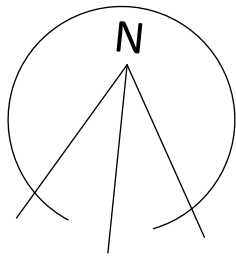

THIS DRAWING IS COPYRIGHT AND MUST NOT BE COPIED OR USED WITHOUT WRITTEN CONSENT. DO NOT SCALE FROM THIS DRAWING – FIGURED DIMENSIONS ONLY. ALL DIMENSIONS AND LEVELS TO BE VERIFIED ON SITE PRIOR TO WORKS. ANY DISCREPANCIES MUST BE REPORTED TO THE ARCHITECT IMMEDIATELY. THIS DRAWING IS FOR (PLANNING / BUILDING REGULATIONS) PURPOSES ONLY UNLESS EXPRESSLY STATED OTHERWISE. ALL STRUCTURAL ELEMENTS AND SPECIALIST INSTALLATIONS TO BE DESIGNED AND CERTIFIED BY OTHERS. CONTRACTORS ARE RESPONSIBLE FOR SAFE WORKING PRACTICES AND COMPLIANCE WITH CURRENT REGULATIONS.