




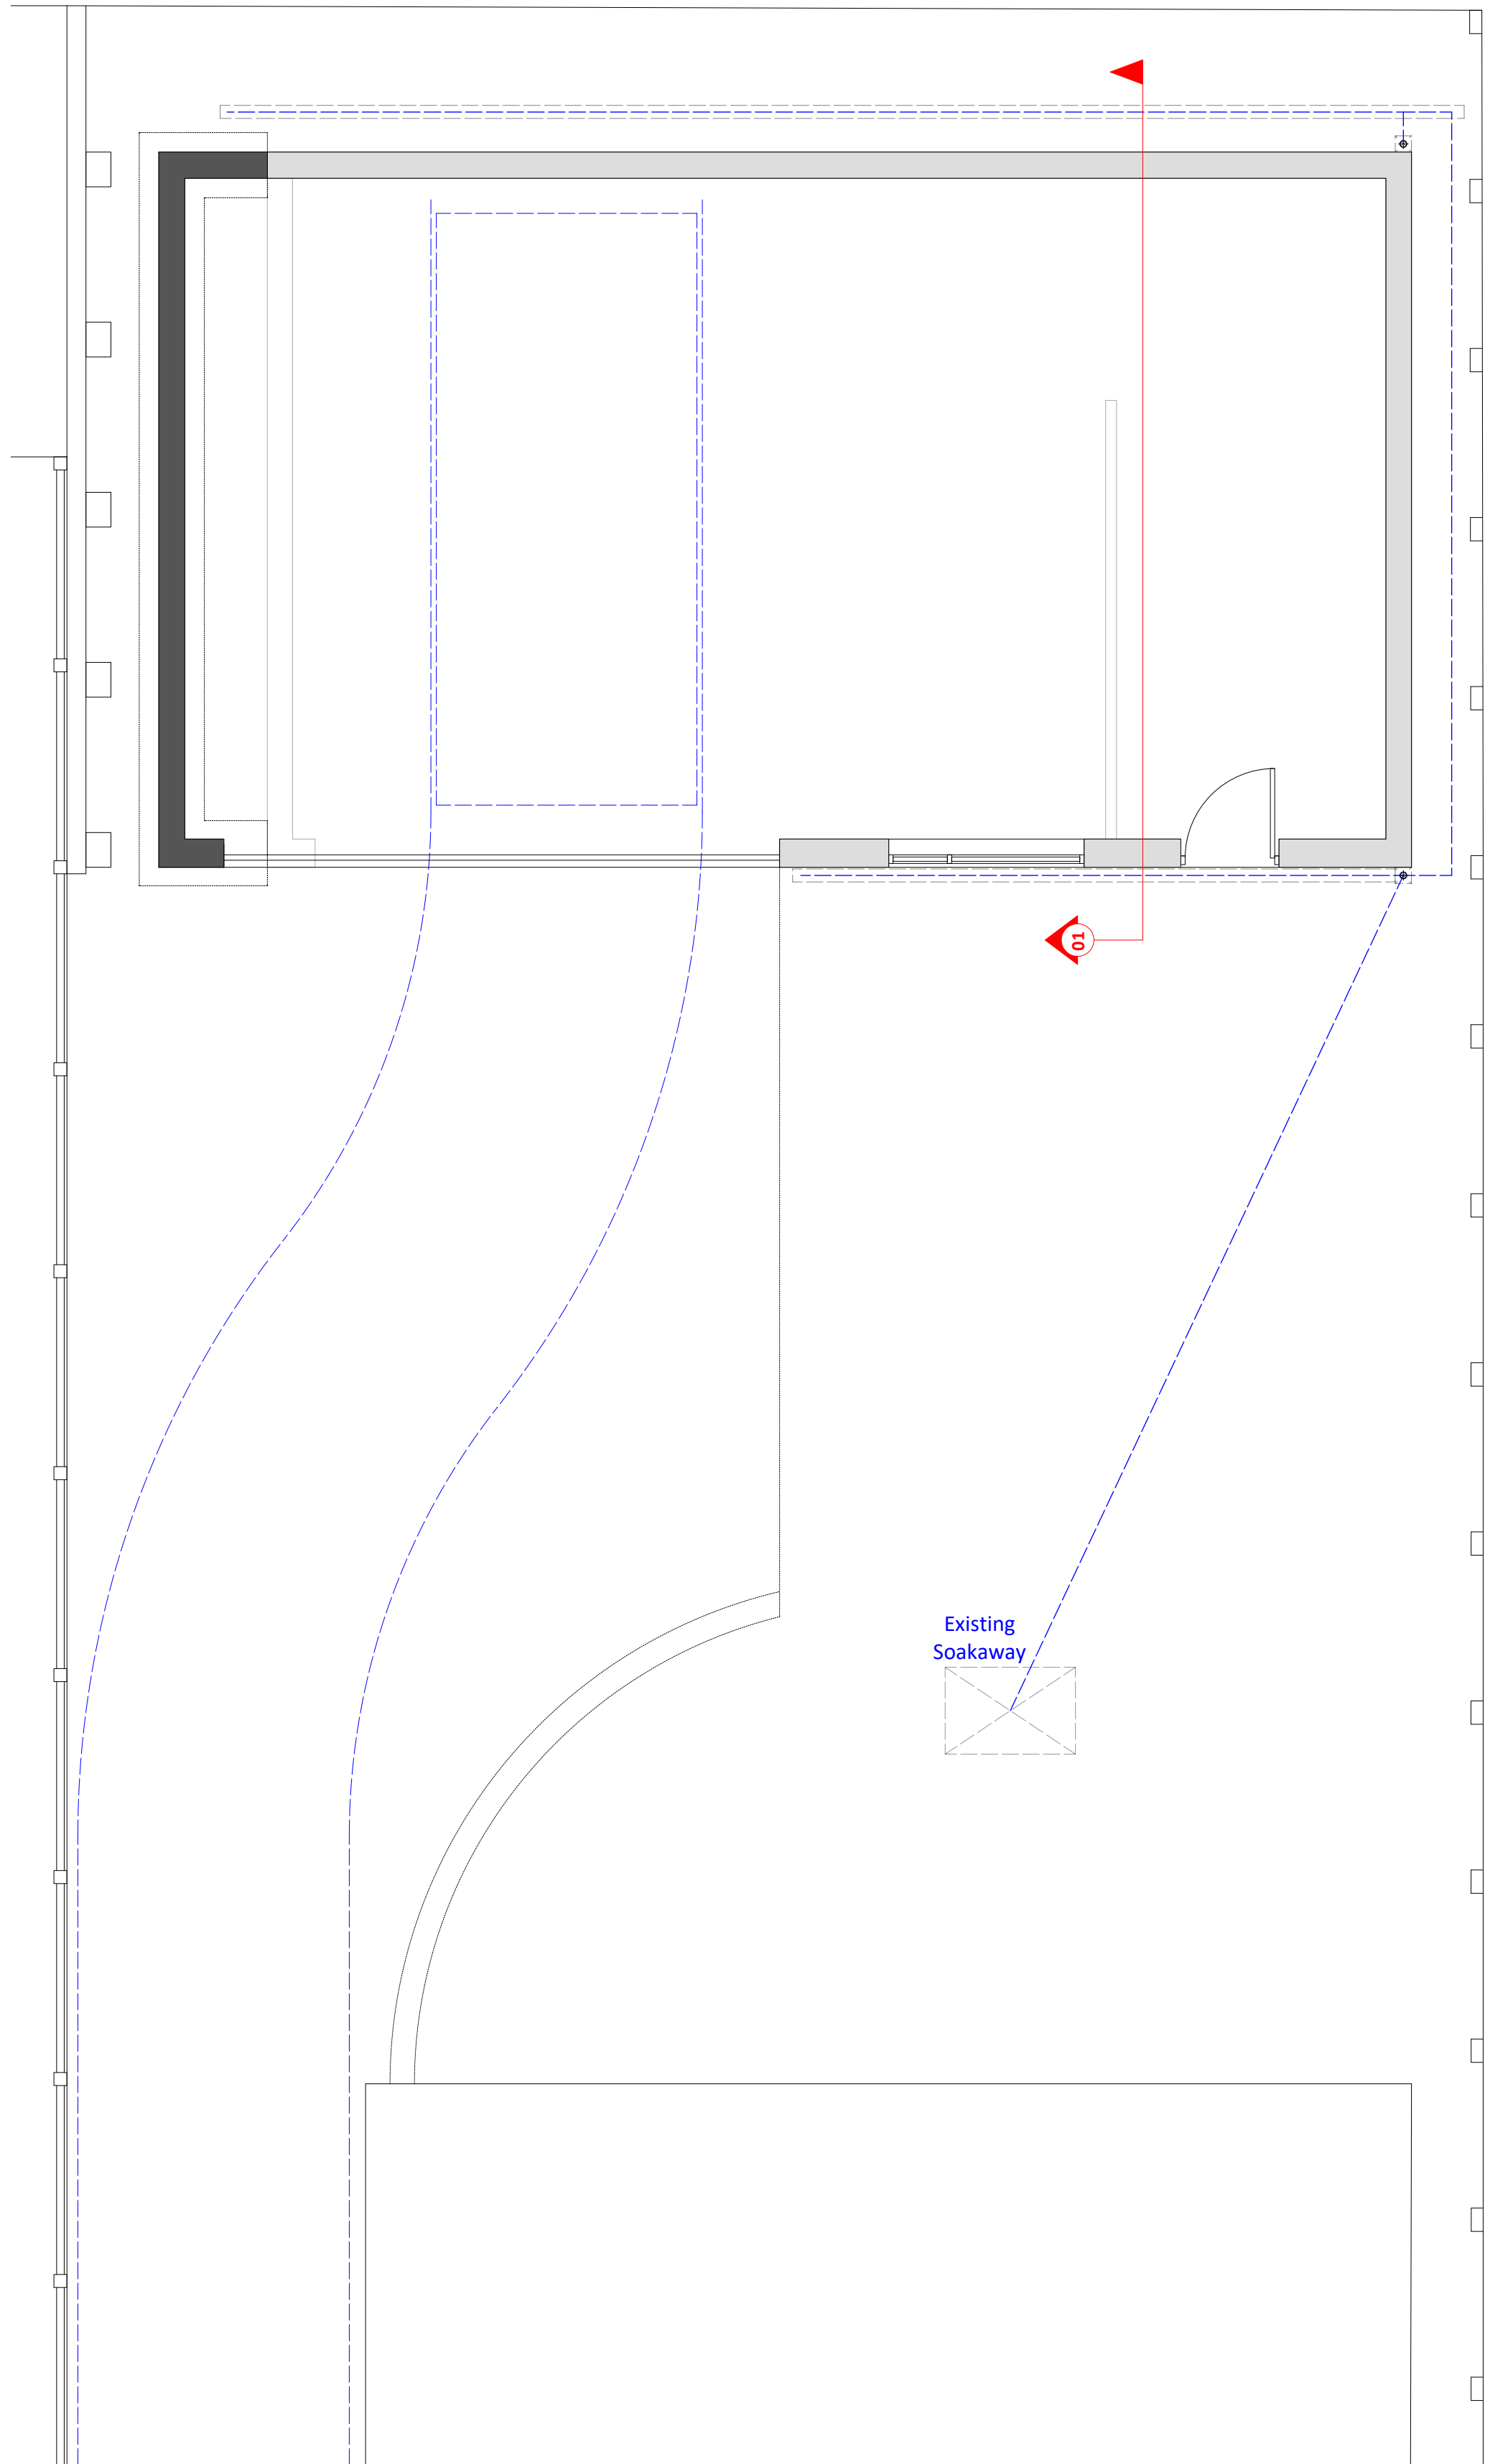


PLN 01 Proposed GF Plan
1:50

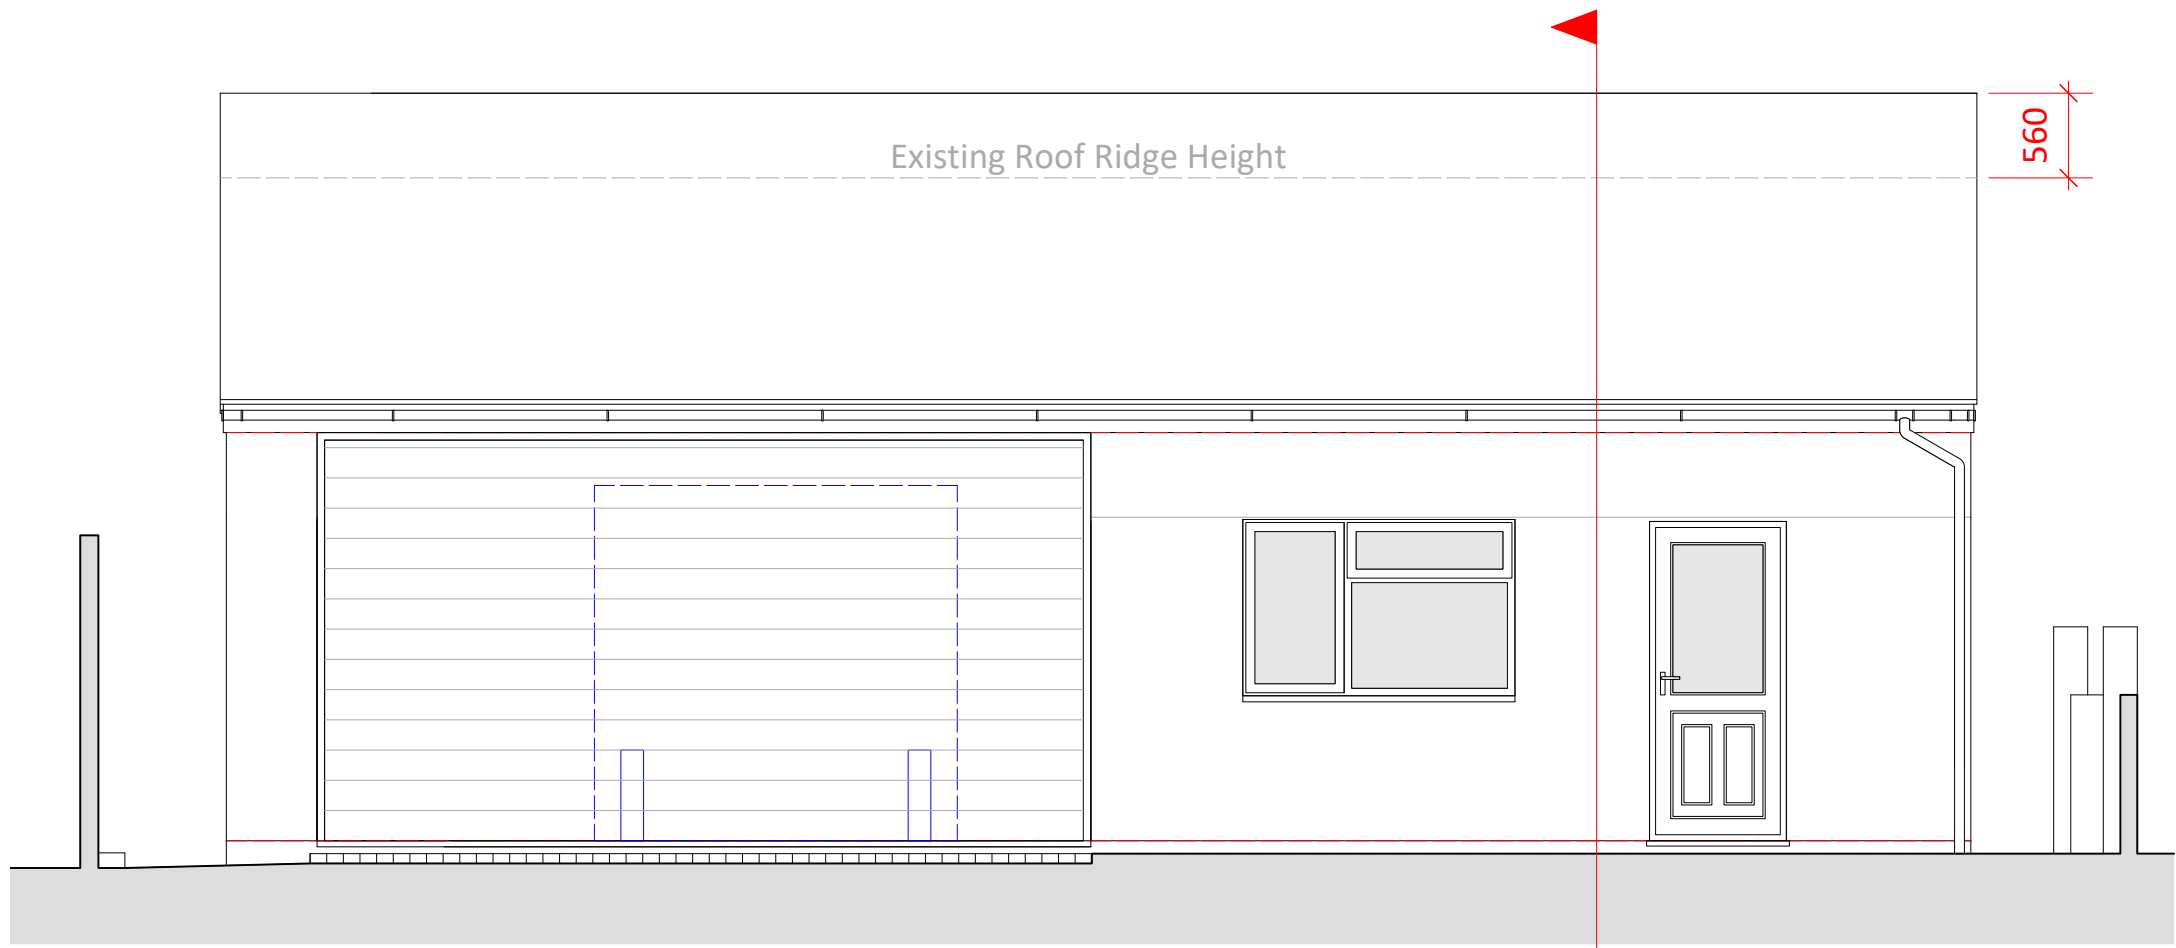


ELV 01 Proposed S Elevation
1:50

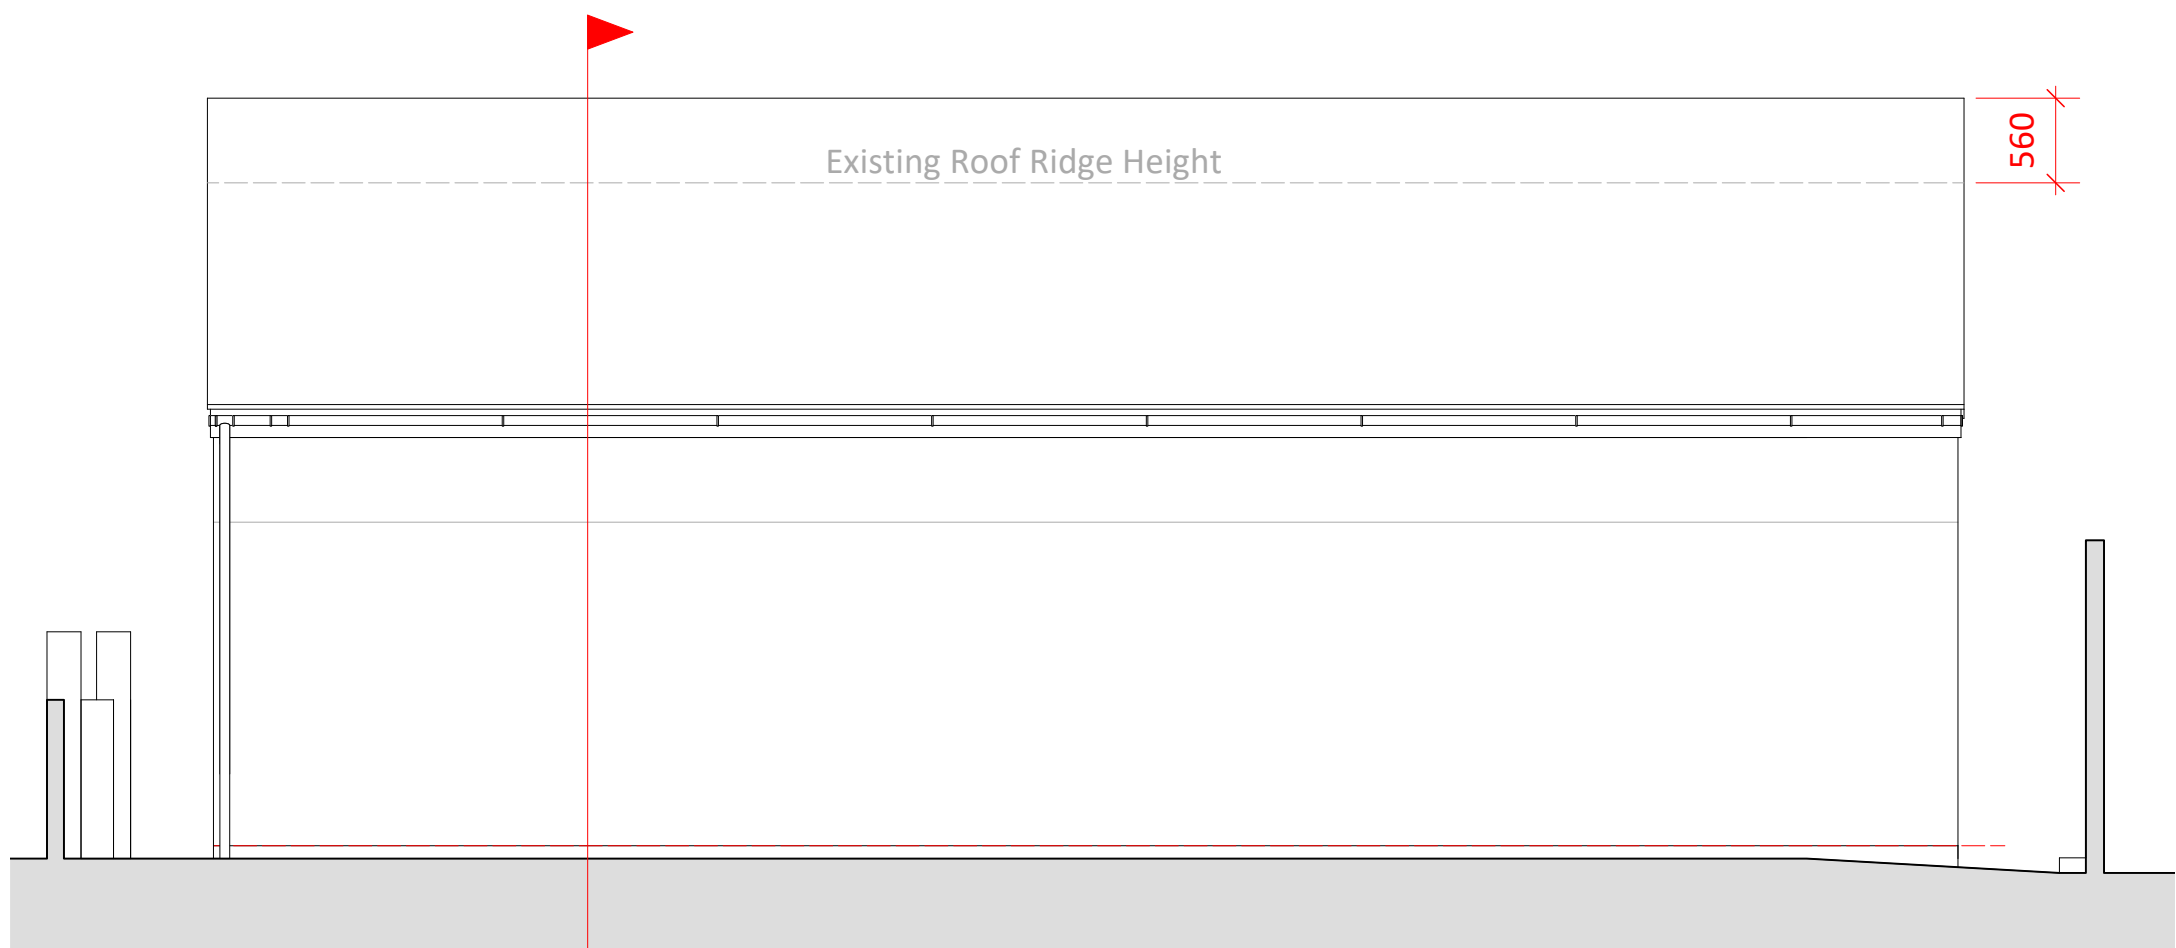


ELV 02 Proposed N Elevation
1:50

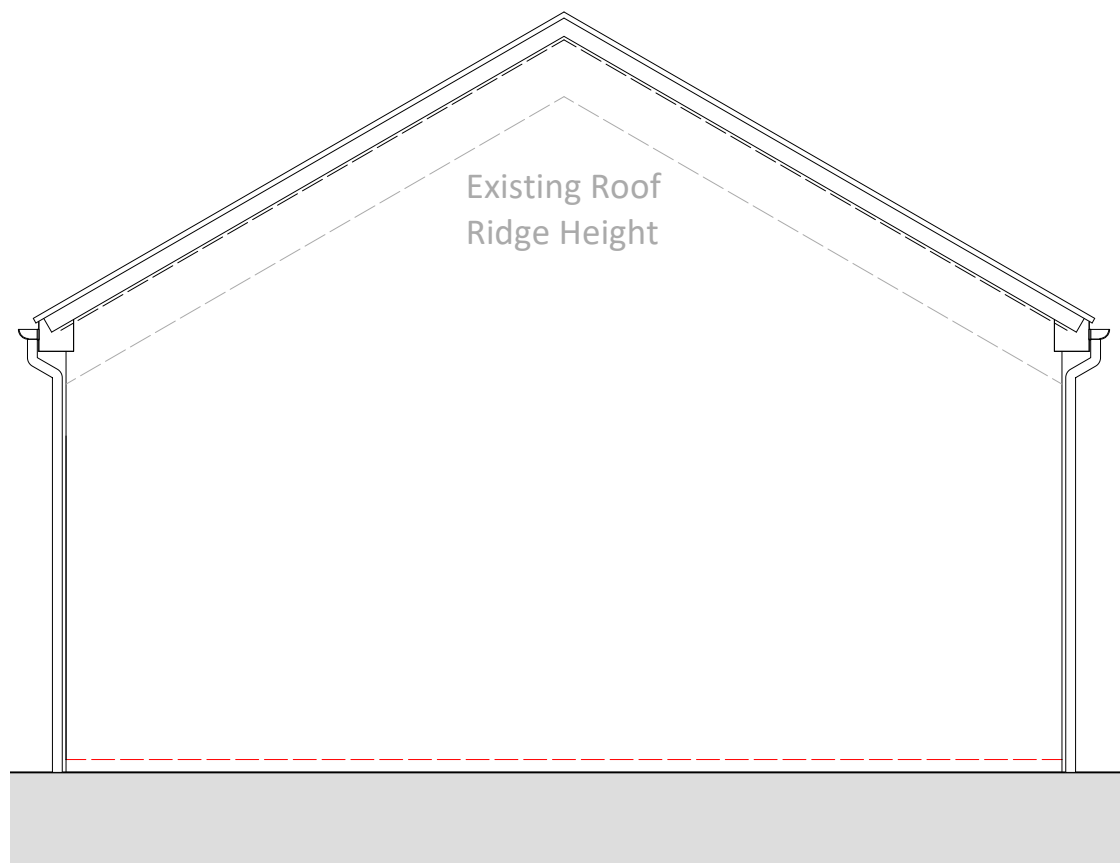


ELV 03 Proposed W Elevation
1:50

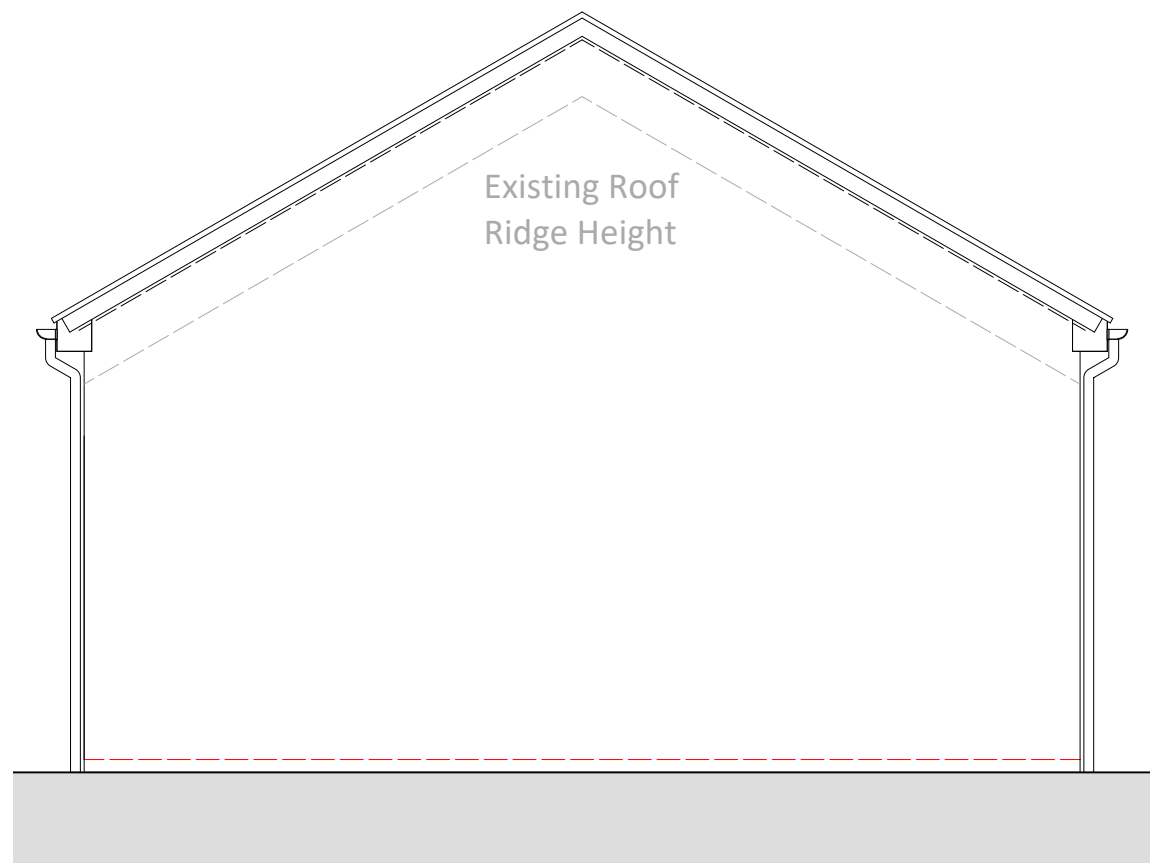

ELV 04 Proposed E Elevation
1:50

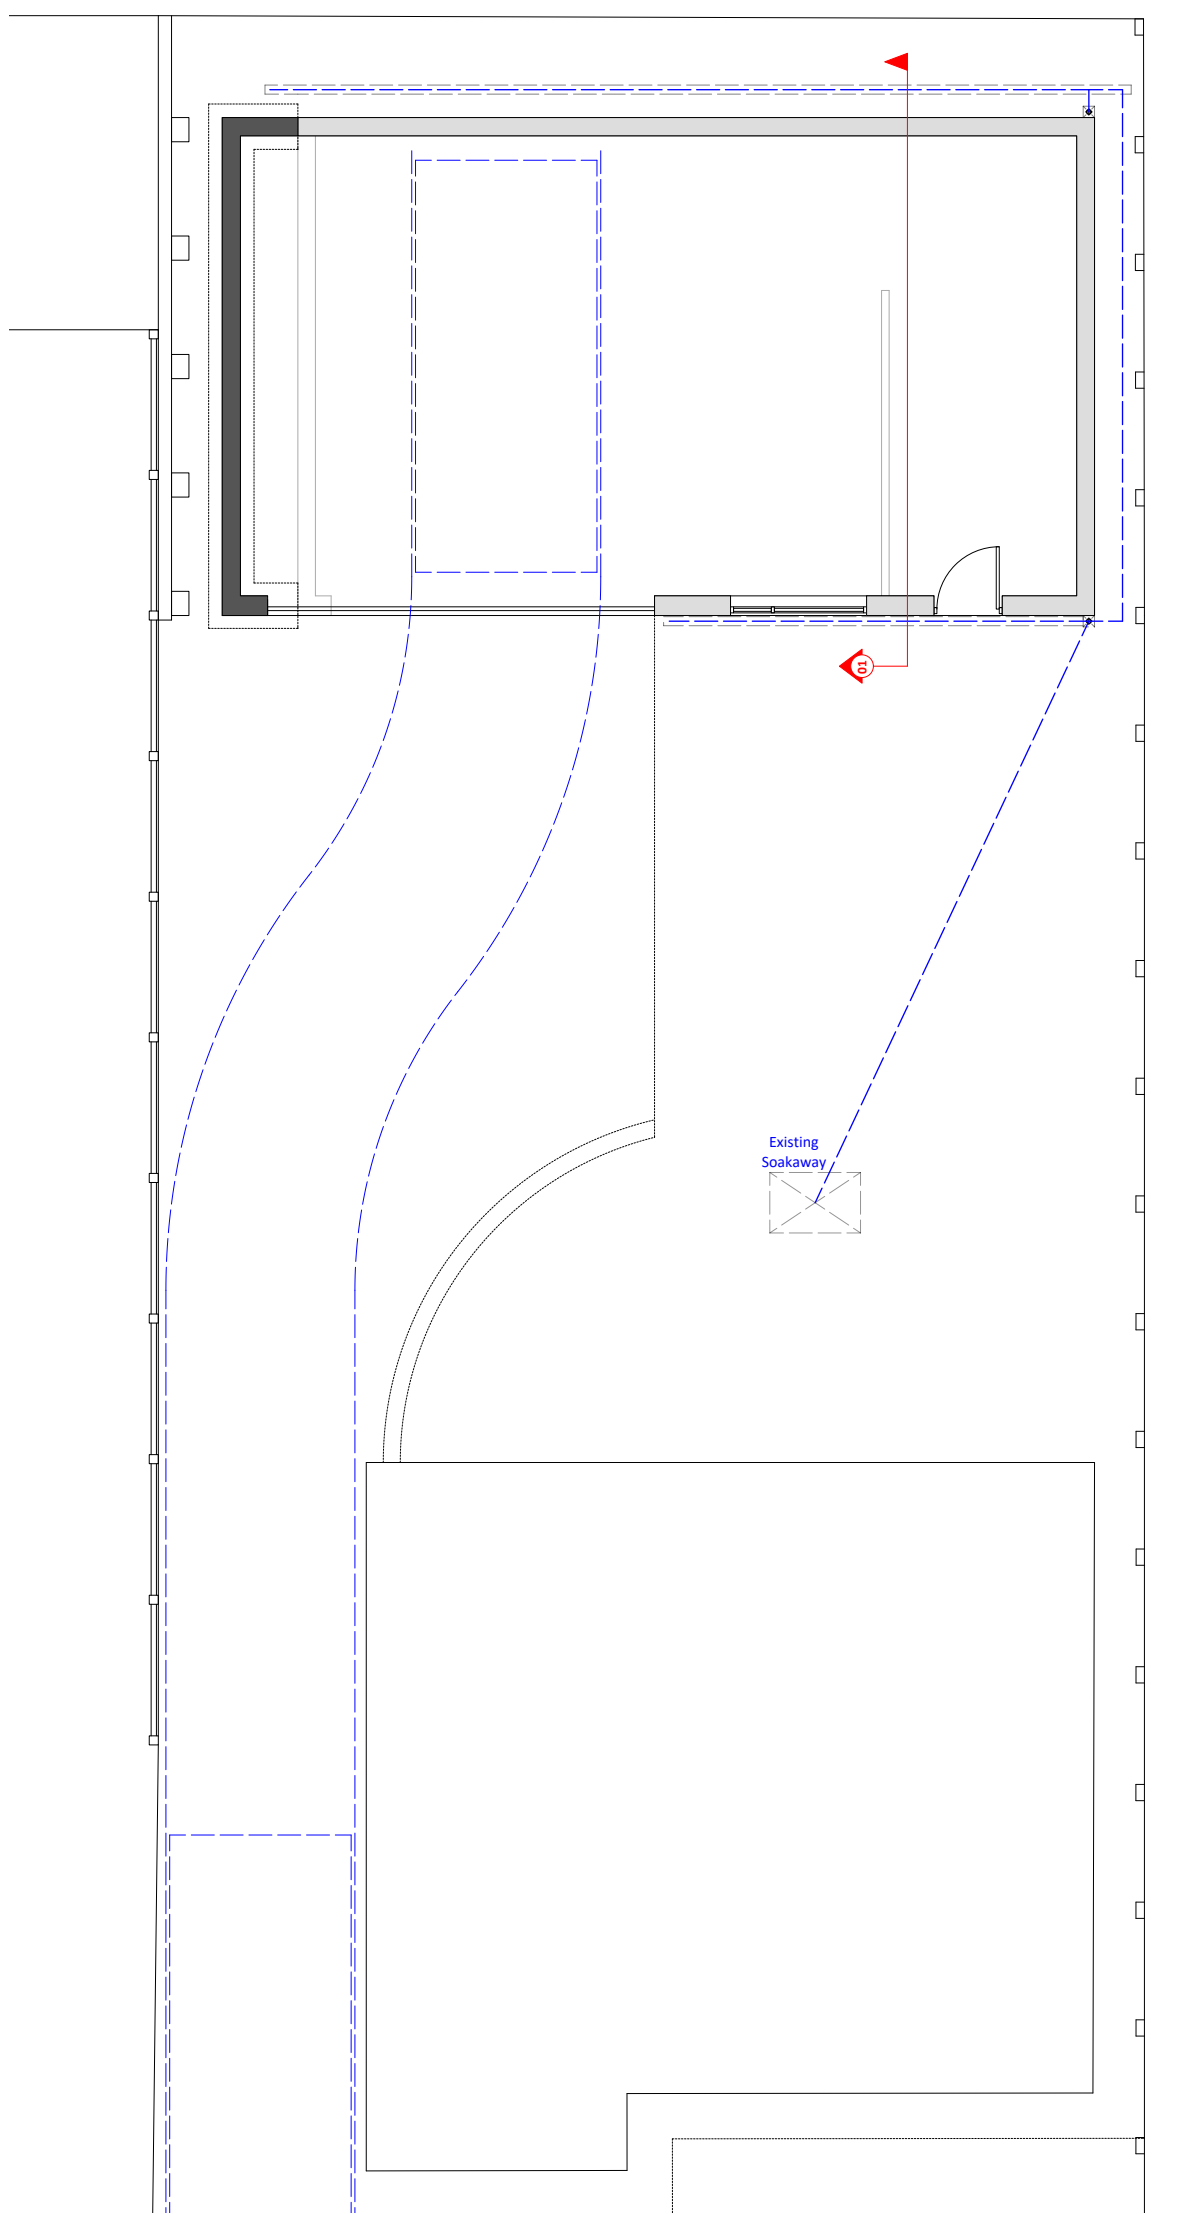

PLN 02 Proposed Site Plan
1:100

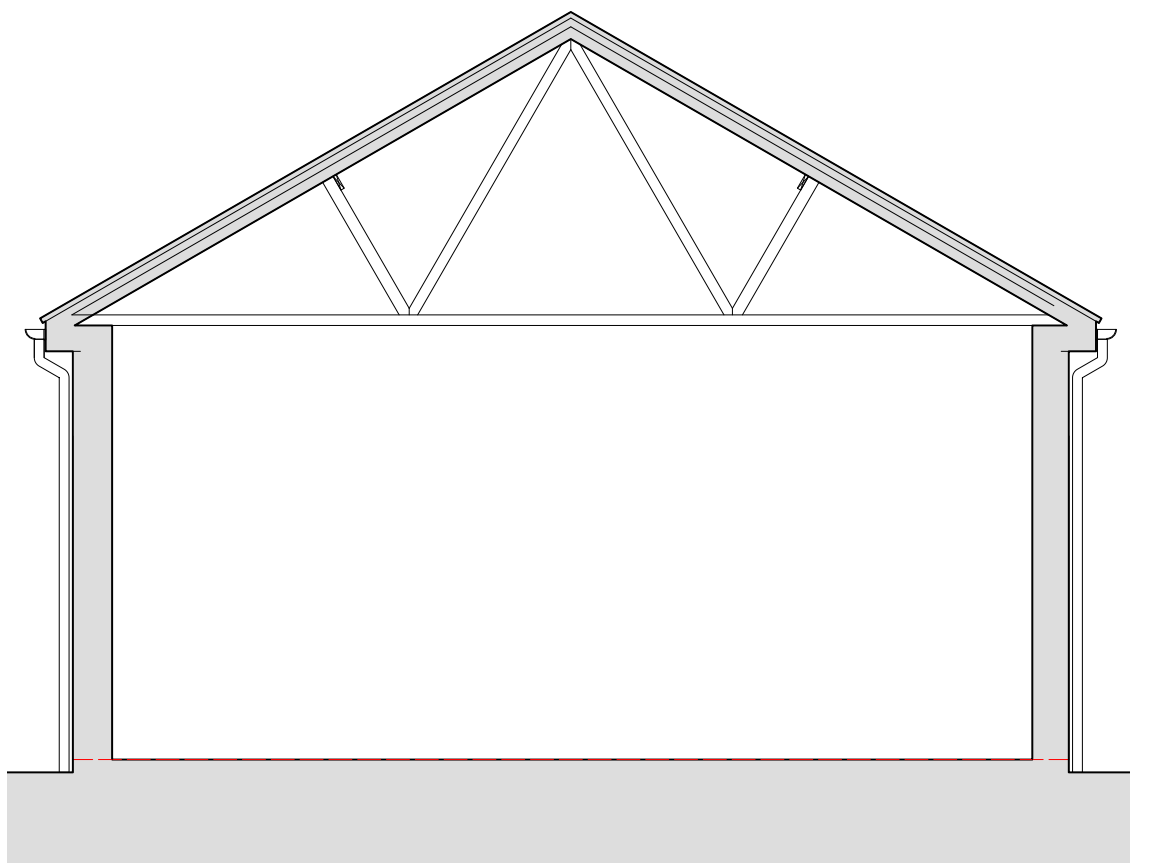

SEC 01 Section 01
1:50

PLANNING

