

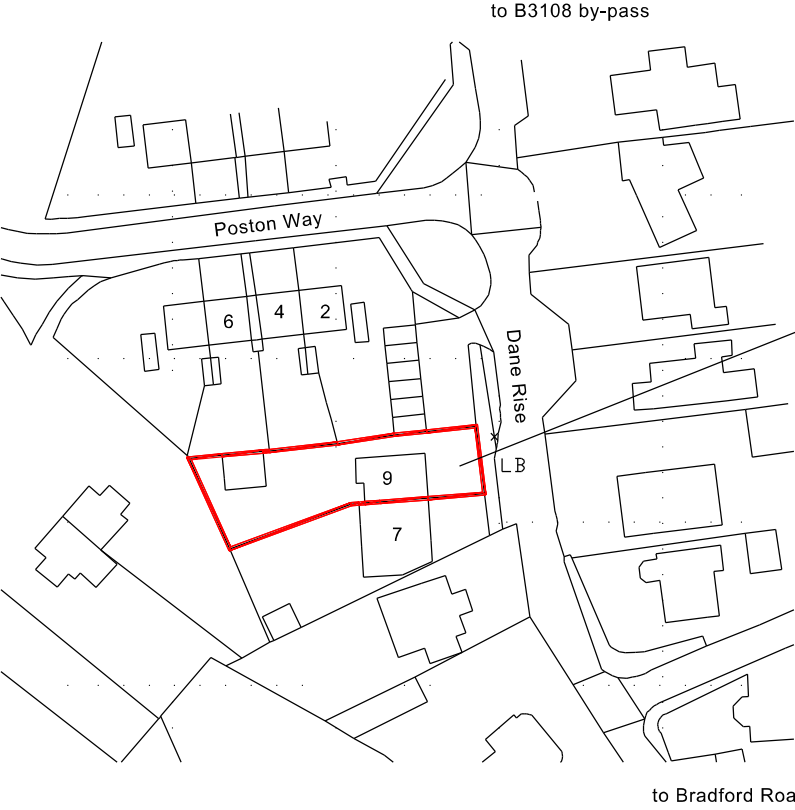


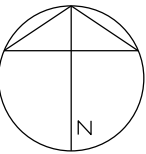

The Site

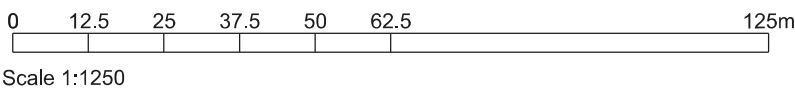

NICK MATTHEWS Surveying Ltd
Dysart House Church Lane Worton Devizes SN10 5SH
07769 704733 hello@nickmatthewssurveying.co.uk
www.nickmatthewssurveying.co.uk

Chartered Building Surveyor


Rev

Date

Details

9 DANE RISE WINSLEY WILTS BA15 2NB

Proposed works for Richard and Bryony Hunt

Location Plan

date May 2024 scale 1:1250 drawn NM checked NM status planning

2507

Location

▪ ©