
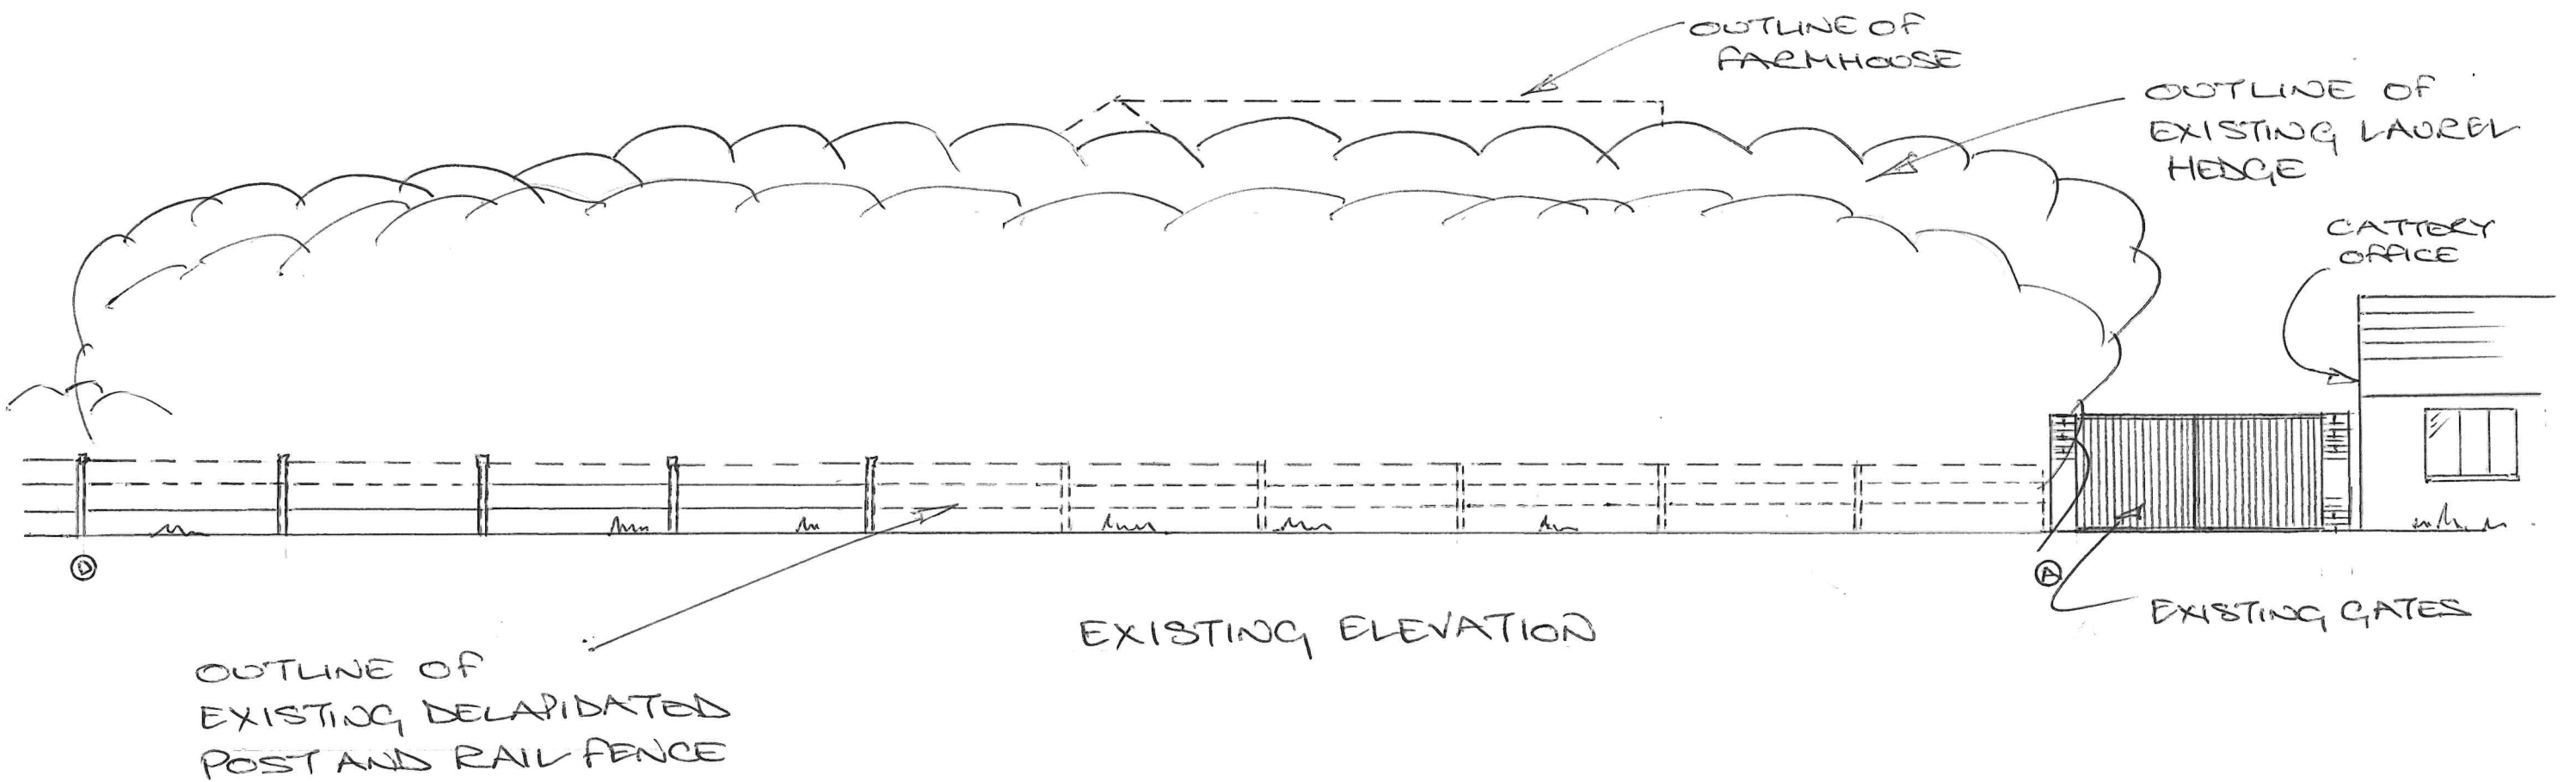


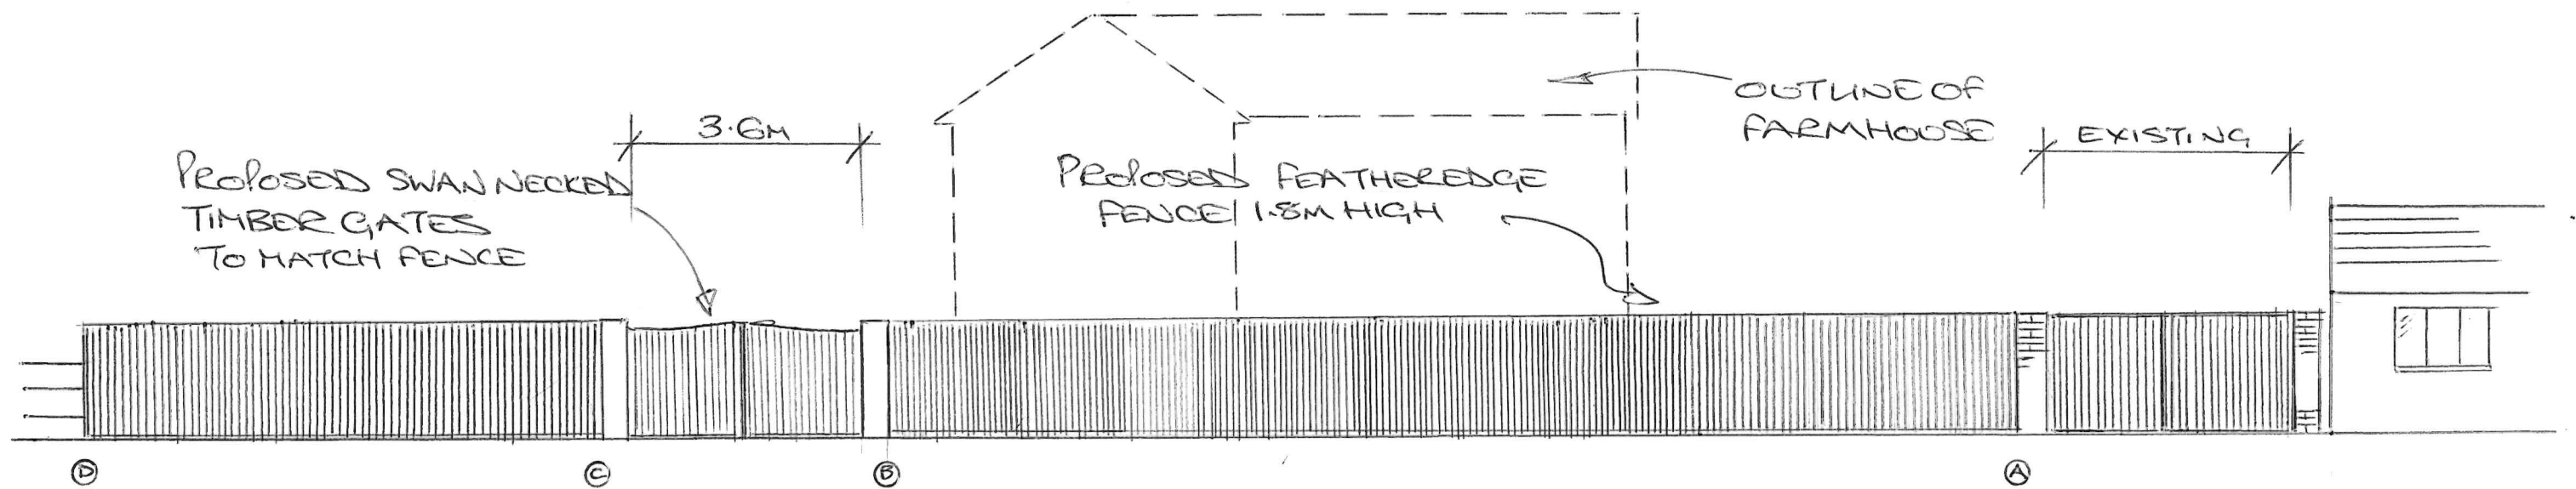

SCALE BAR

0 5M
1:100 @ A3

IVY HOUSE FARM
EXISTING AND
PROPOSED ELEVATIONS
DRAWING NO. IVY/05
SCALE 1:100