



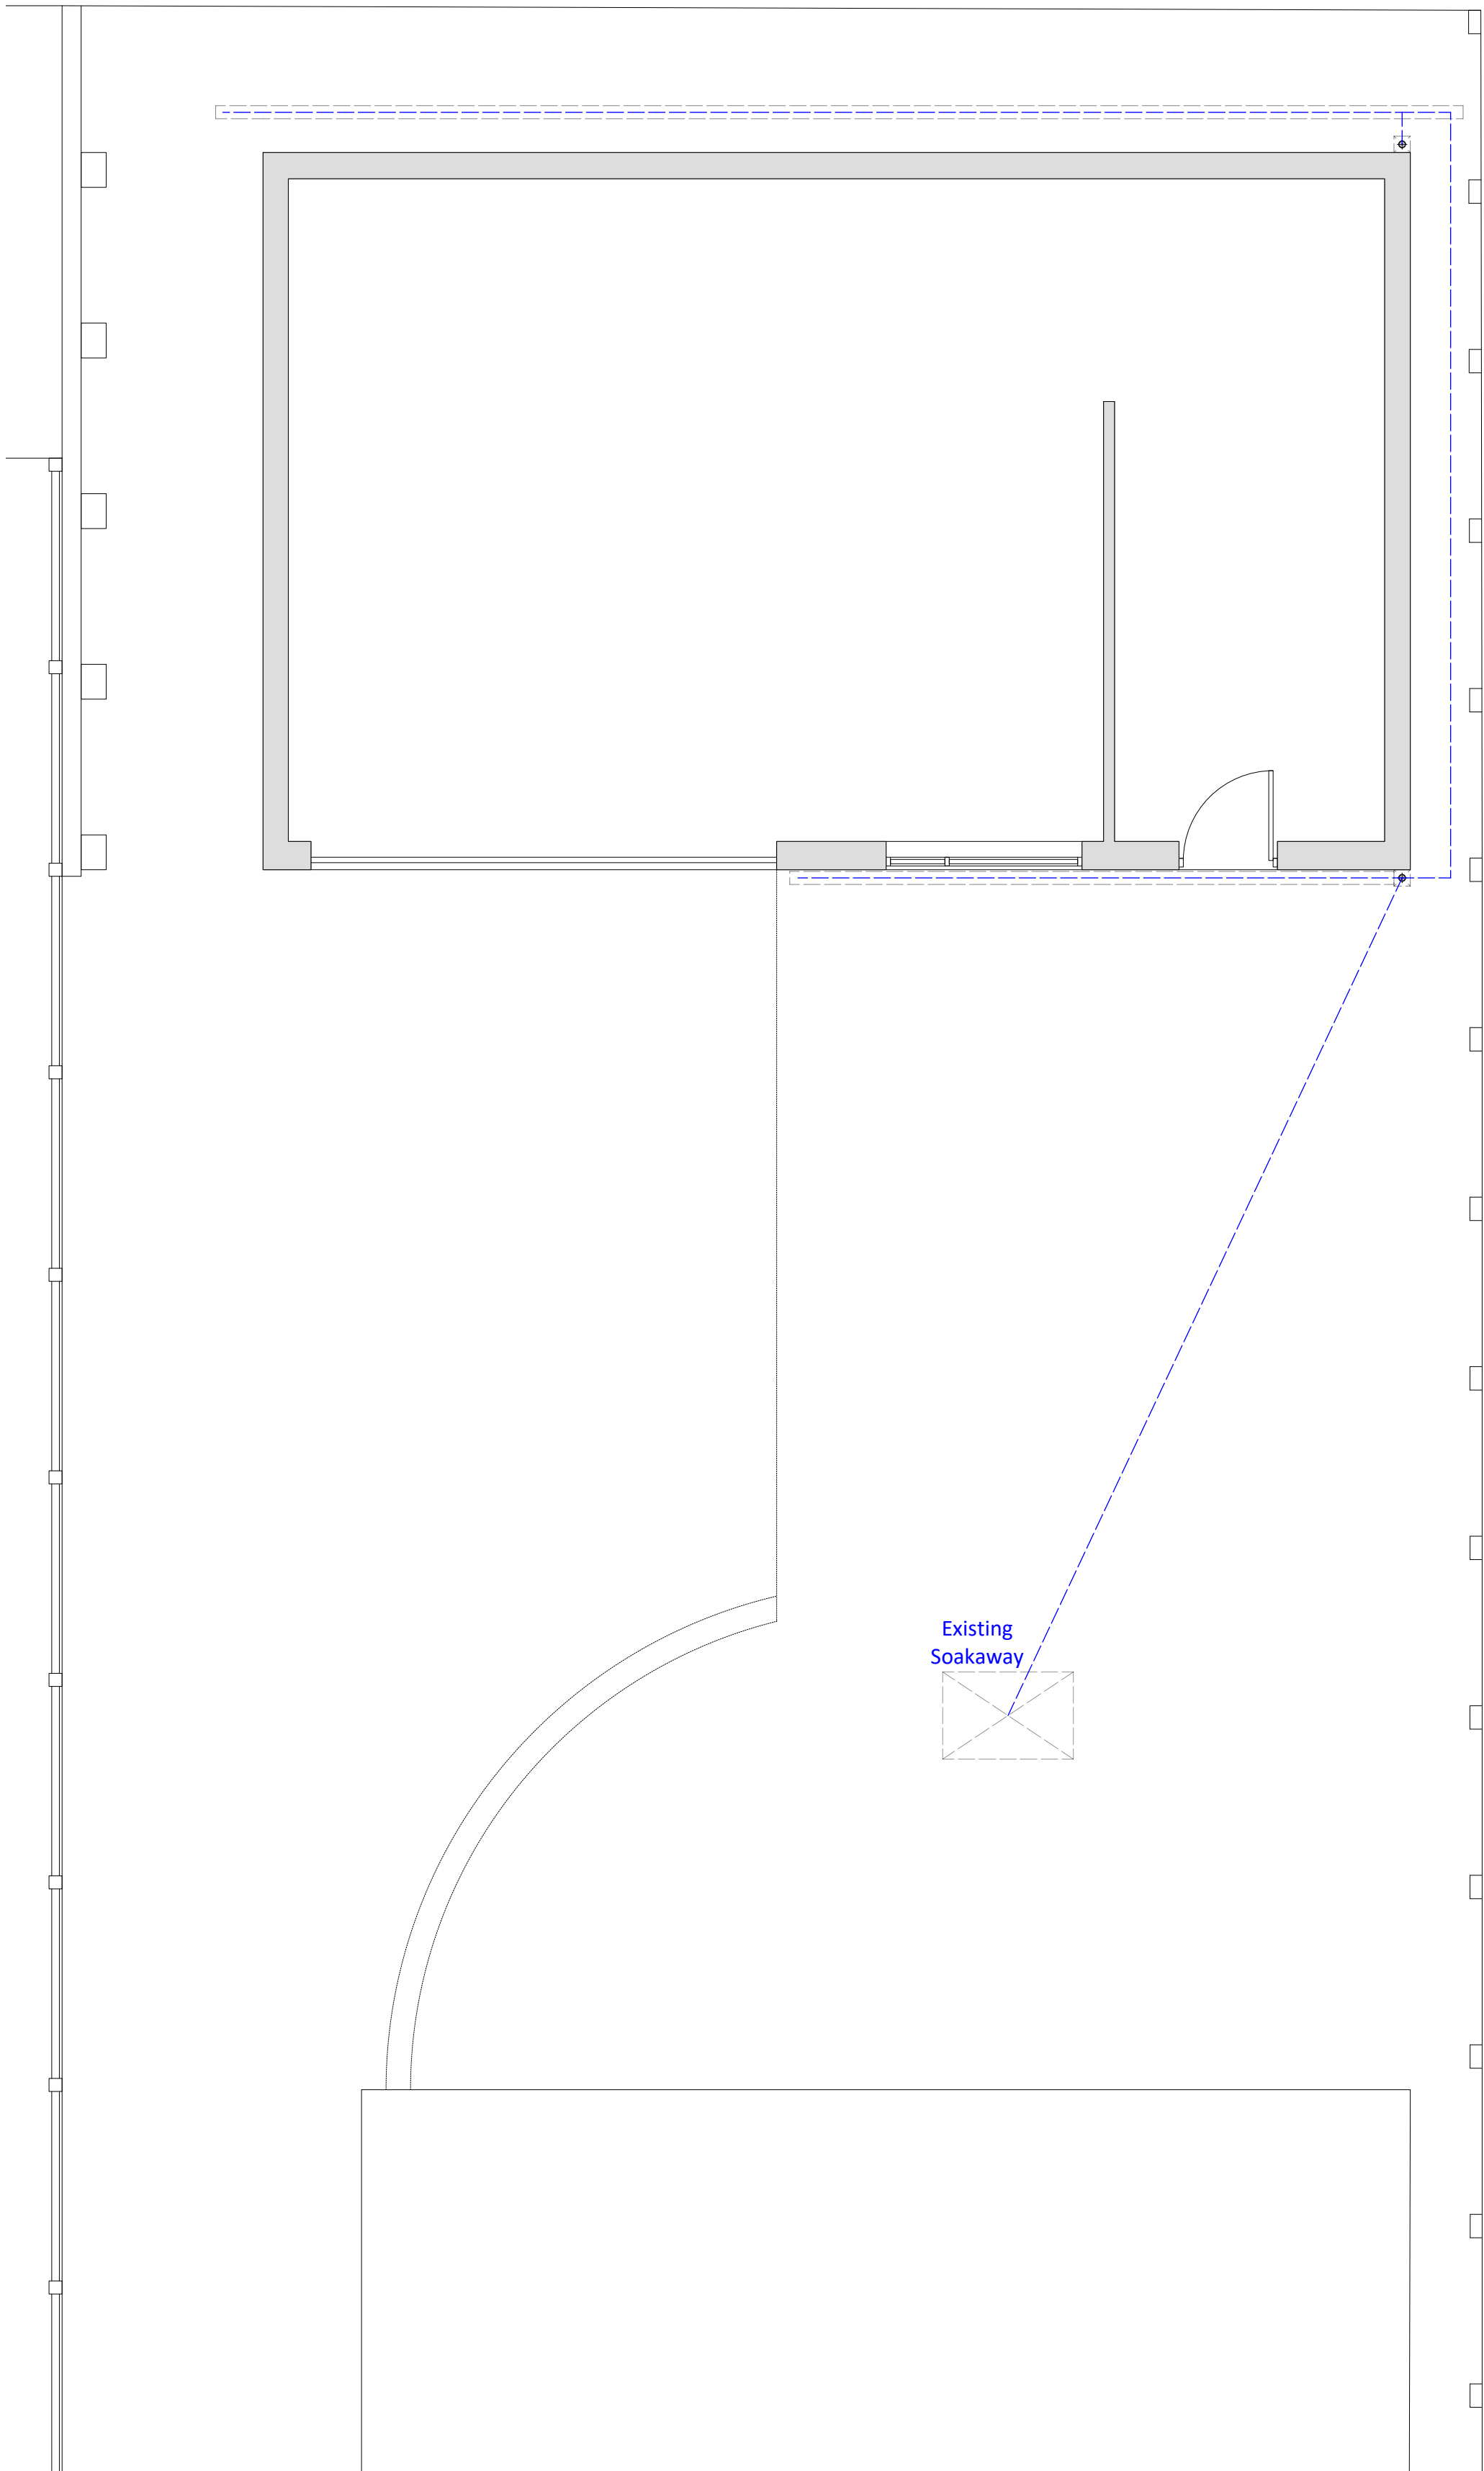


PLN 01 Existing GF Plan
1:50

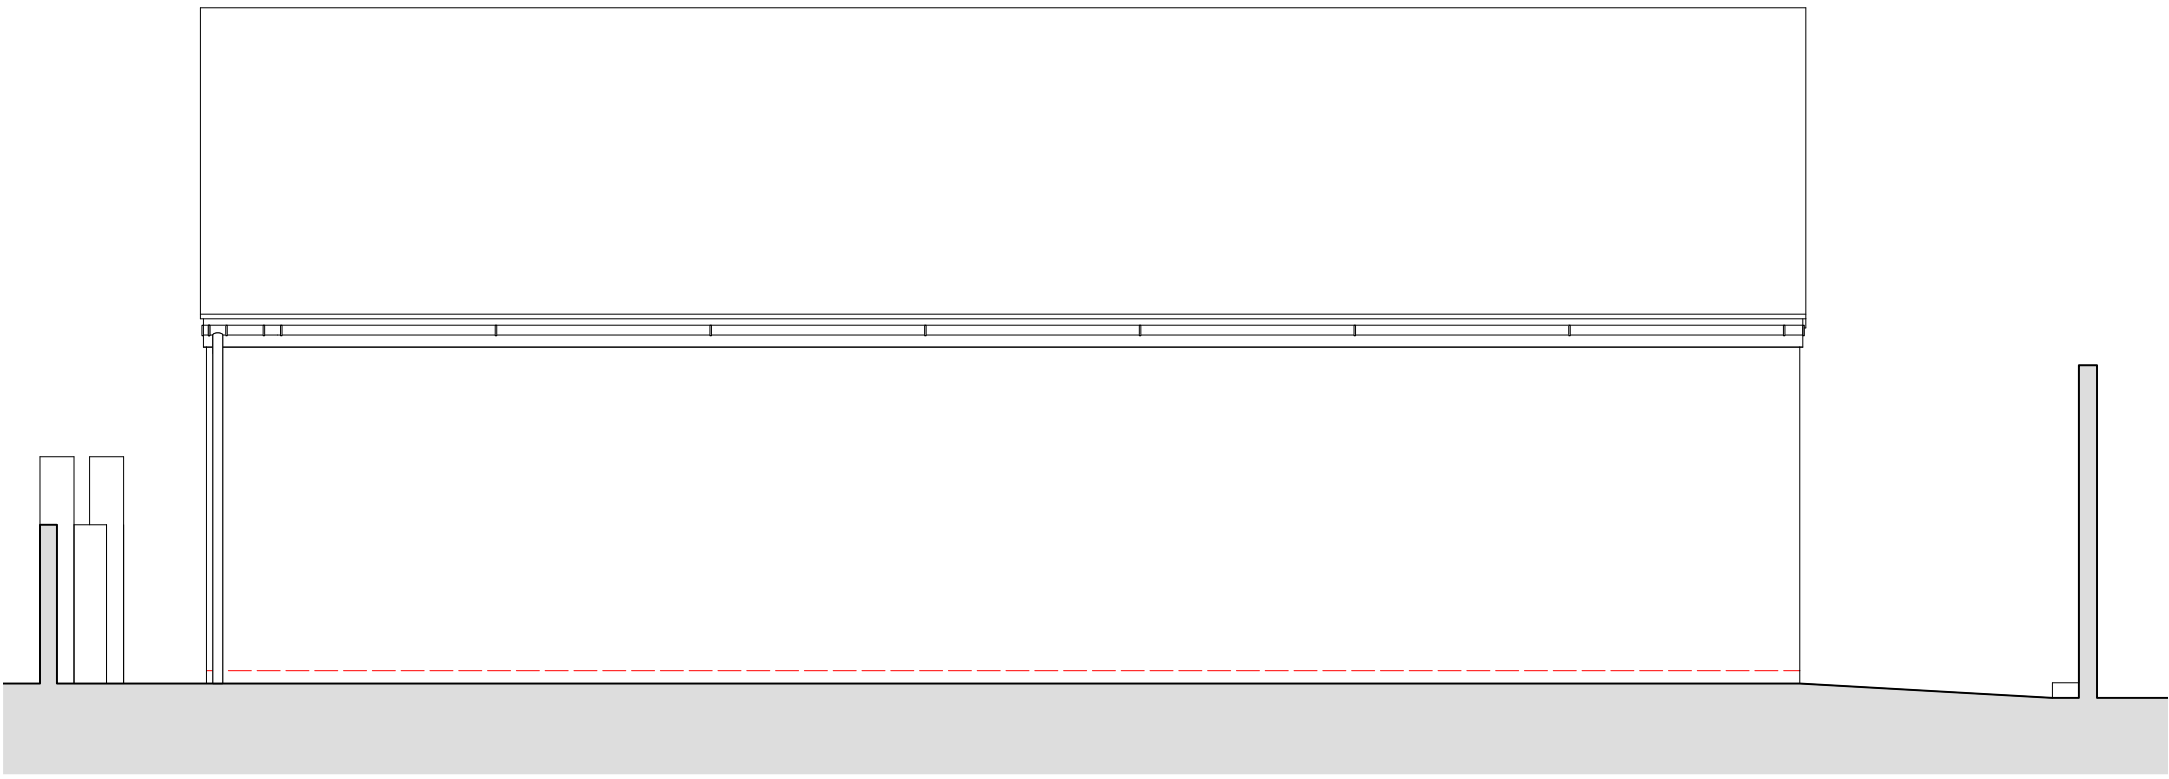


ELV 01 Existing S Elevation
1:50




ELV 02 Existing N Elevation
1:50

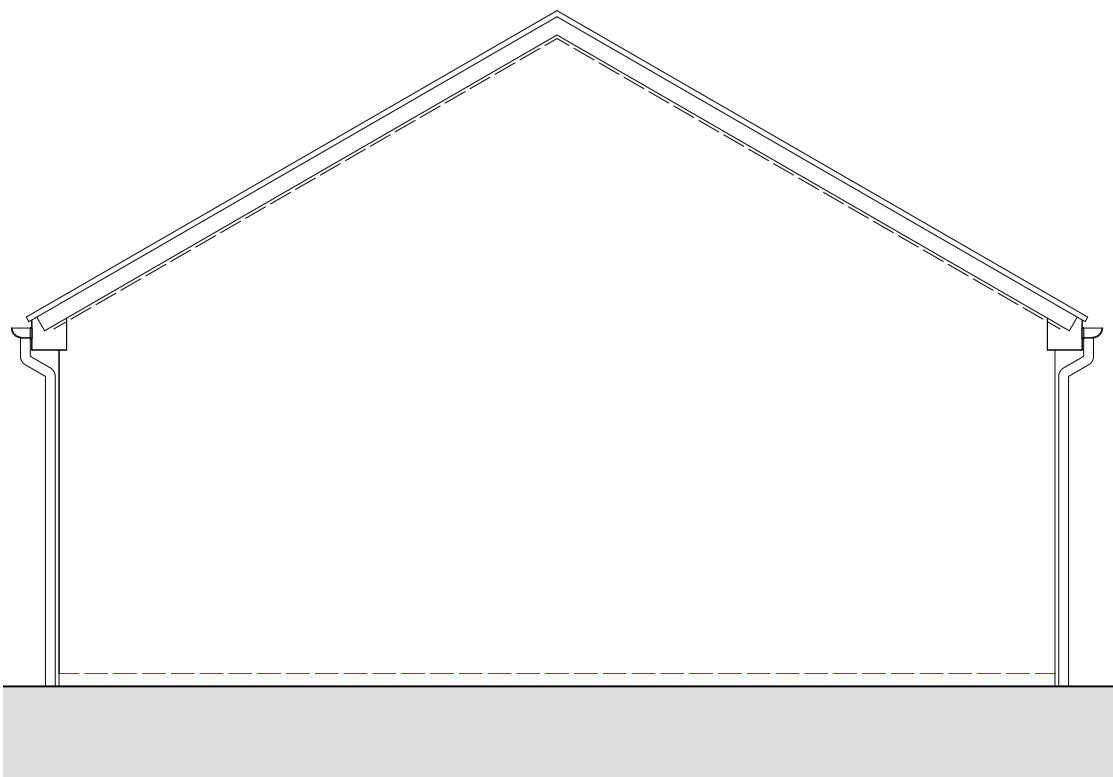


ELV 03 Existing W Elevation
1:50

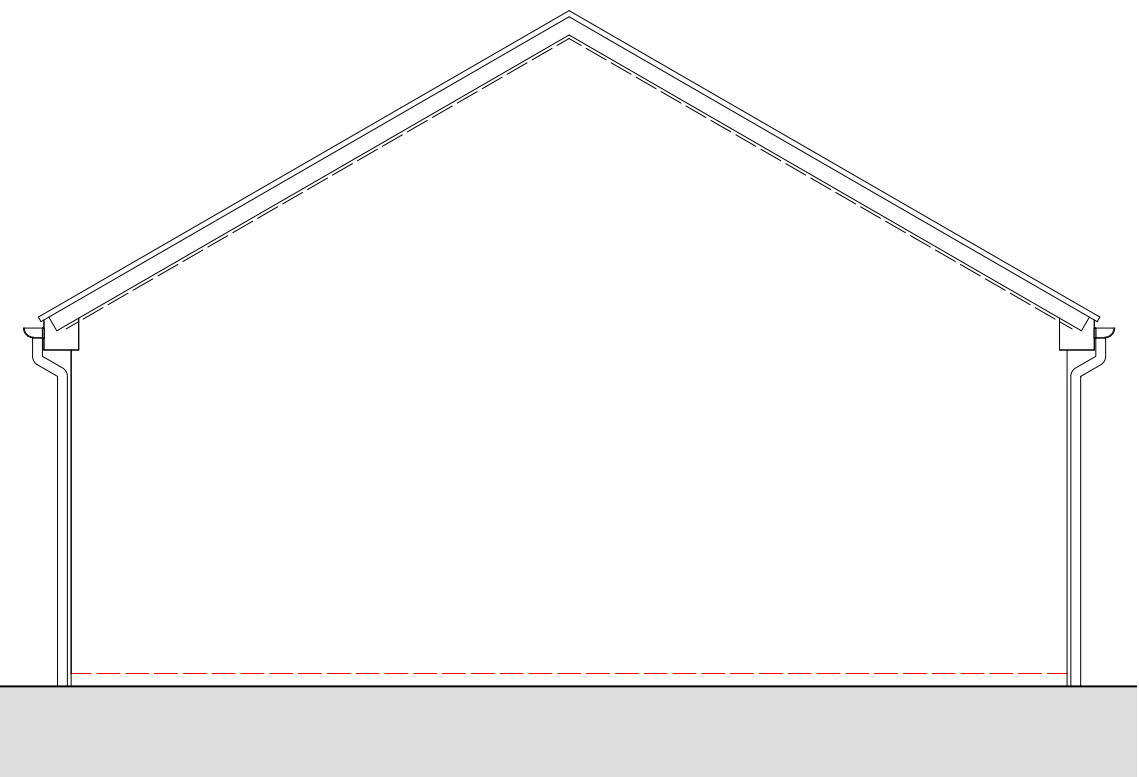

ELV 04 Existing E Elevation
1:50

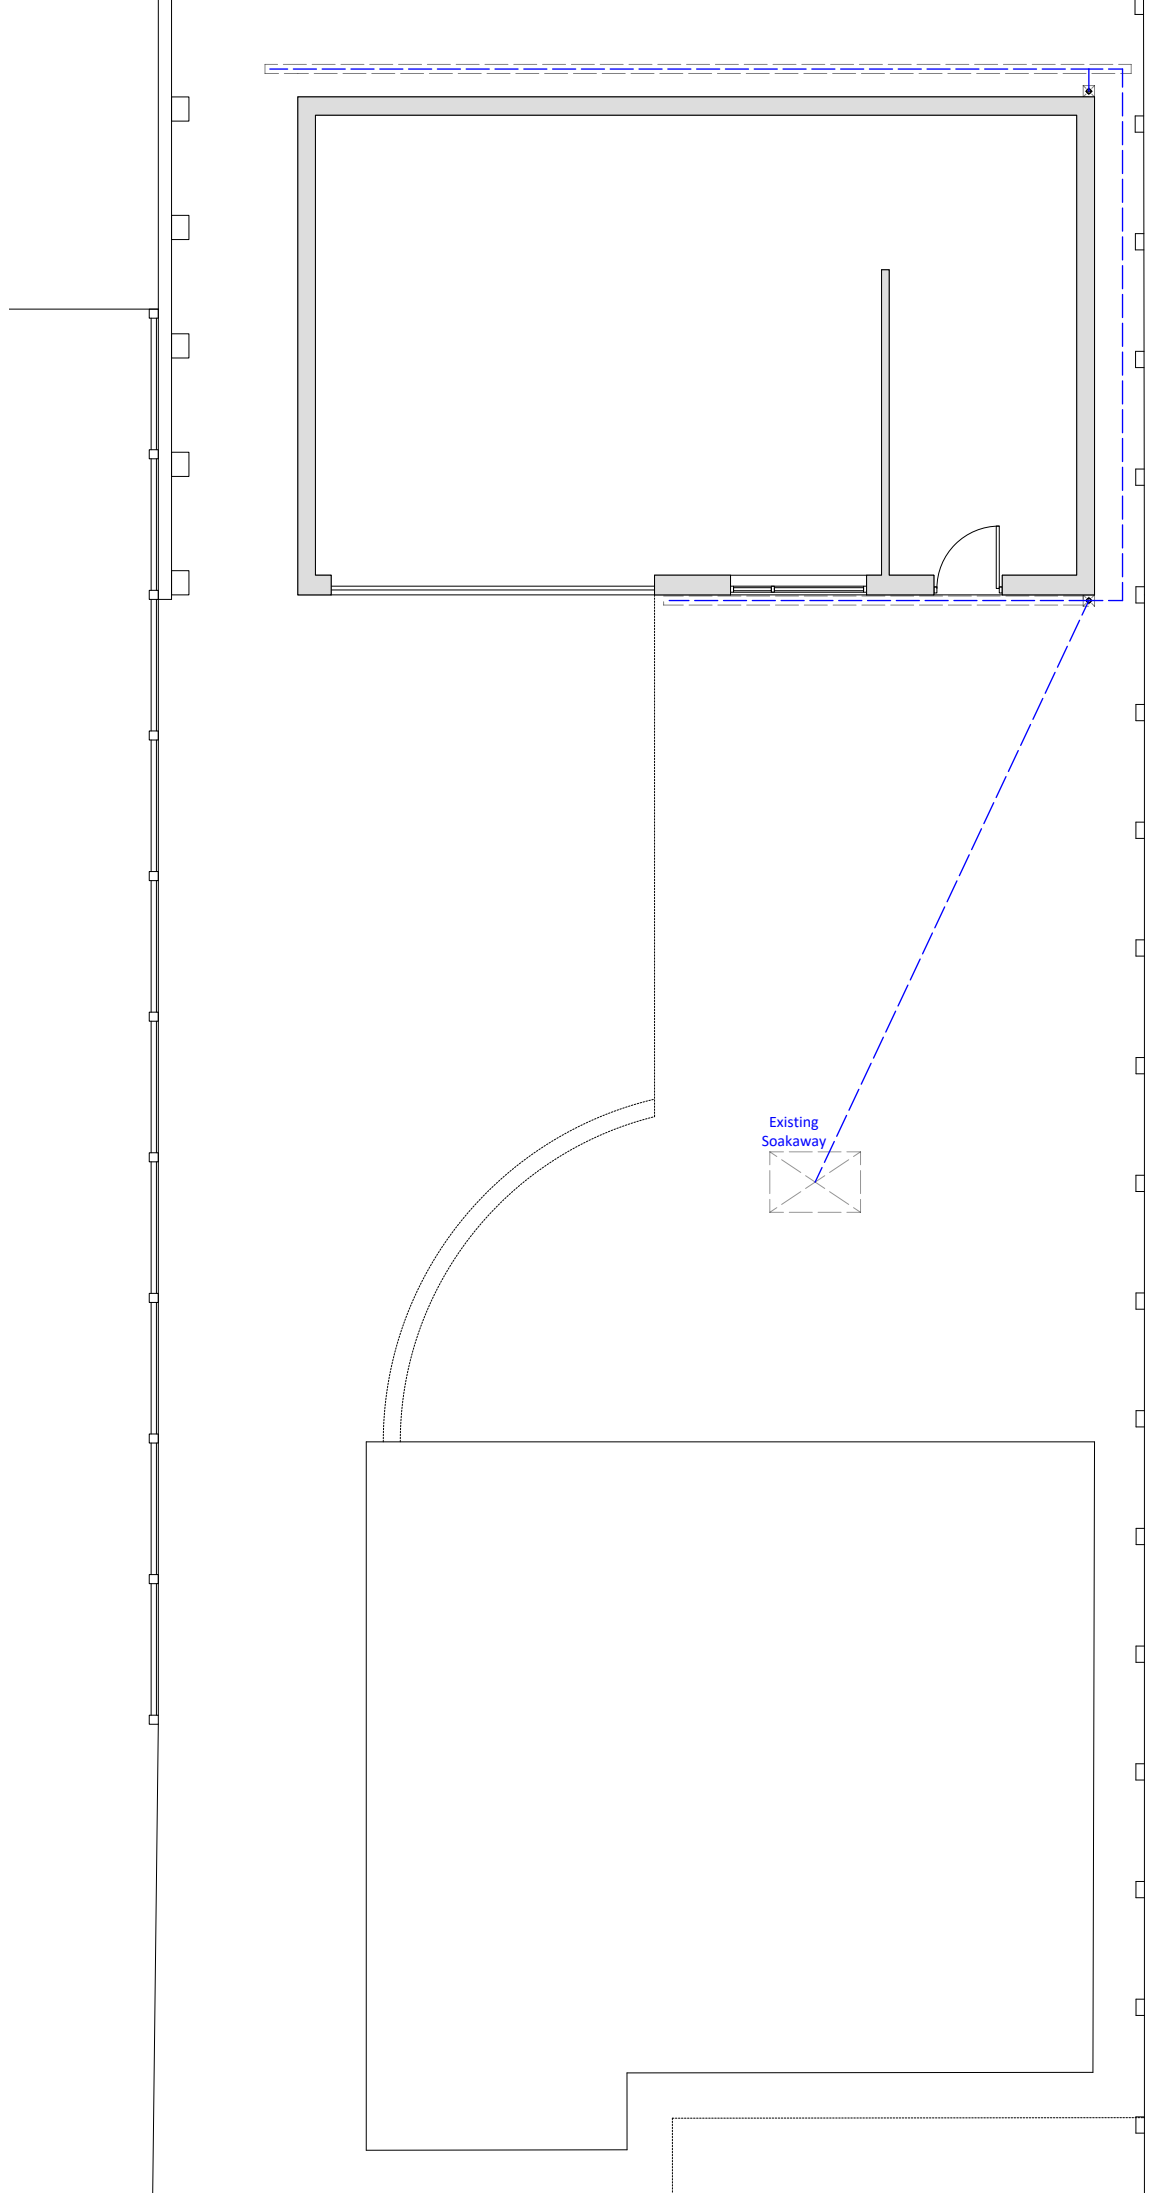

PLN 02 Existing Site Plan
1:100

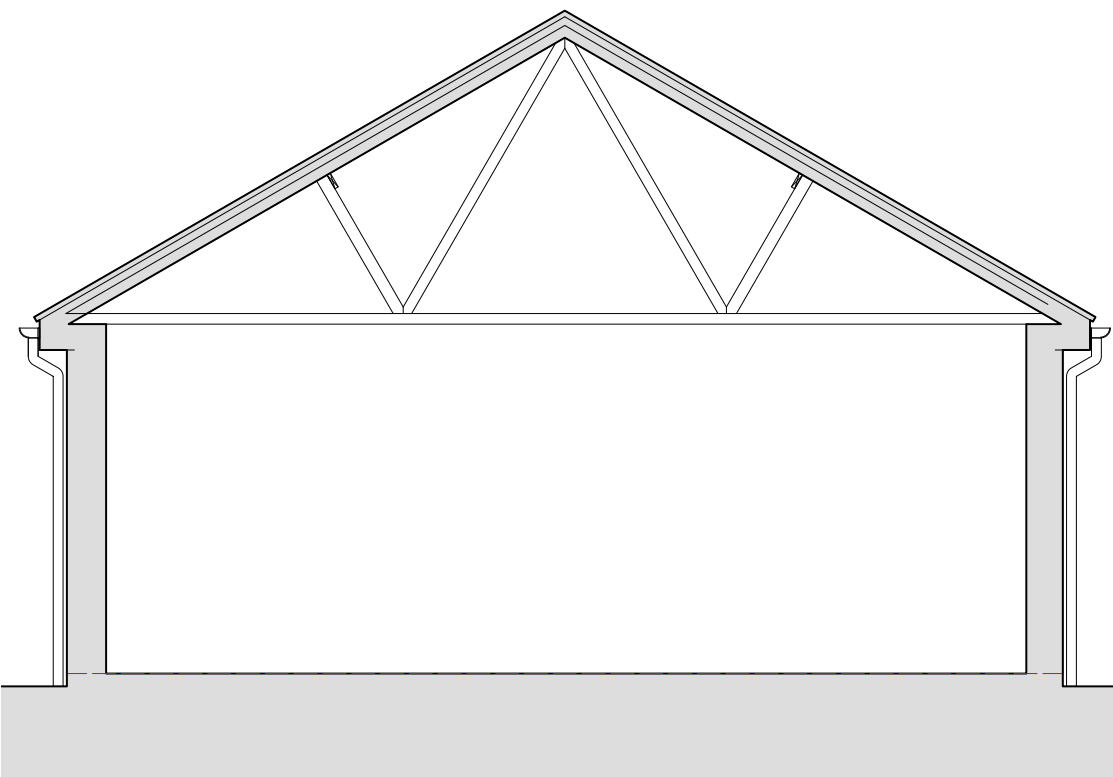

SEC 01 Section 01
1:50

PLANNING

