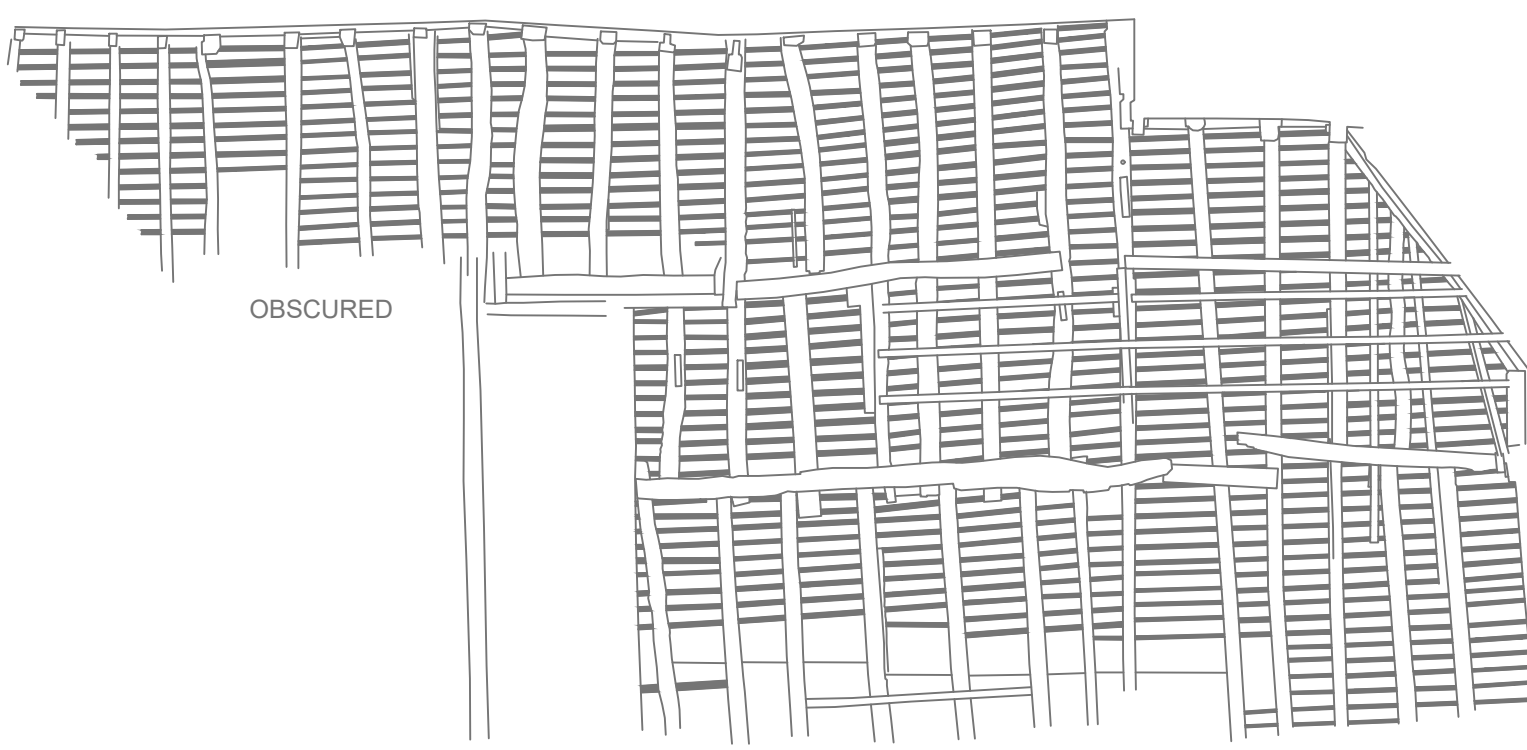
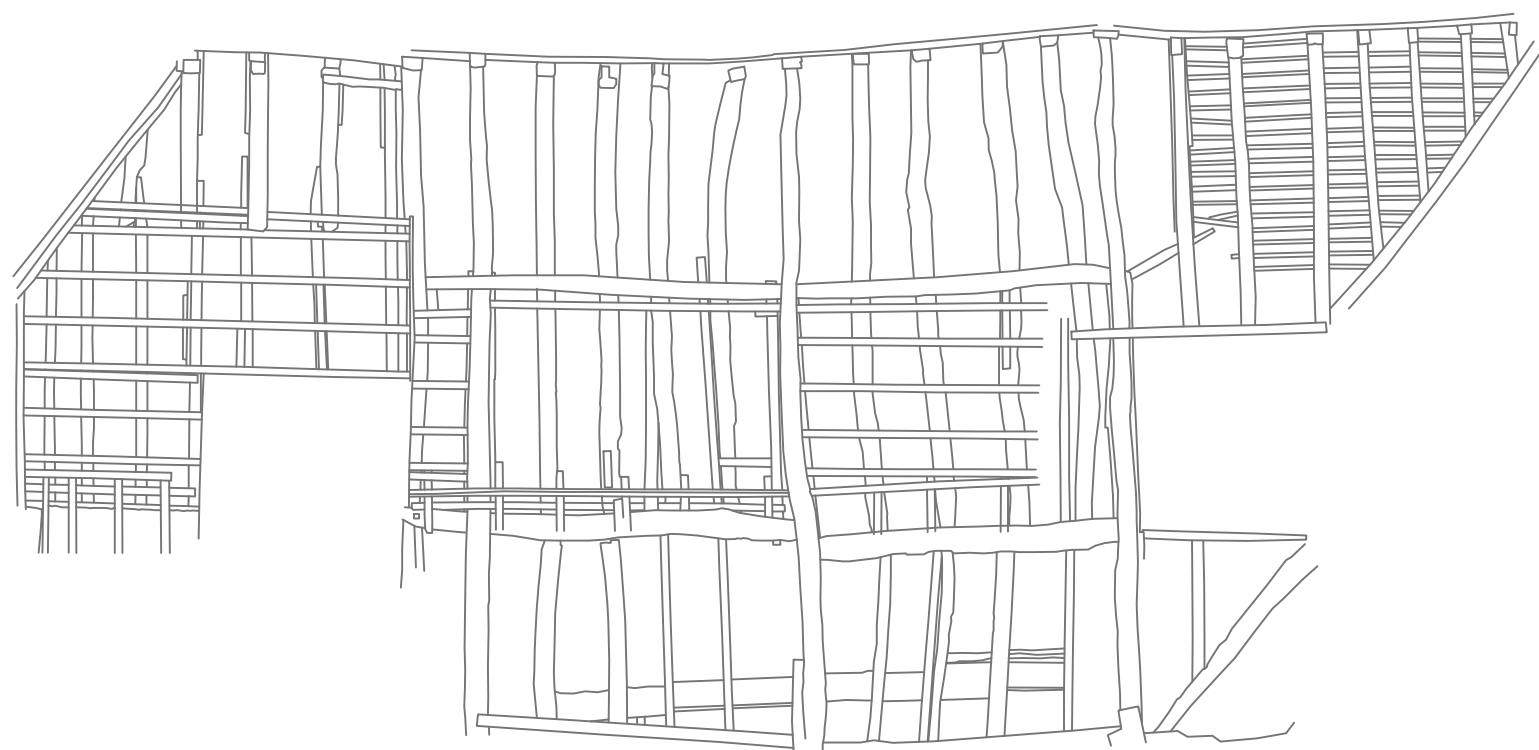
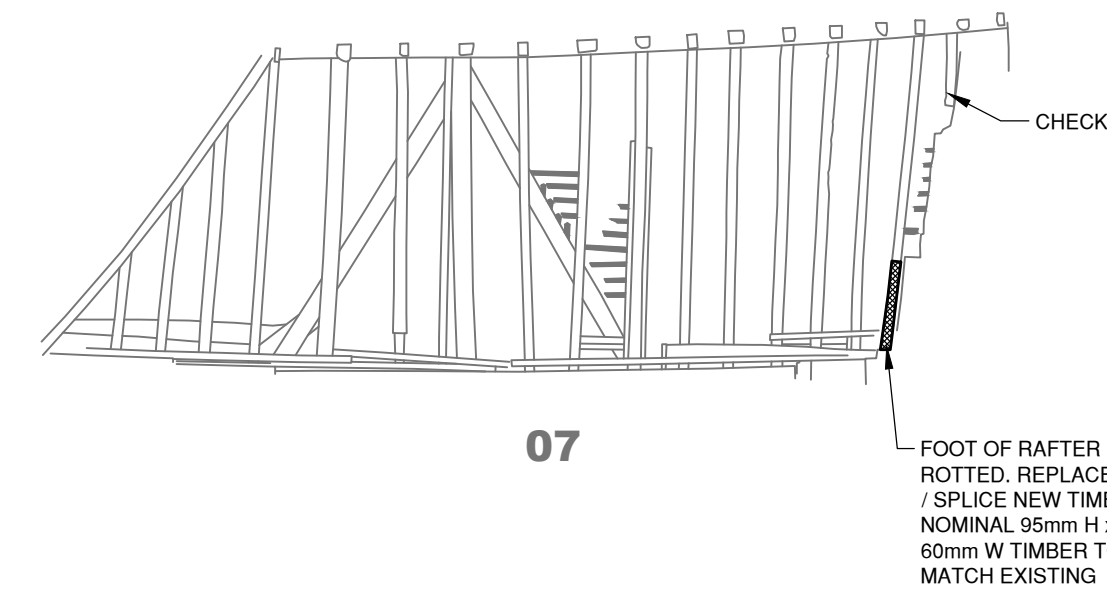
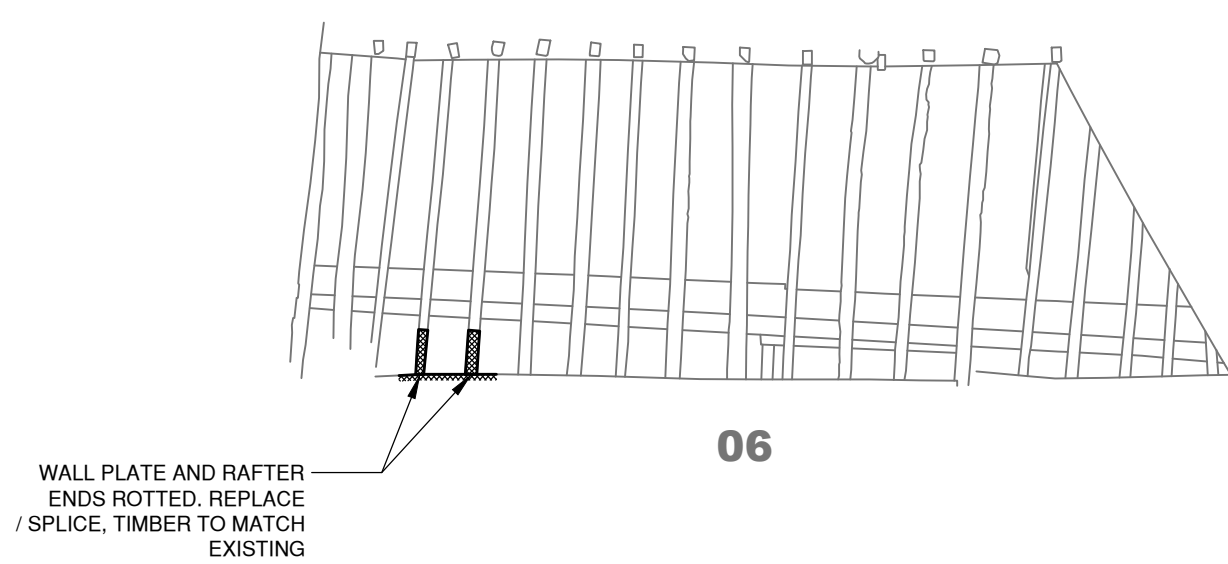
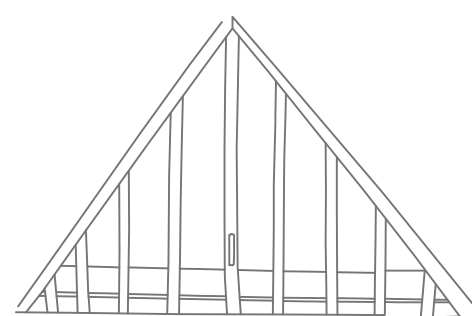
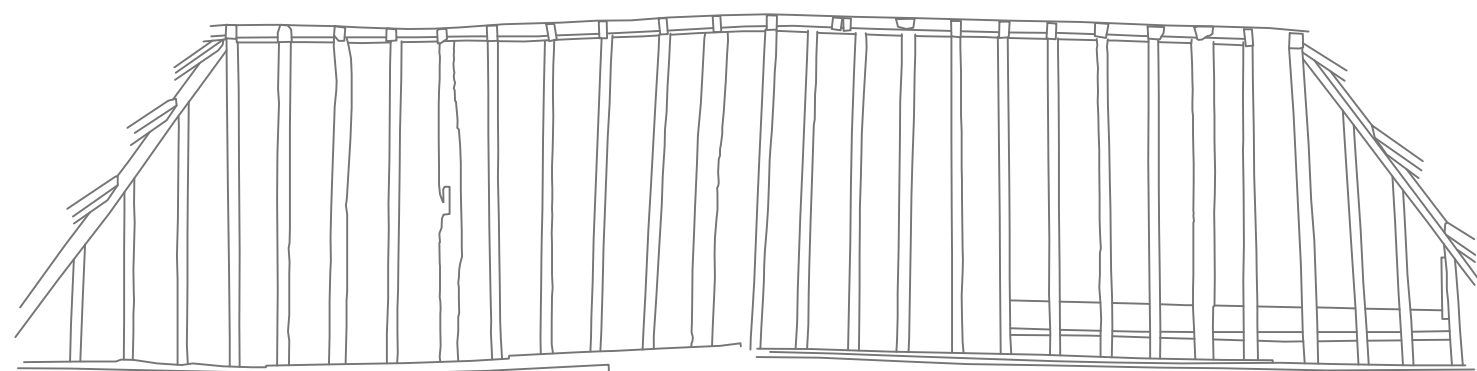
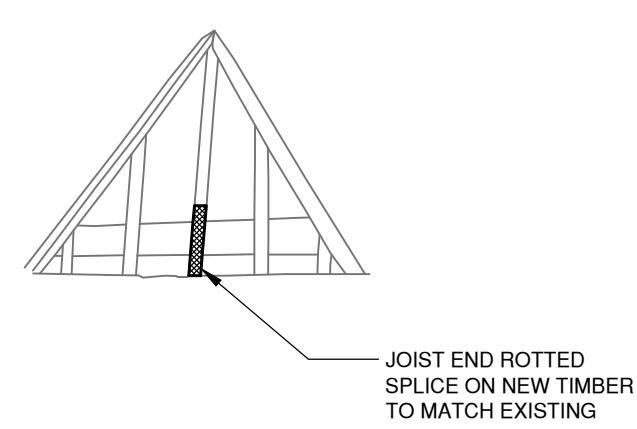
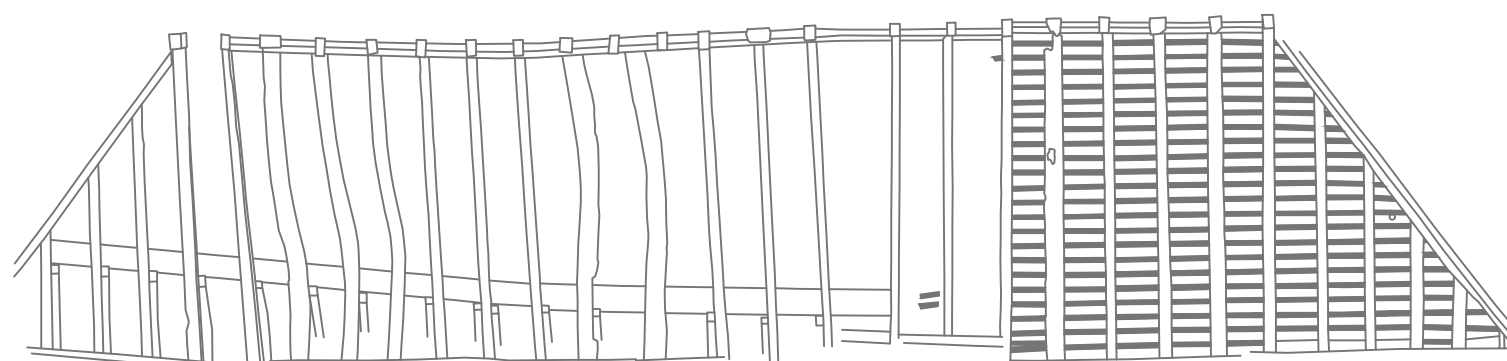
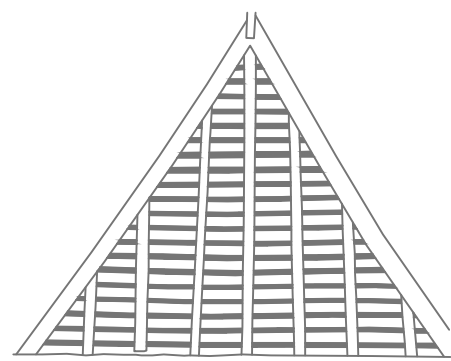


REFER TO DRAWING
LDS/18458-FP2-B FOR KEY PLAN
FOR ROOF ELEVATIONS ON SLOPES

GENERAL

- G1. DO NOT SCALE THIS DRAWING. USE ONLY WRITTEN DIMENSIONS. ANY DISCREPANCIES TO BE REPORTED TO THE ENGINEERS. IF IN DOUBT ASK.
- G2. SETTING OUT TO ARCHITECT'S DRAWINGS.
- G3. THIS DRAWING IS TO BE READ IN CONJUNCTION WITH ALL OTHER RELEVANT ARCHITECTS, ENGINEERS, AND SPECIALISTS DRAWINGS, AND WITH THE SPECIFICATIONS.
- G4. WORKS TO COMPLY WITH ALL RELEVANT BRITISH STANDARDS, CODES OF PRACTICES, EURO CODES AND THE BUILDING REGULATIONS.
- G5. THE CONTRACTOR SHALL BE RESPONSIBLE FOR MAINTAINING THE STRUCTURAL INTEGRITY OF THE WORKS AT ALL TIMES BY THE PROVISION OF ADEQUATE TEMPORARY WORKS.
- G6. ALL DIMENSIONS IN MILLIMETRES (mm), ALL LEVELS IN METRES (m).
- G7. INSPECT ALL EXPOSED TIMBERS FOR INSECT INFESTATION, TREAT AS REQUIRED.
- G8. FILL INAPPROPRIATELY PLACED NOTCHES IN JOISTS AND BEAMS WITH PAIRS OF GLUED FOLDING HARDWOOD WEDGES.
- G9. REPLACEMENT TIMBER GENERALLY TO MATCH EXISTING.

SAFETY HEALTH AND ENVIRONMENTAL INFORMATION BOX

--	--	--

Construction Risks	Maintenance Risks	Demolition/Adaption Risks
The table above is provided to assist the Principal Contractor to fulfil his obligations under the Construction (Design & Management) Regulations 2015. It does not include residual risks that a competent Contractor will be aware of nor does it absolve the Principal Contractor of his legal responsibilities.		

REVISIONS

[illegible]

P1	08/08/25	ISSUE FOR TENDER	MW
Mark	Date	Details	By

General Notes

1. THIS DRAWING IS TO BE READ IN CONJUNCTION WITH ALL SCHEME DRAWINGS AND DESIGNERS RISK ASSESSMENTS
2. UNLESS NOTED OTHERWISE ALL DIMENSIONS ARE IN MILLIMETERS & ALL LEVELS ARE IN METERS RELATIVE TO ORDNANCE DATUM.
3. CONTRACTOR TO CHECK ALL DIMENSIONS ON SITE PRIOR TO CONSTRUCTION AND/OR FABRICATION, AND ANY DISCREPANCIES TO BE REPORTED BACK TO CLEGG ASSOCIATES BEFORE PROCEEDING

Client

Drawing Originator:

CIVIL & STRUCTURAL
ENGINEERING

Drawn By:	Checked By:	Approved By:	Date:	Scale:
PMJ	MW	MW	08/08/25	1:50

Drawing Suitability:

D2 - SUITABLE FOR TENDER

Do NOT scale this drawing. Refer to Architects drawings for building layouts.

Project Title

14 HIGH STREET
SALISBURY

Drawing Title:

PACKAGE 1 - URGENT REPAIRS

ROOF STRUCTURAL WORKS

CLEGG Asso.	Drawing No:							Revision:
Job No:	Project	Origin.	Volume	Level	Type	Discip.	Number	P1
2024-024	HSS	CAL	ZZ	ZZ	DR	S	1104	

TENDER