


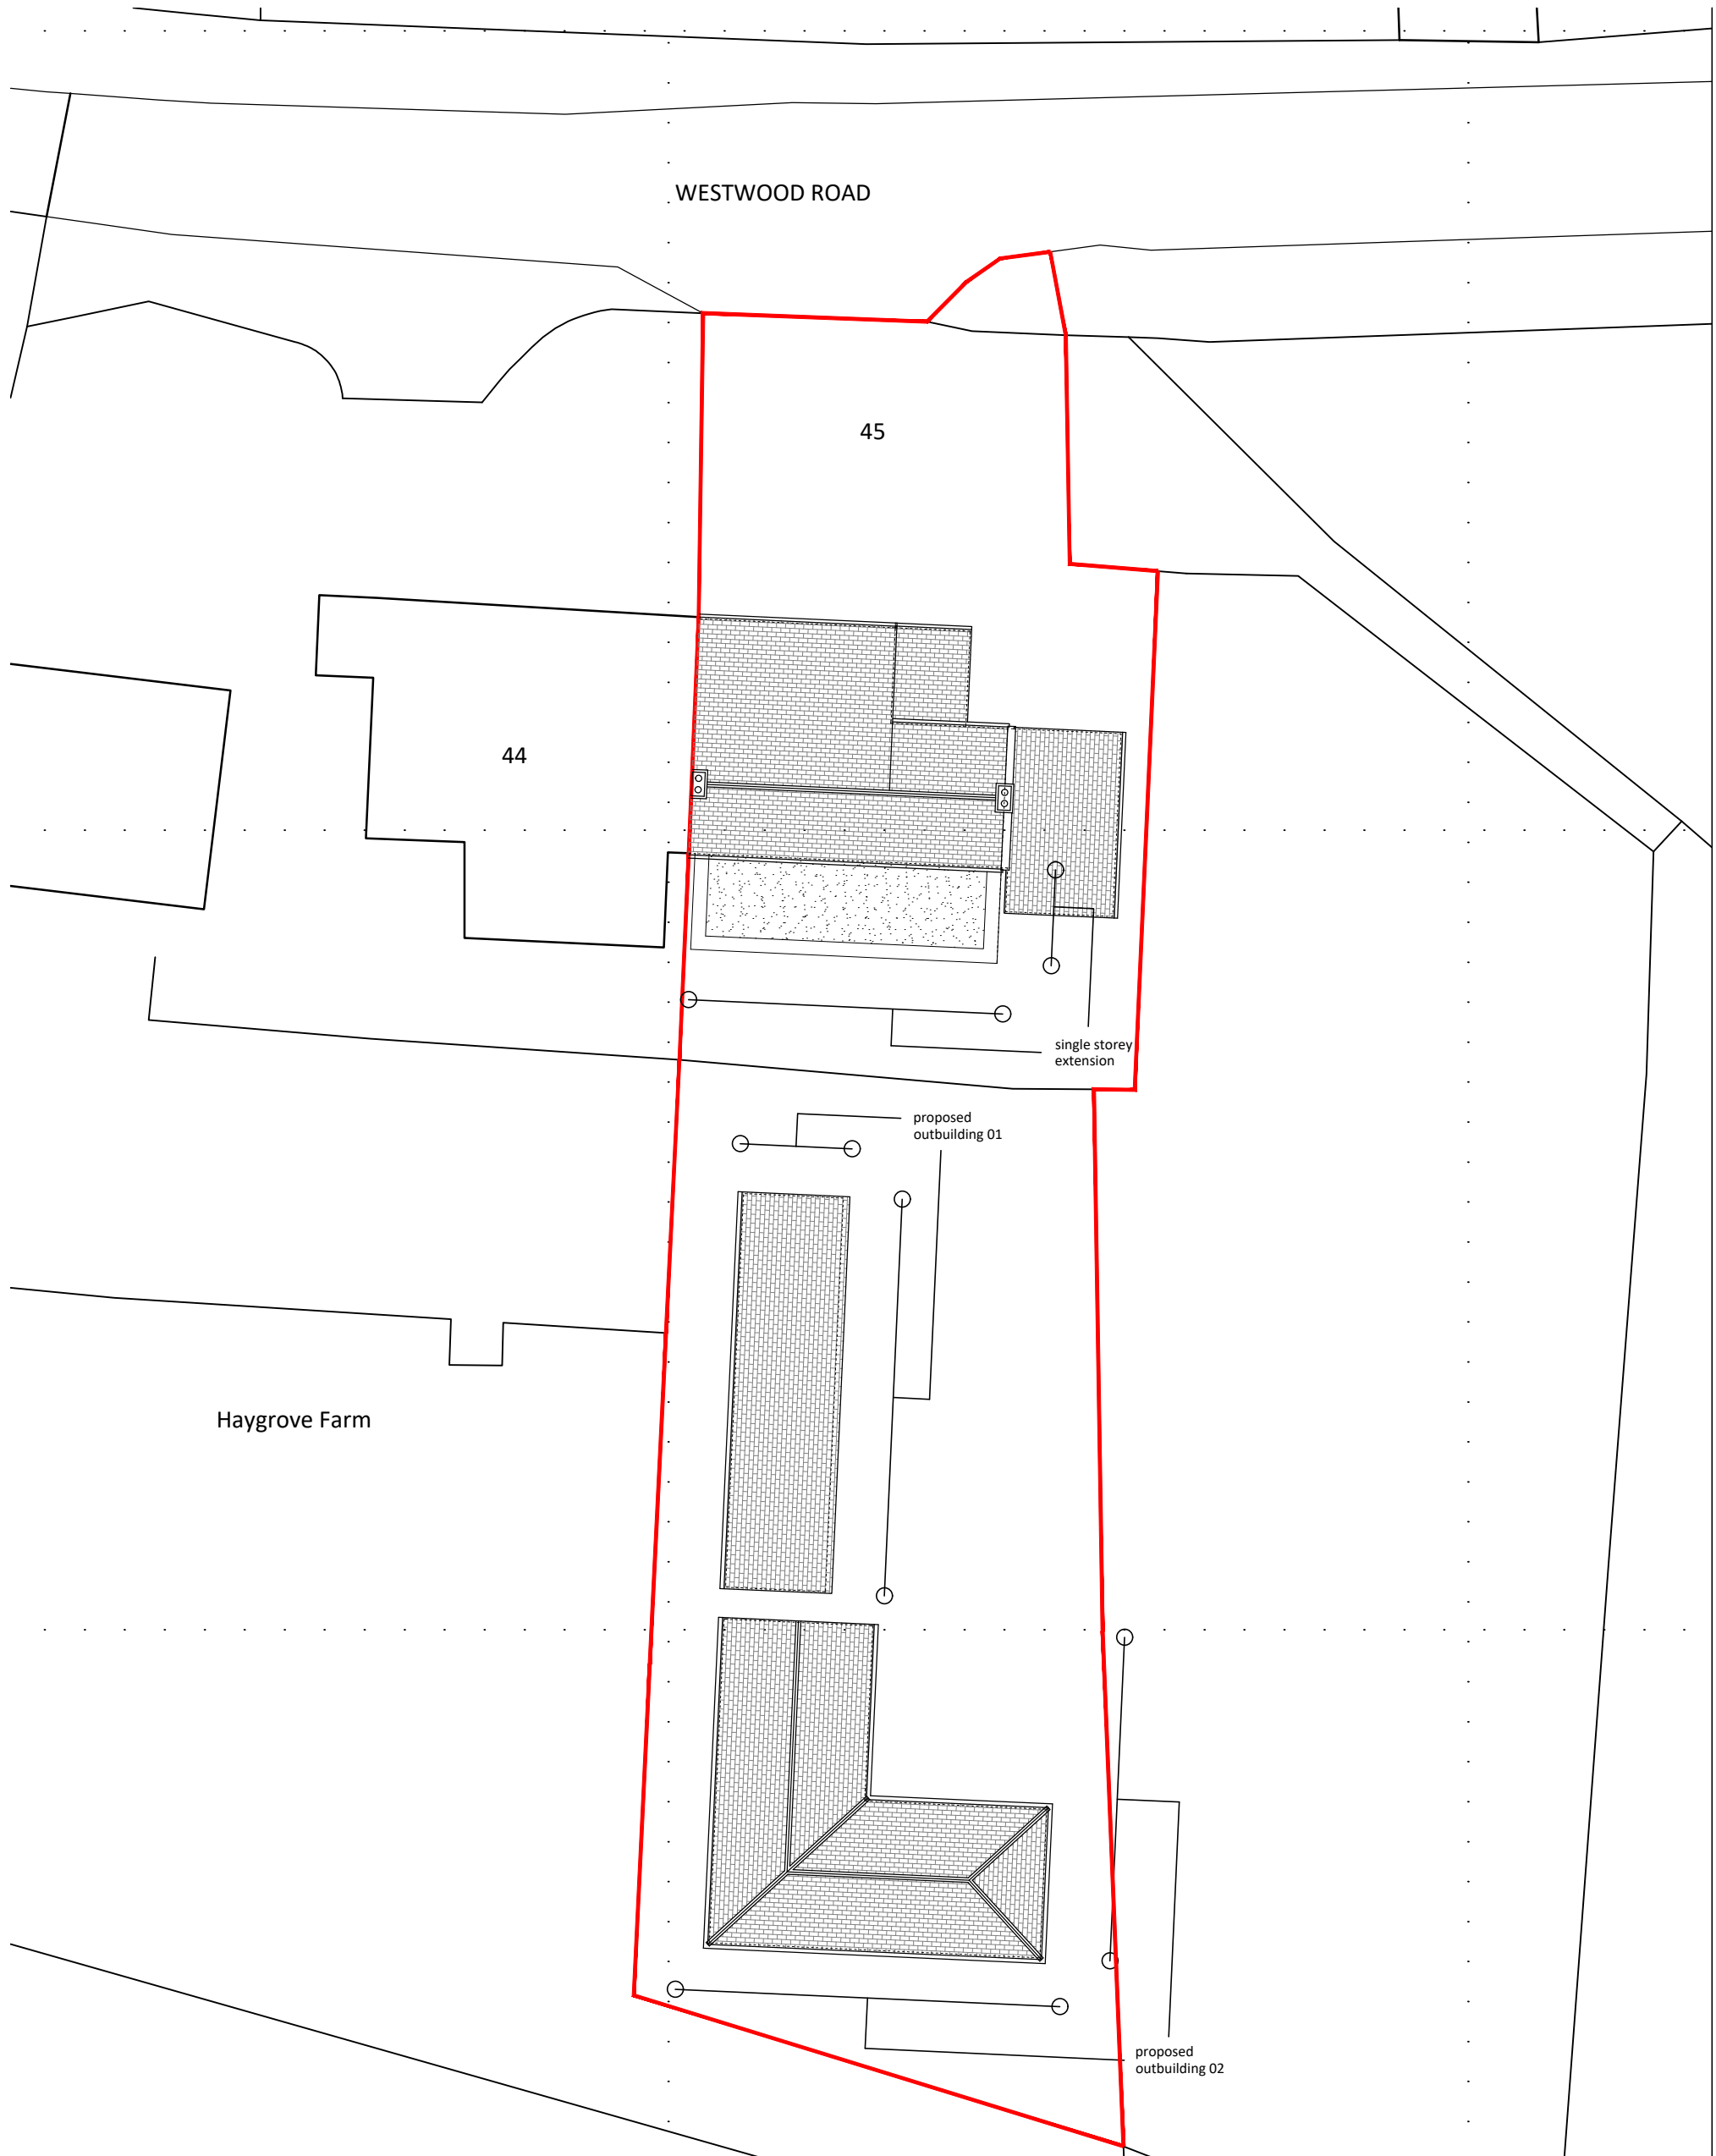

BLOCK PLAN - scale 1:200

Proposed Drawings - 45 Lower Westwood, Bradford On Avon

1:200		0	1.0	2.0	3.0	4.0	5.0
ISSUED FOR PLANNING							
CLIENT	Mr & Mrs Beecham						
PROJECT	45 Lower Westwood, Bradford On Avon						
DRWG TITLE	Proposed Block Plan						
DRWG NO	A17 25 03 P01 Rev B						
DRAWN	NB						
SCALE	1:200 @ A3						
DATE	23.10.25						
CHK'D	NB						
atelier 17 ltd							
Atelier 17 Ltd, 28 Southleigh, Bradford On Avon, BA15 2EQ nigel.a.w.bedford@gmail.com VV www.atelier17.co.uk T 07841679591							
This drawing is copyright. Only figured dimensions to be used. Contractors to check all dimensions before proceeding							