



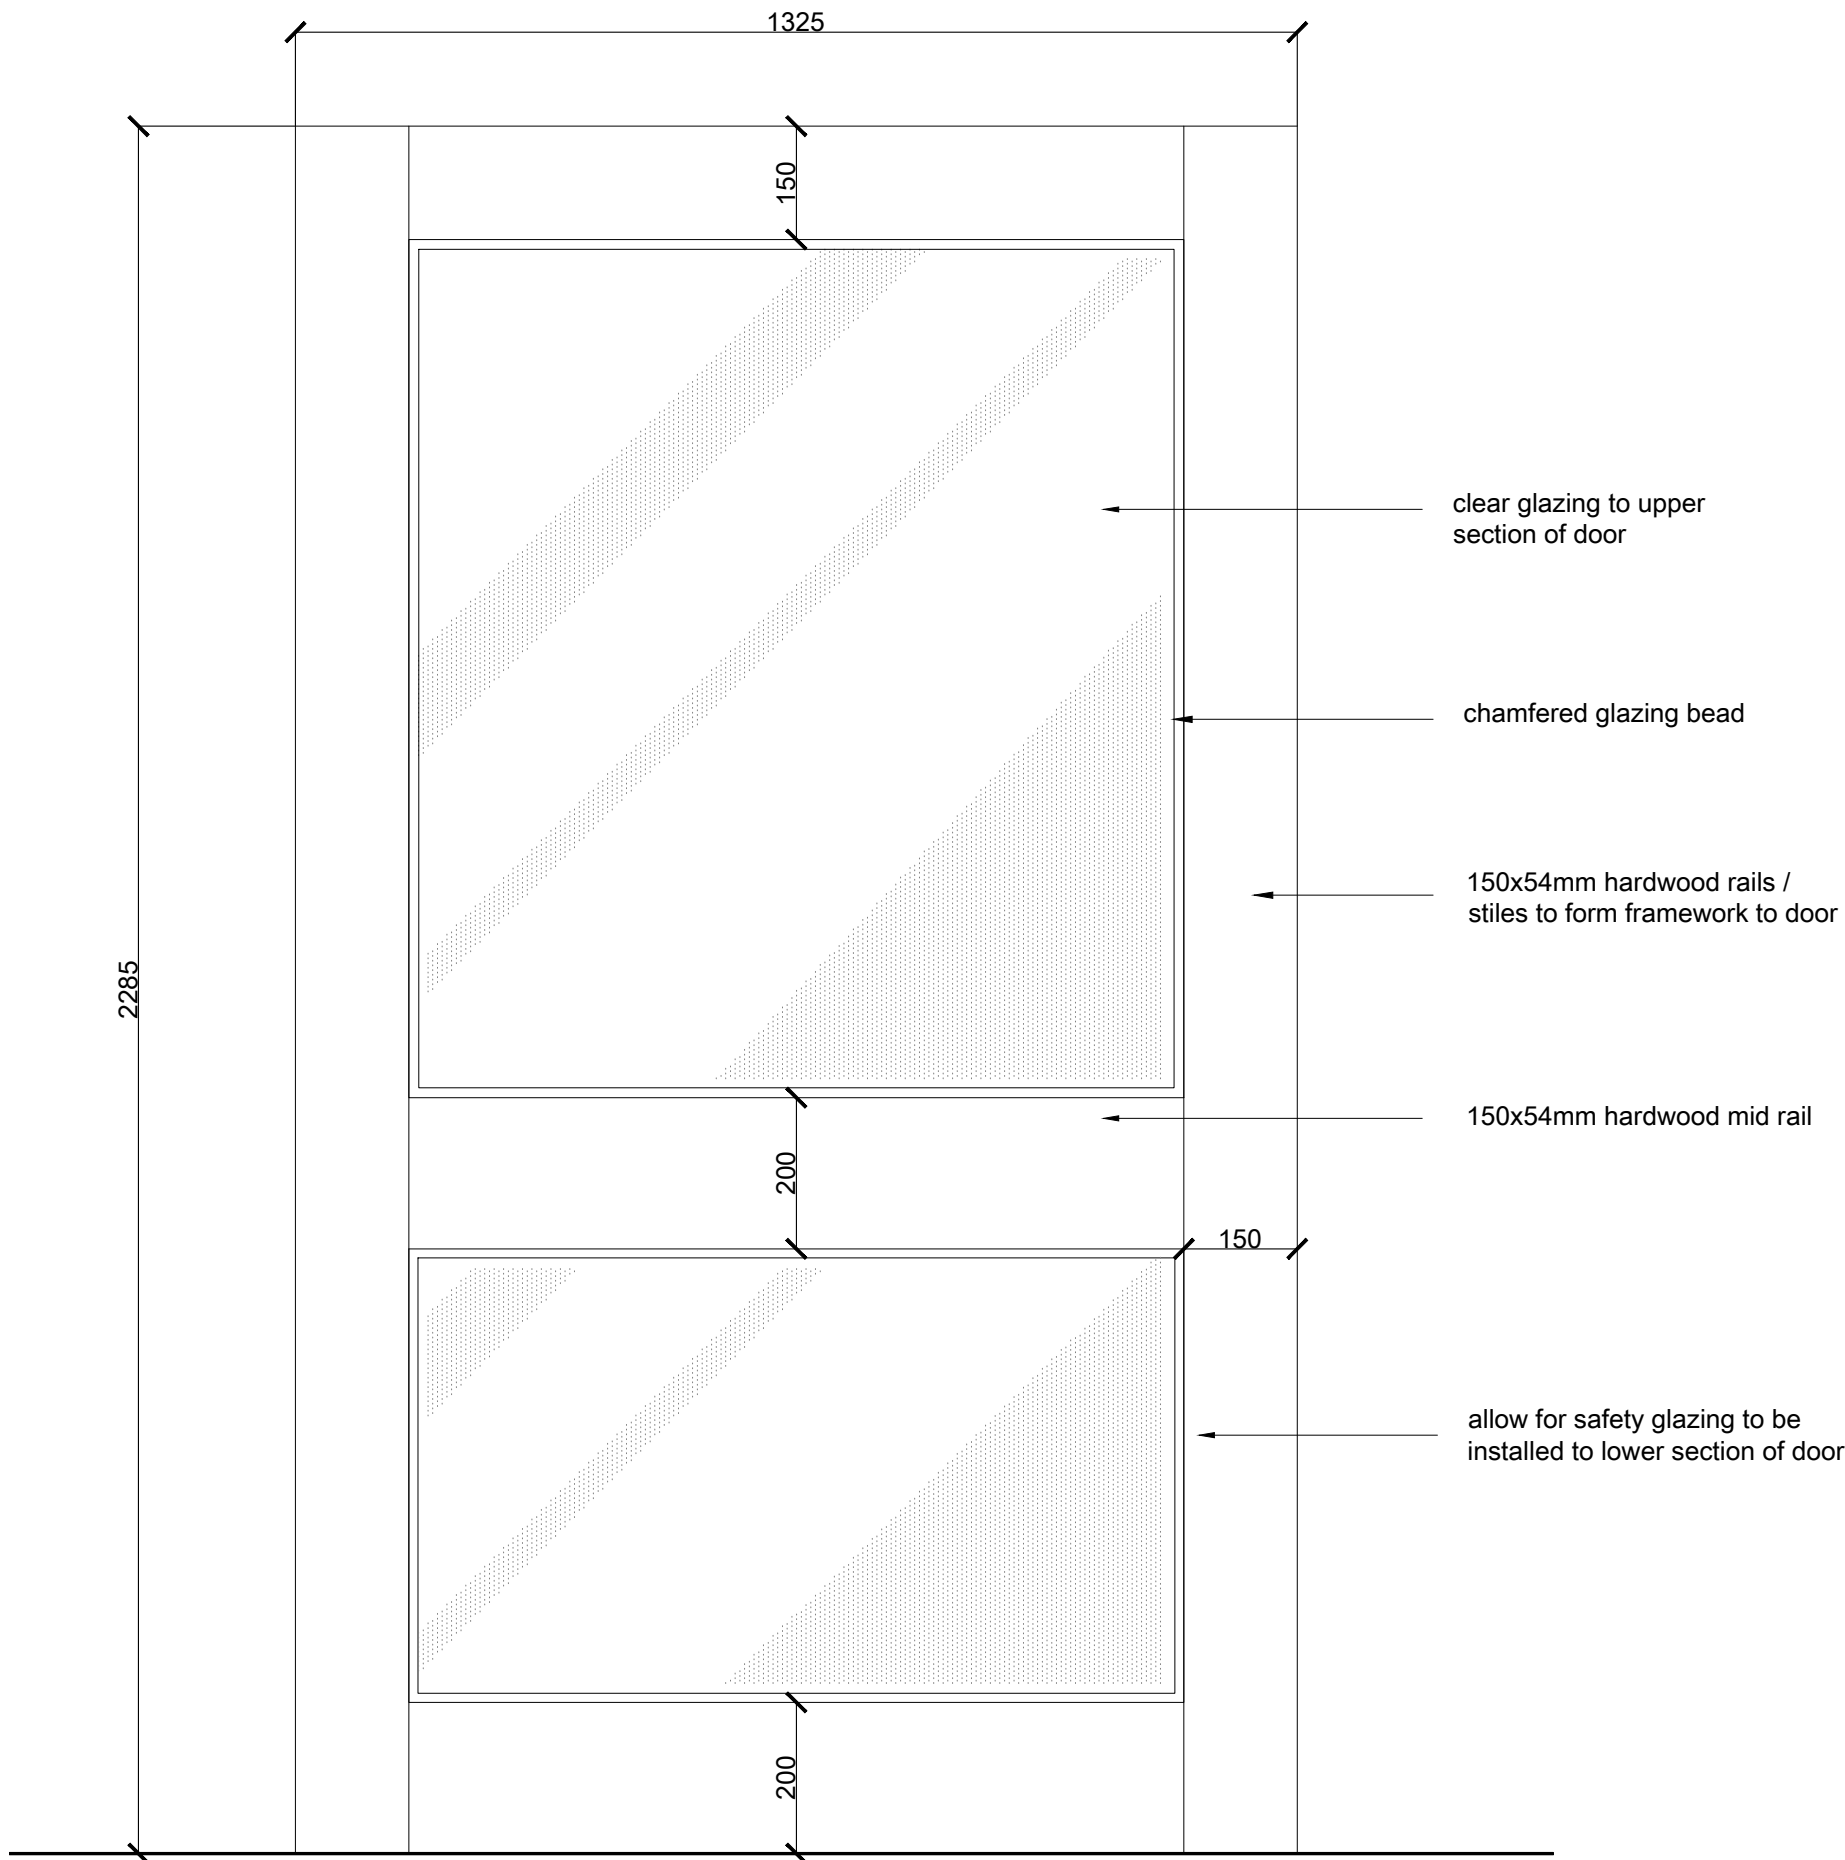


DOOR TYPE 1 - GD01
NEW ENTRANCE DOORS
scale 1:10 @ A1

New doors
Allow for new solid hardwood traditionally constructed door with x2 no glazed panels as indicated above with a painted finish

Glazing
All new glazing below 800mm or glazing to doors or within 300mm of a door and below 1500mm above finished floor level to be approved safety glass (to a suitable thickness) as specified in Regulation N1 and in accordance with BS6180 with the exception of all small panes of glazing not exceeding 0.5m² and 250mm wide. All glazing in critical locations to comply with Section 5 ADK : 2013 and will break safely in accordance with BS6206 or BS EN12300

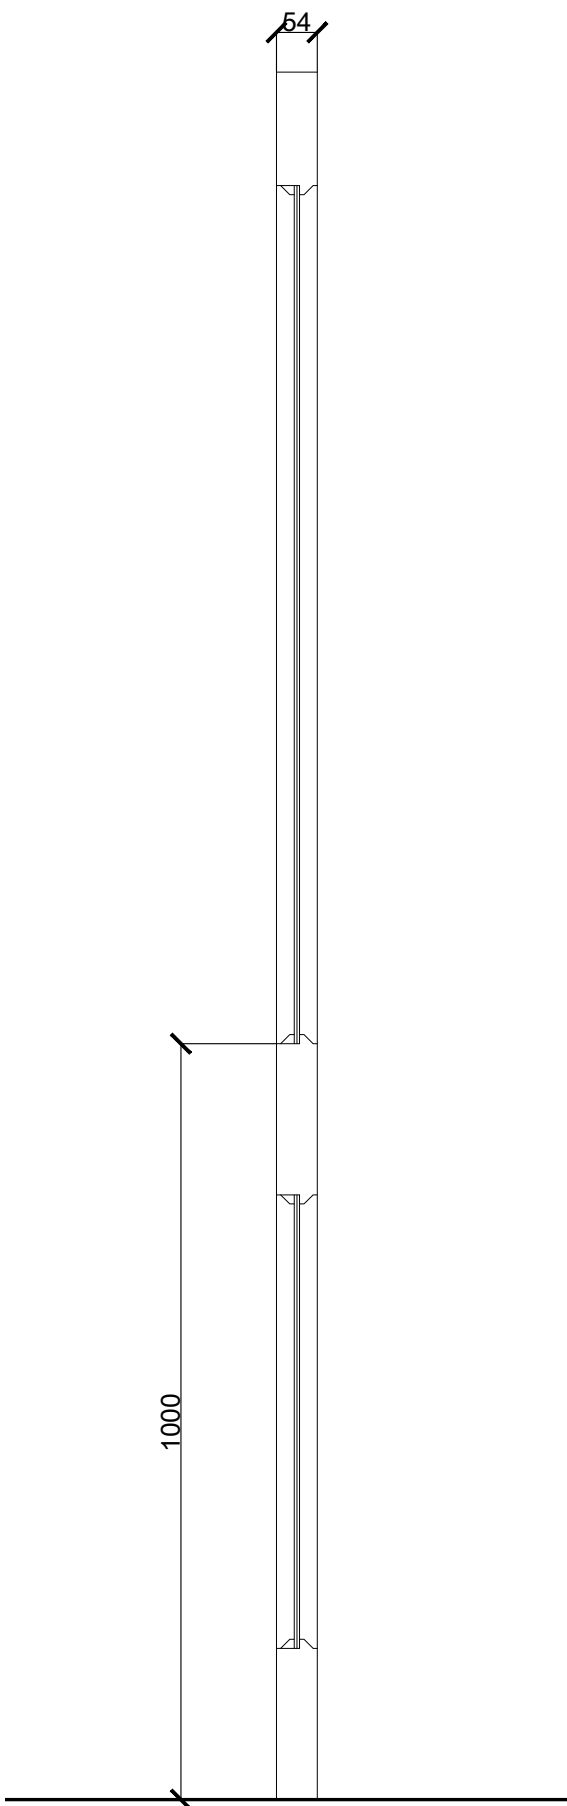


SECTION THRO'

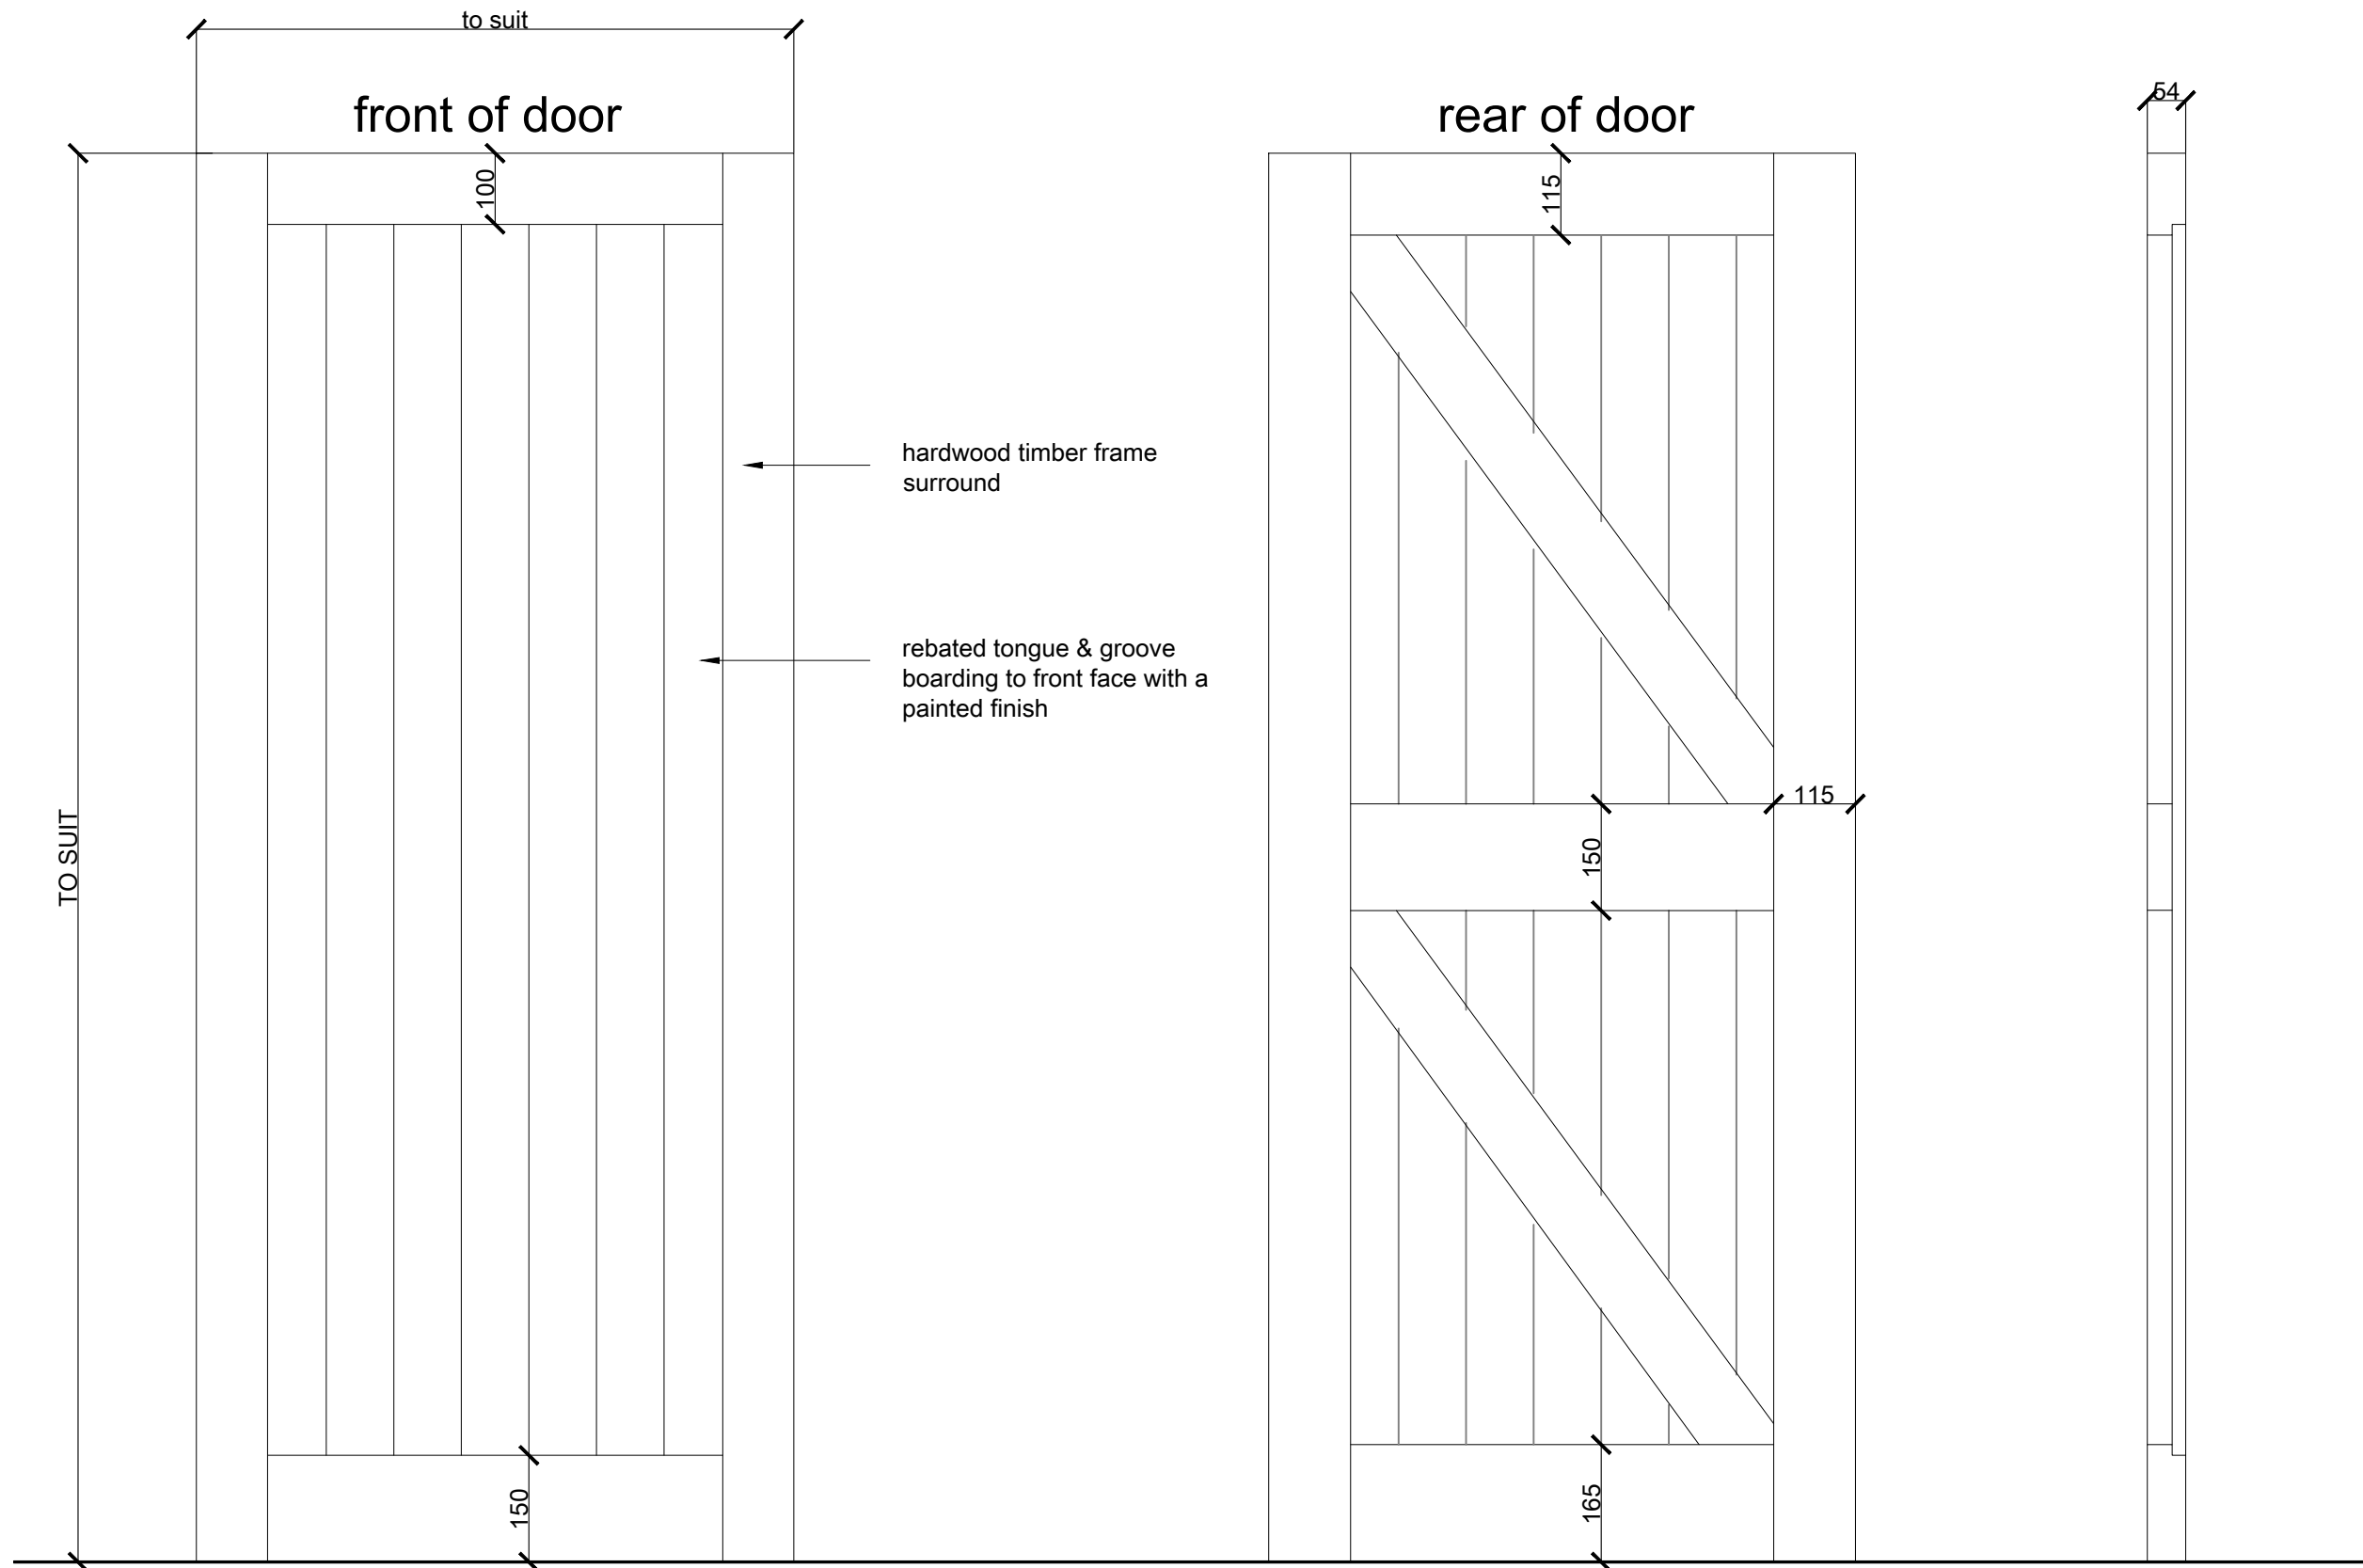

DOOR TYPE 1 - GD02 / GD04 / GD05
scale 1:10 @ A1


New doors
Allow for new solid hardwood traditionally constructed framed, ledged and braced doors to match existing style with a painted finish

SECTION THRO'

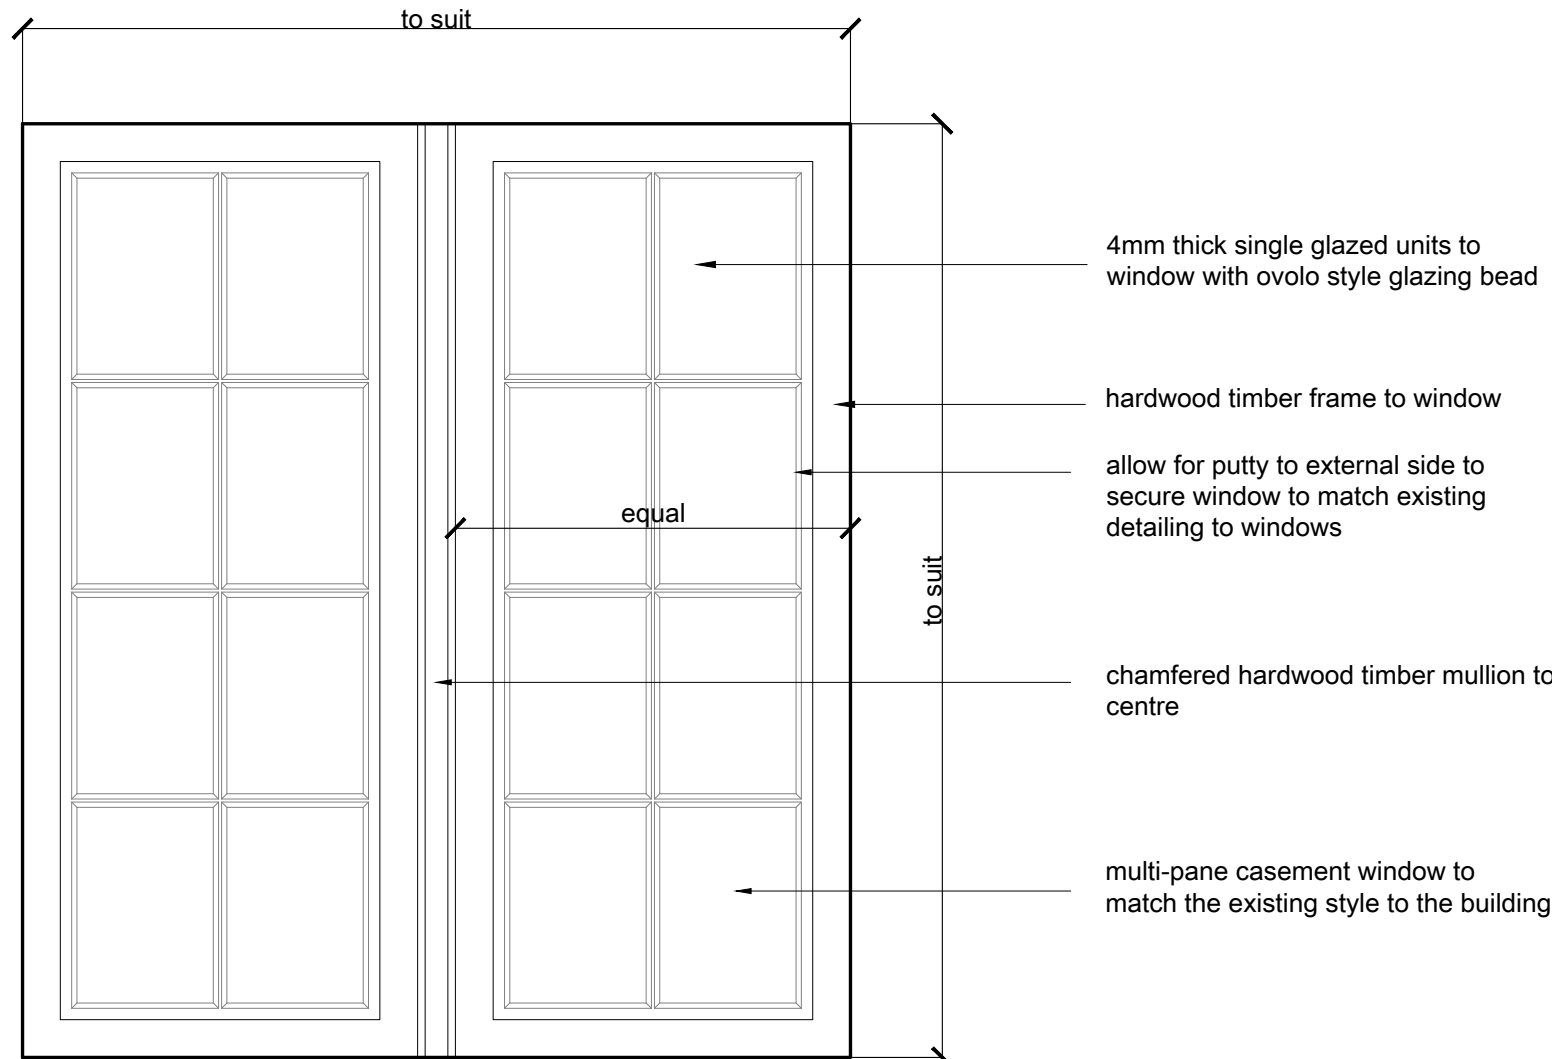


ELEVATION OF CASEMENT WINDOW STYLE
scale 1:10 @ A1


NEW CASEMENT WINDOWS
new hardwood timber window as indicated above.
Window to fit in to existing opening with non-setting mastic applied to perimeter.
Allow to prepare for new decorations in a white finish.

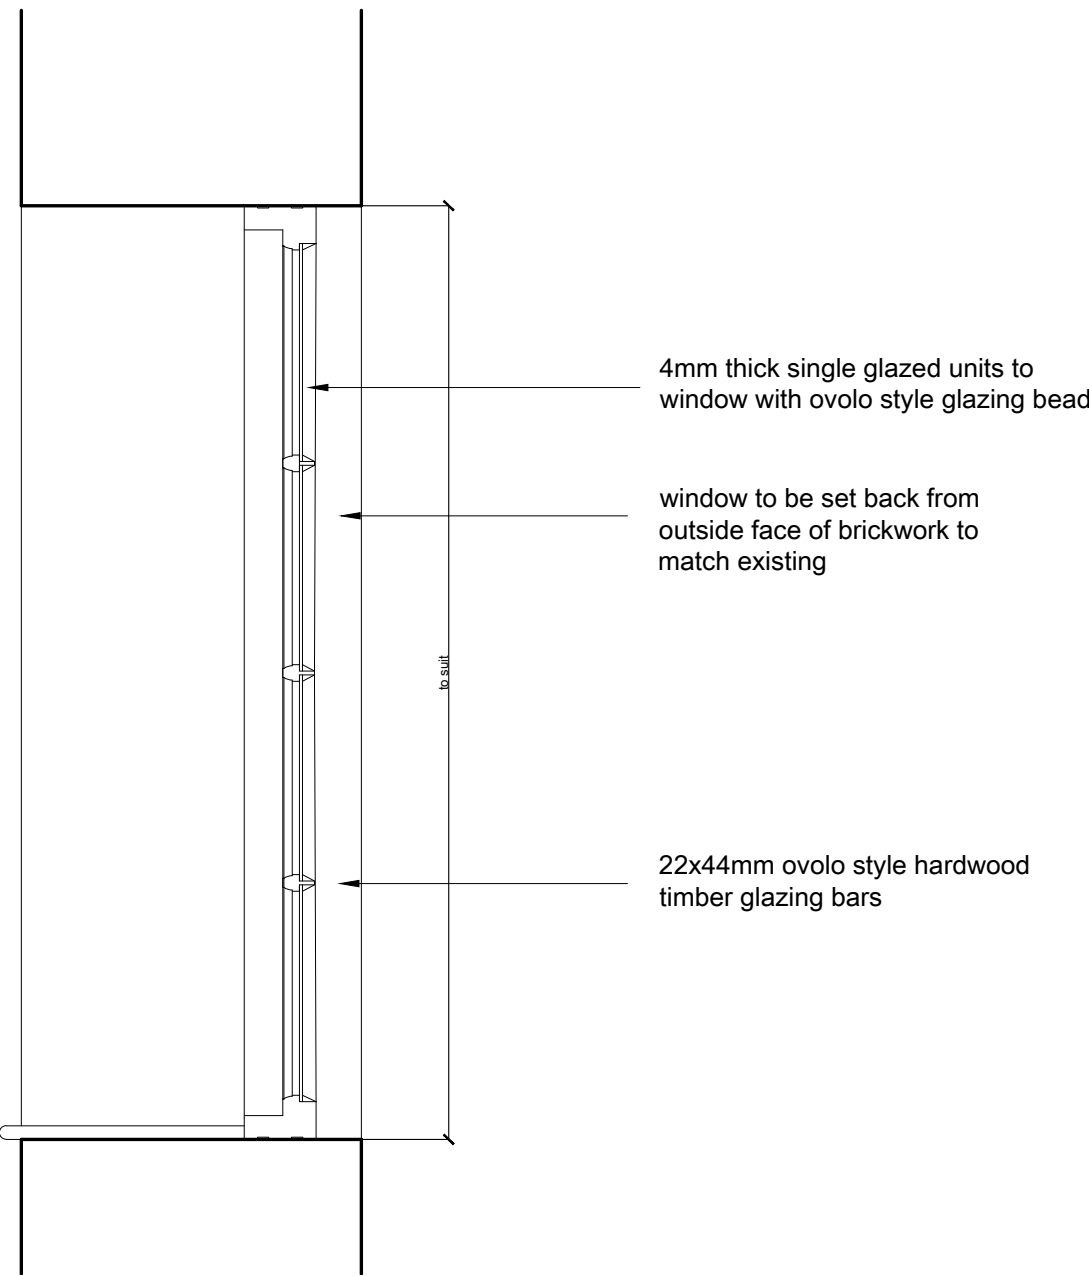

SECTION THRO'
scale 1:10 @ A1

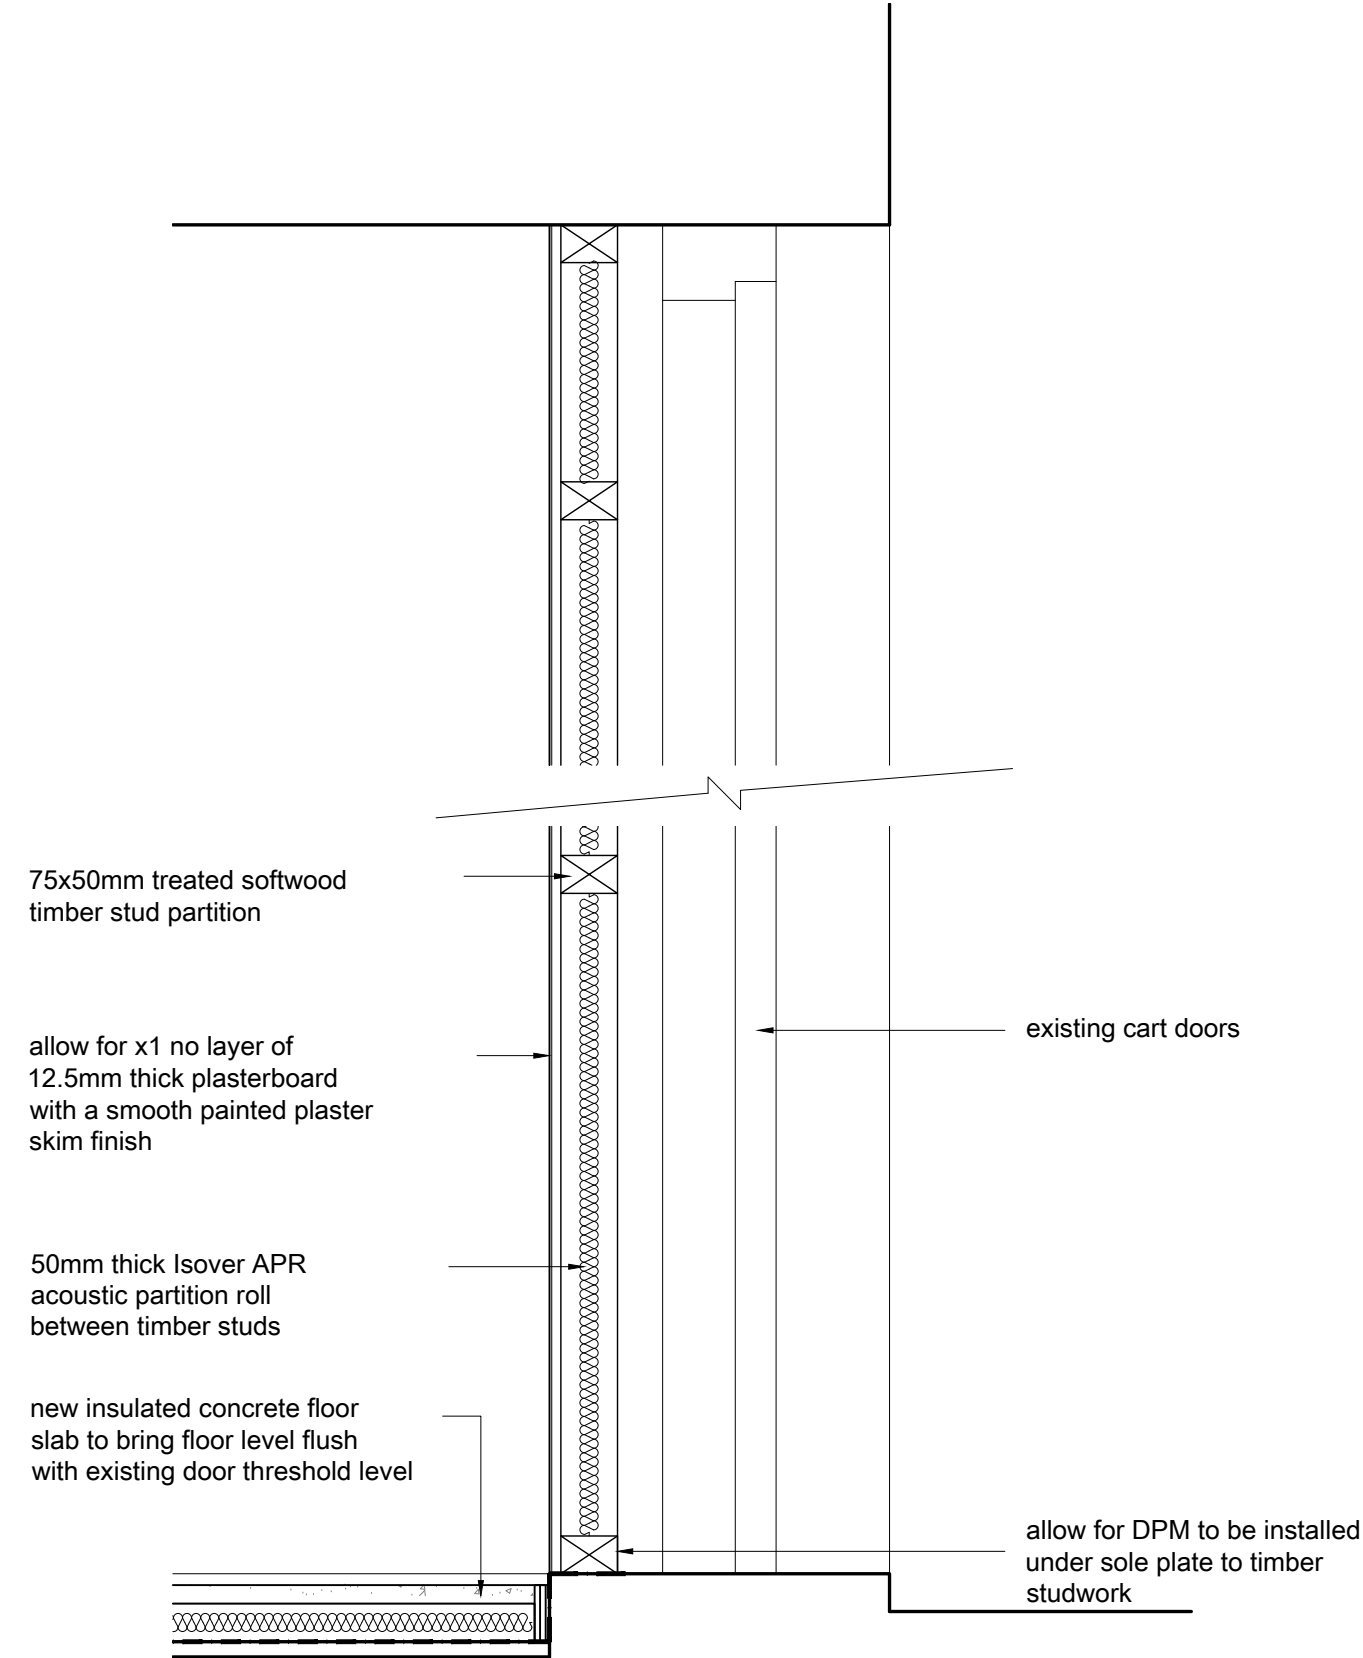

SECTION THRO' WALL TO CART DOORS
scale 1:10 @ A1

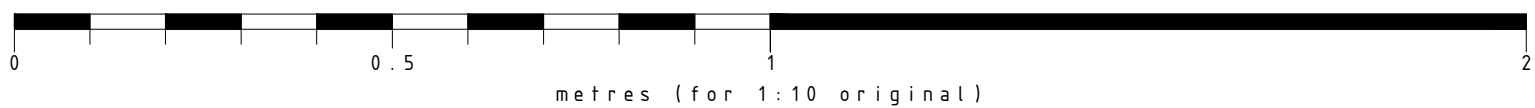

This drawing, design & all information contained herein remains the sole copyright of CONCORDE BGW & reproduction in any form is strictly forbidden unless permission is obtained in writing.

NOTES:

- All dimensions must be checked on site. The contractor must verify all site dimensions, drawings, details & specifications. Any discrepancies must be reported to CONCORDE BGW prior to any commencement of work.
- Figure dimensions to take preference over those scaled.
- All specified items are to be installed in accordance with the manufacturers recommendations & instructions.

© Copyright

DISCLAIMER

A full and accurate measured survey has not been undertaken by Concorde BGW at this site. This drawing has been produced from information provided by others. Any dimensions indicated are for information only and must be checked on site prior to the commencement of any works

Rev: Date: Init: Note: © Copyright

Stage: **PLANNING**

Client: **BUTCOMBE BREWING CO.**

Project address: **METHUEN ARMS
2 HIGH STREET
CORSHAM
SN13 0HB**

Title: **WINDOW, DOOR AND WALL
CONSTRUCTION DETAILS**

Scale: **1:10** Dwg size: **A1**

Drawn by: **SB** Date: **FEB '26**

Drawing no: **5104-200-06** Rev:

**CONCORDE
BGW GROUP**

London
TOG Albert House
256-260 Old Street
Shoreditch, London
EC1V 9DD

Doncaster
Palmer Street
Hyde Park
Doncaster
DN4 5DD

Nottingham
Unit 3, The Glade
Business Centre
Forum Road
Nottingham
NG5 9RW

01302 361 024 concordebgw.com