




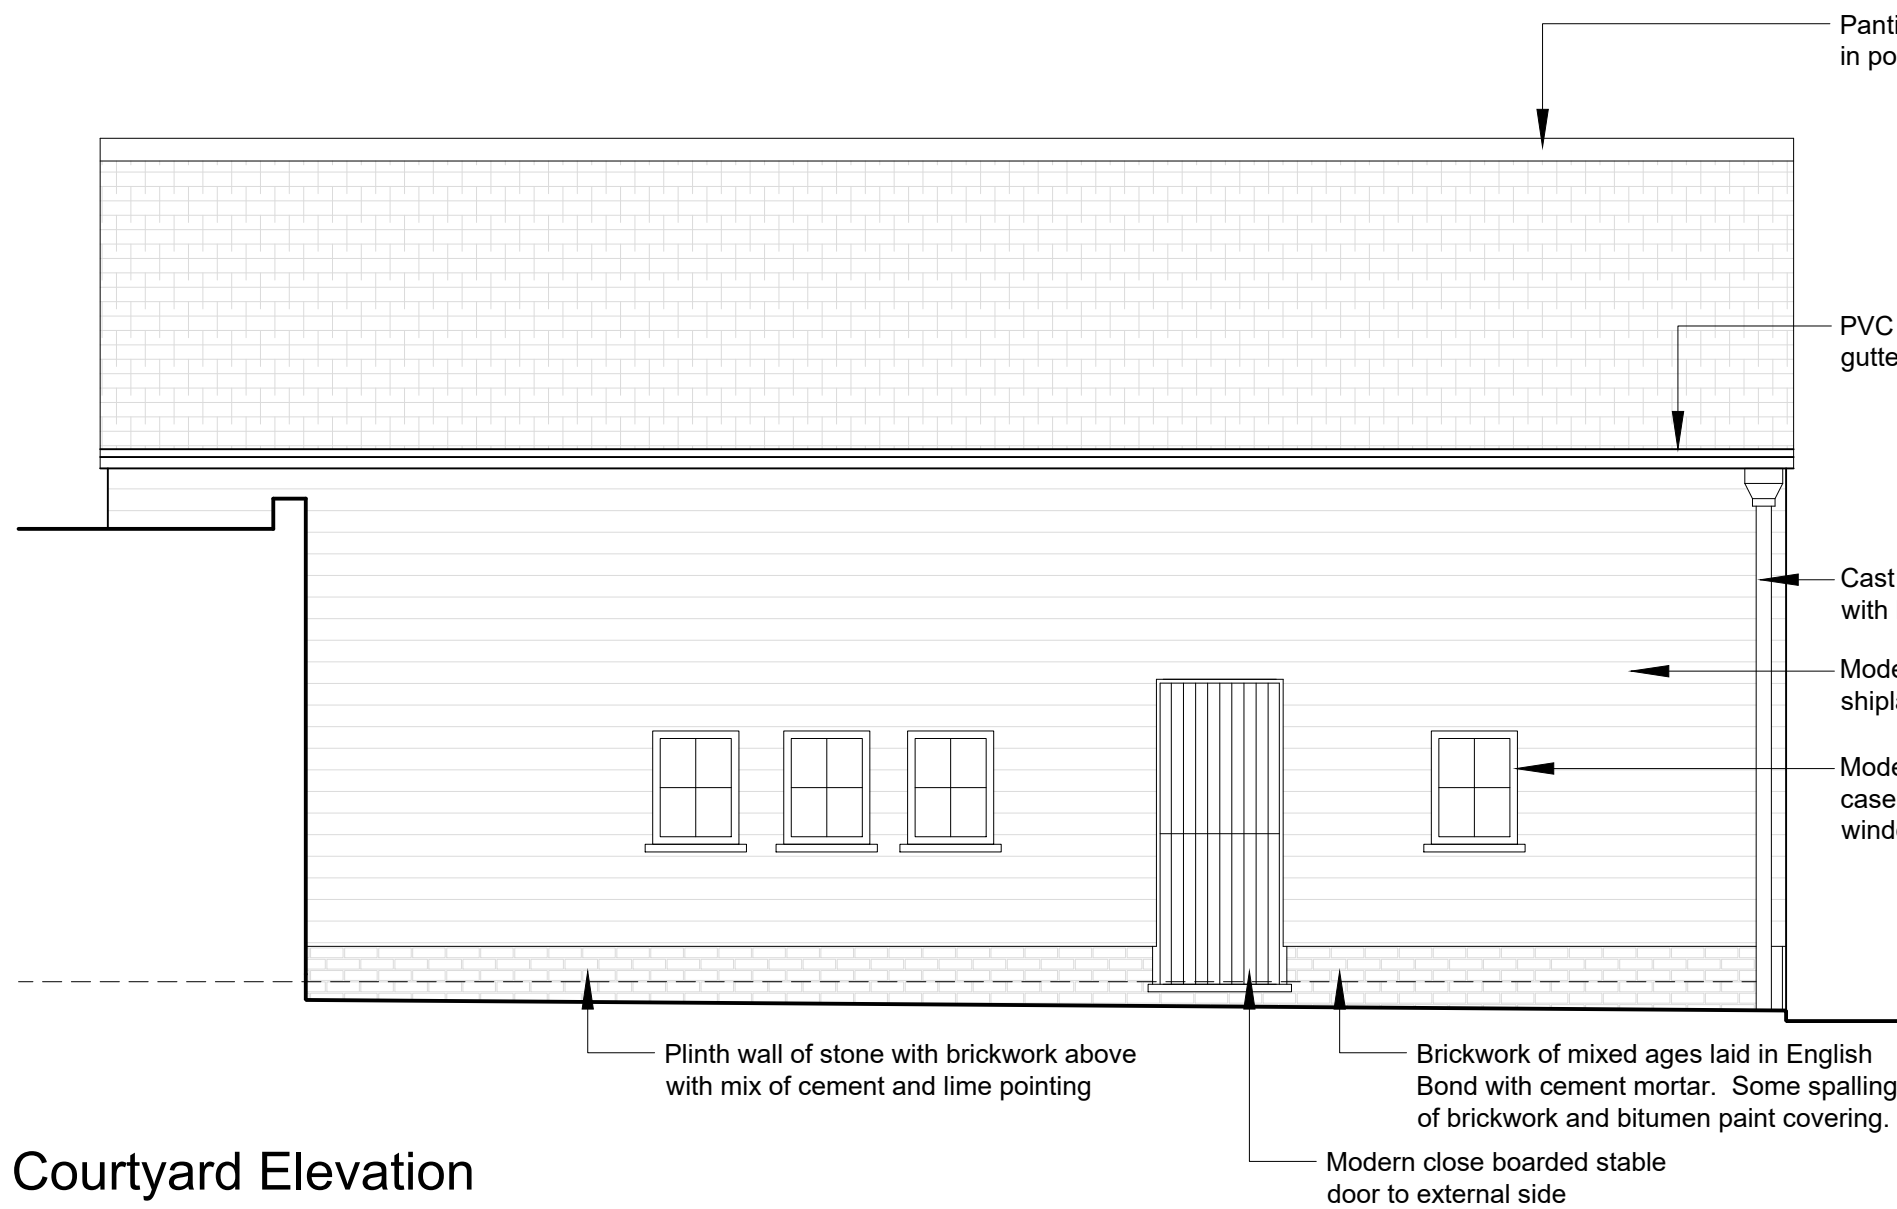


Courtyard Elevation

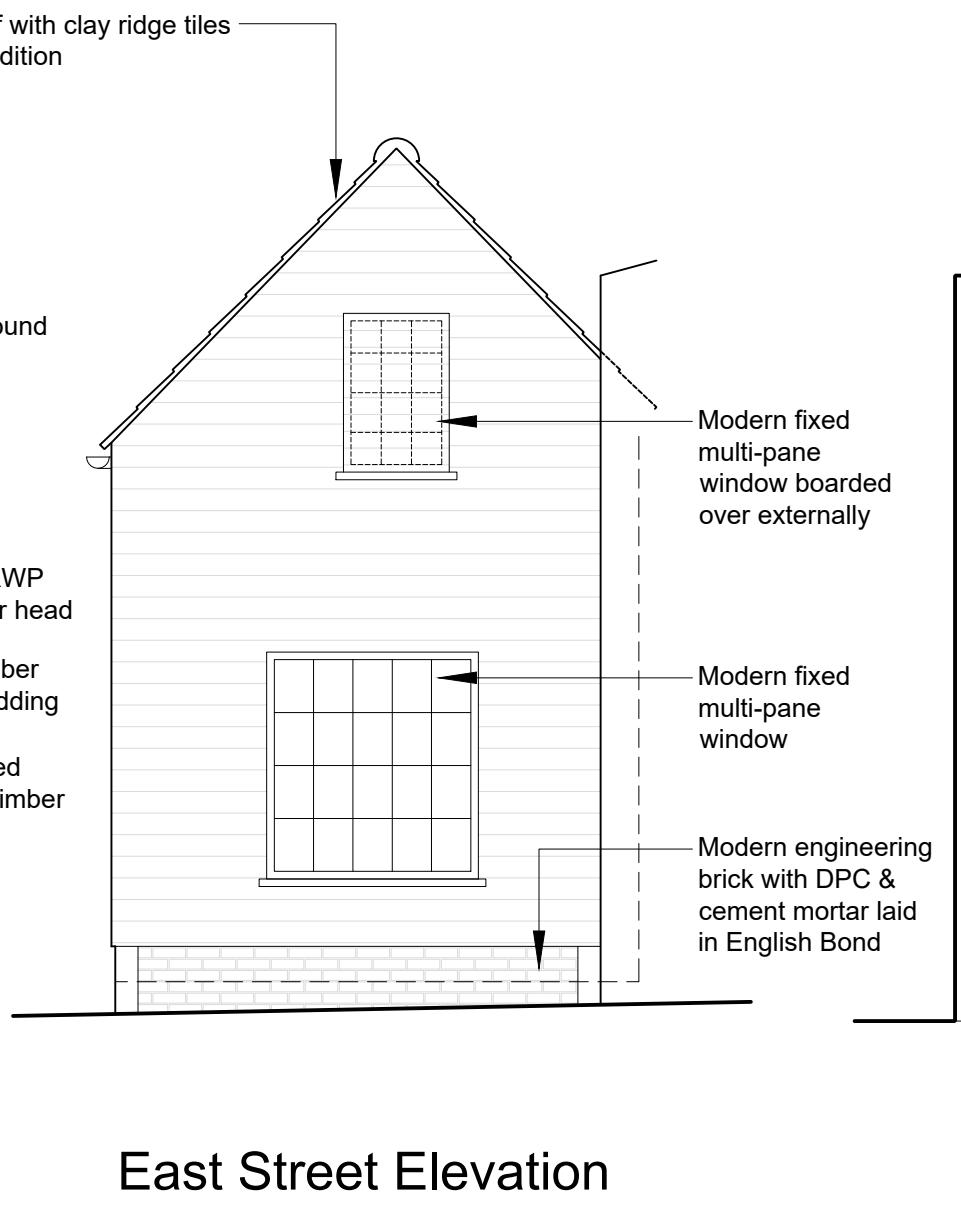

East Street Elevation

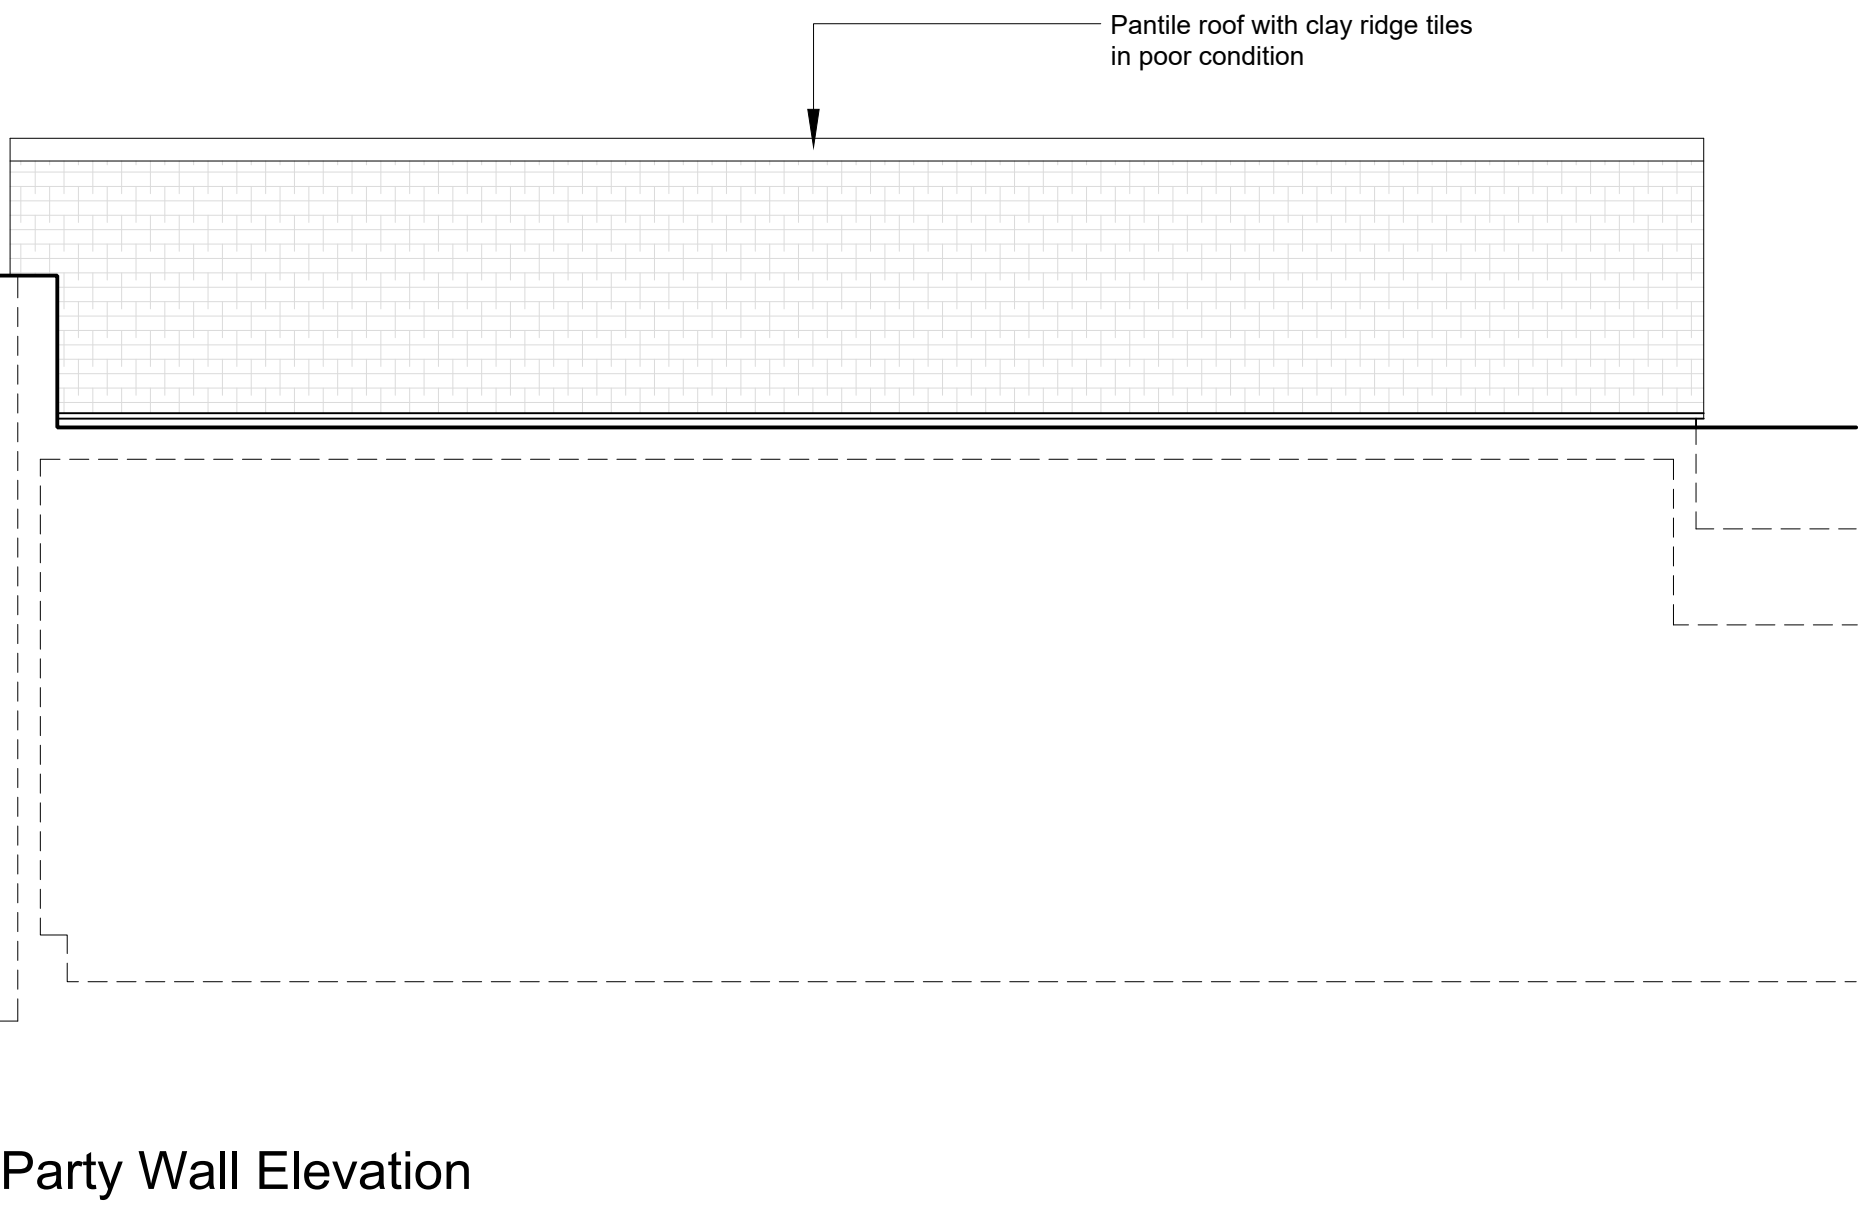


Party Wall Elevation

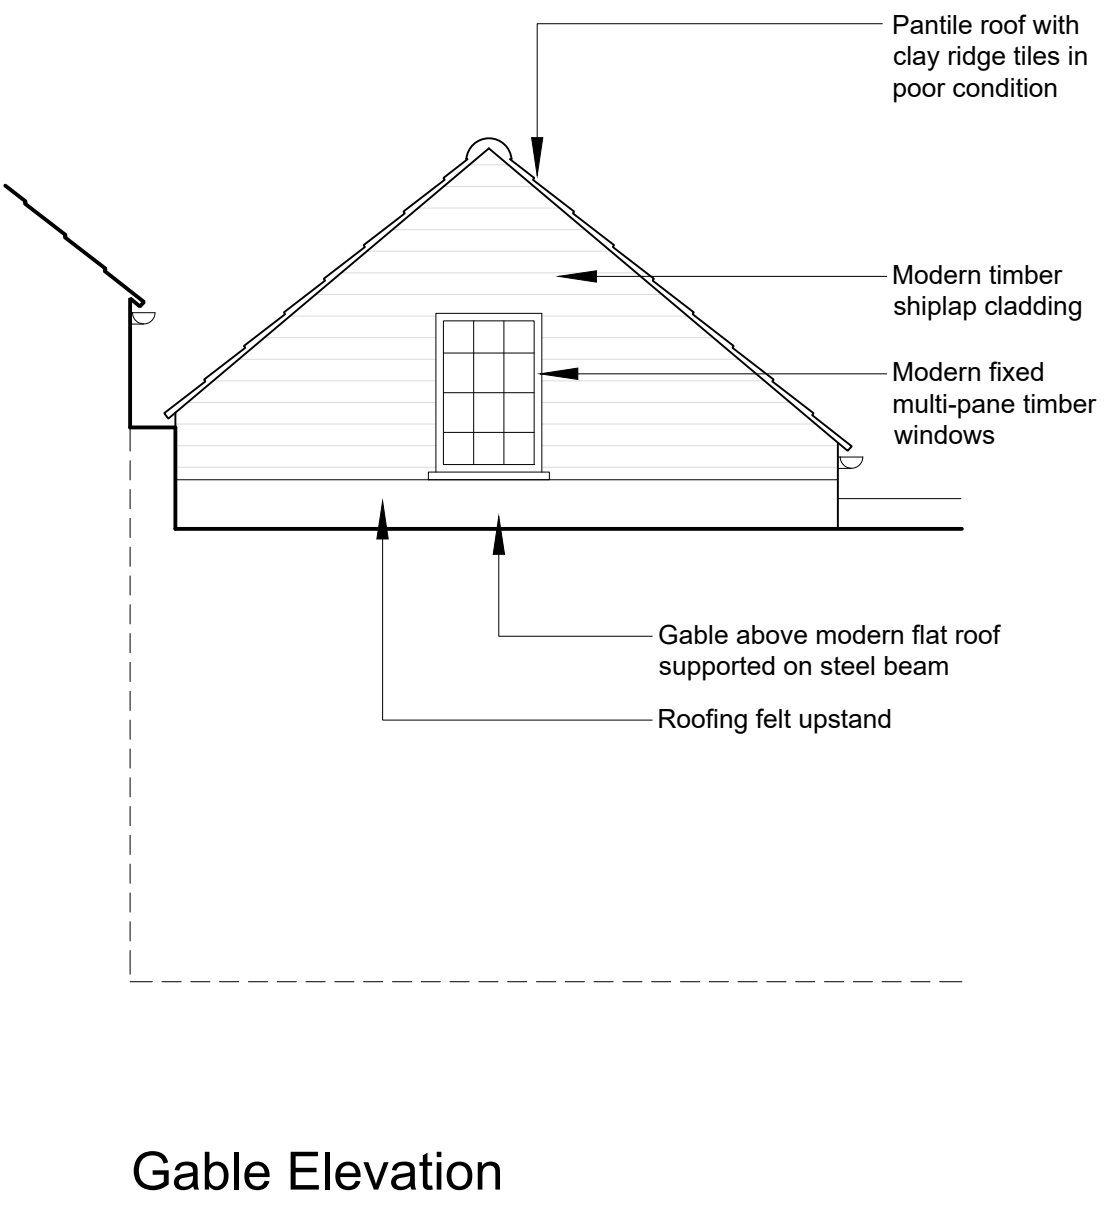


Gable Elevation


NOTES

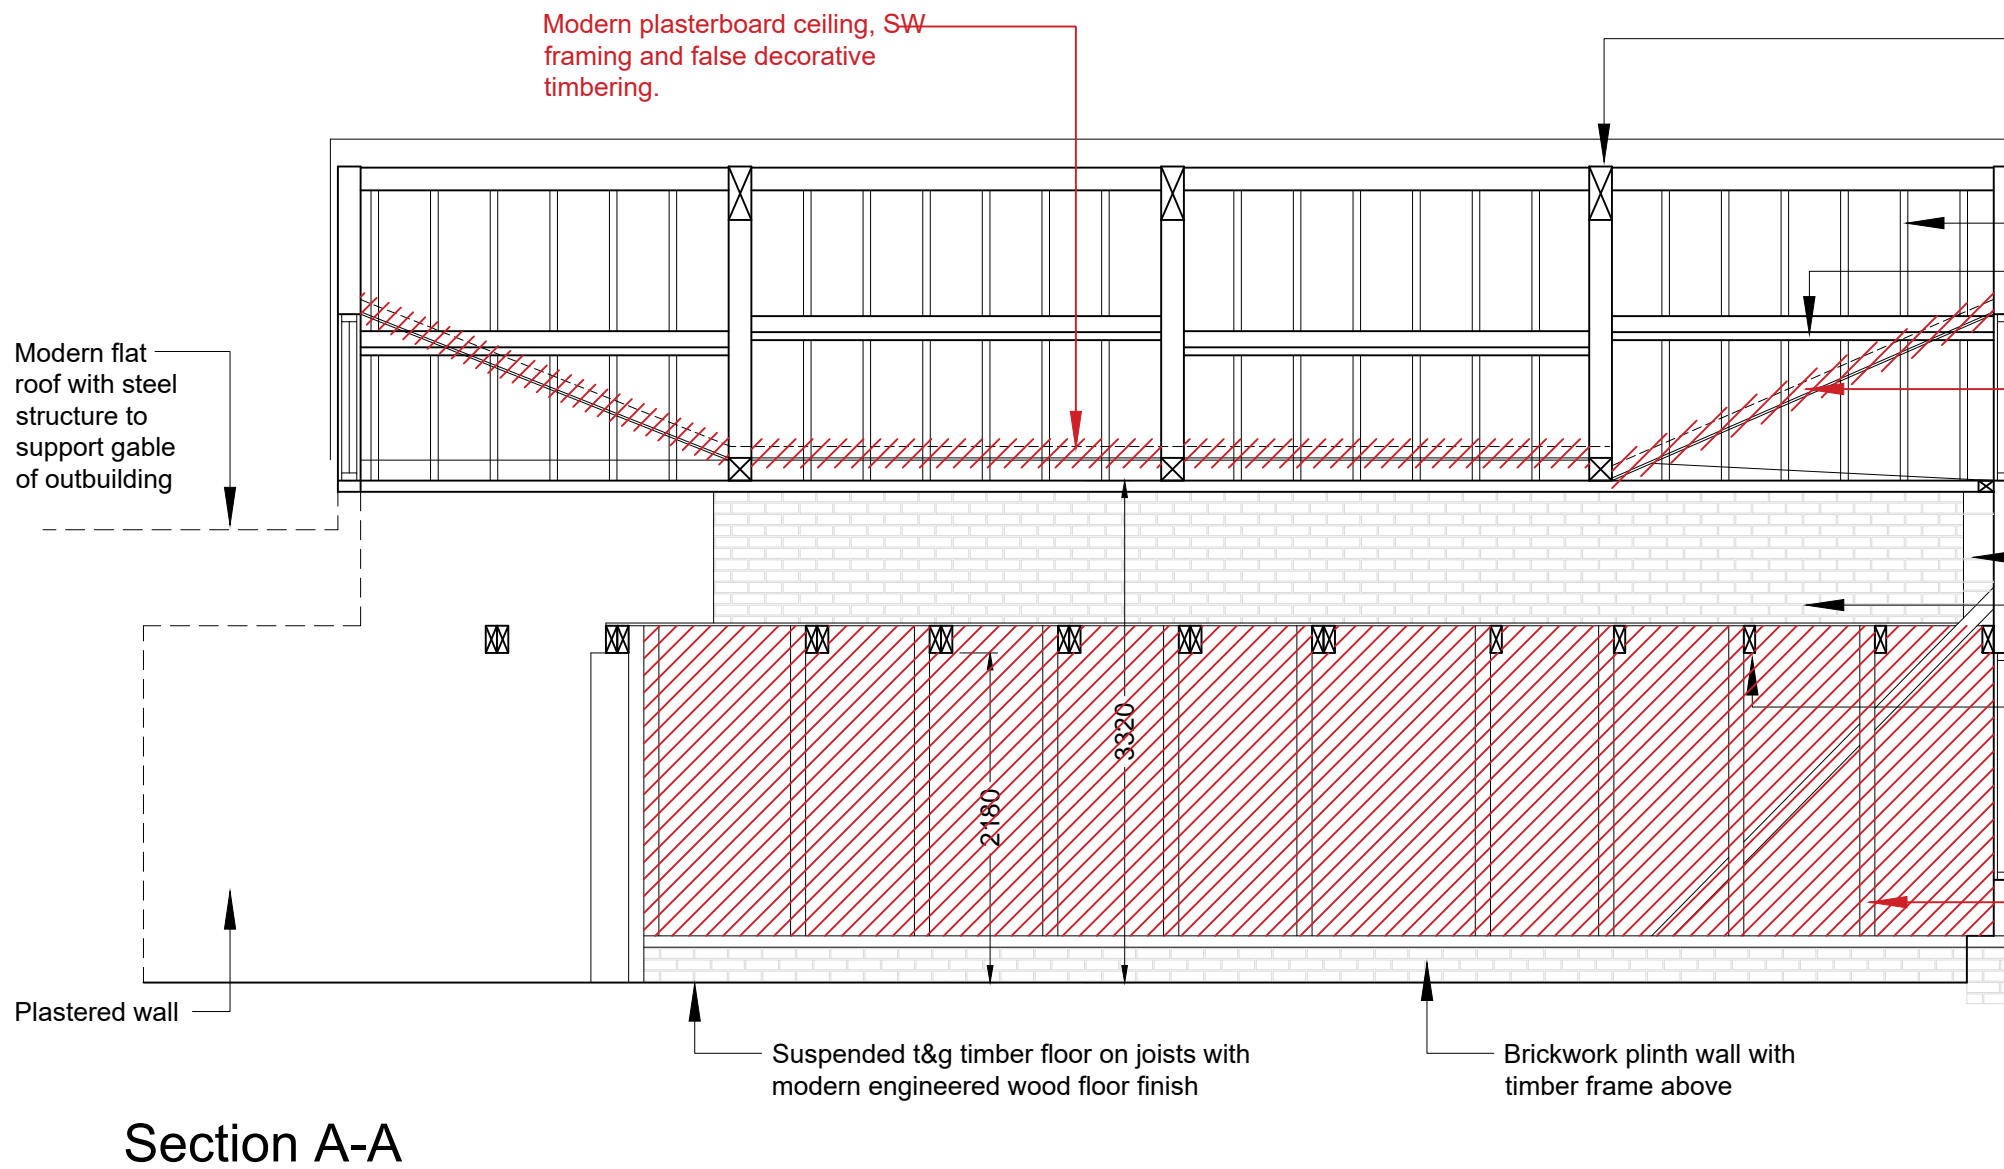


Section A-A

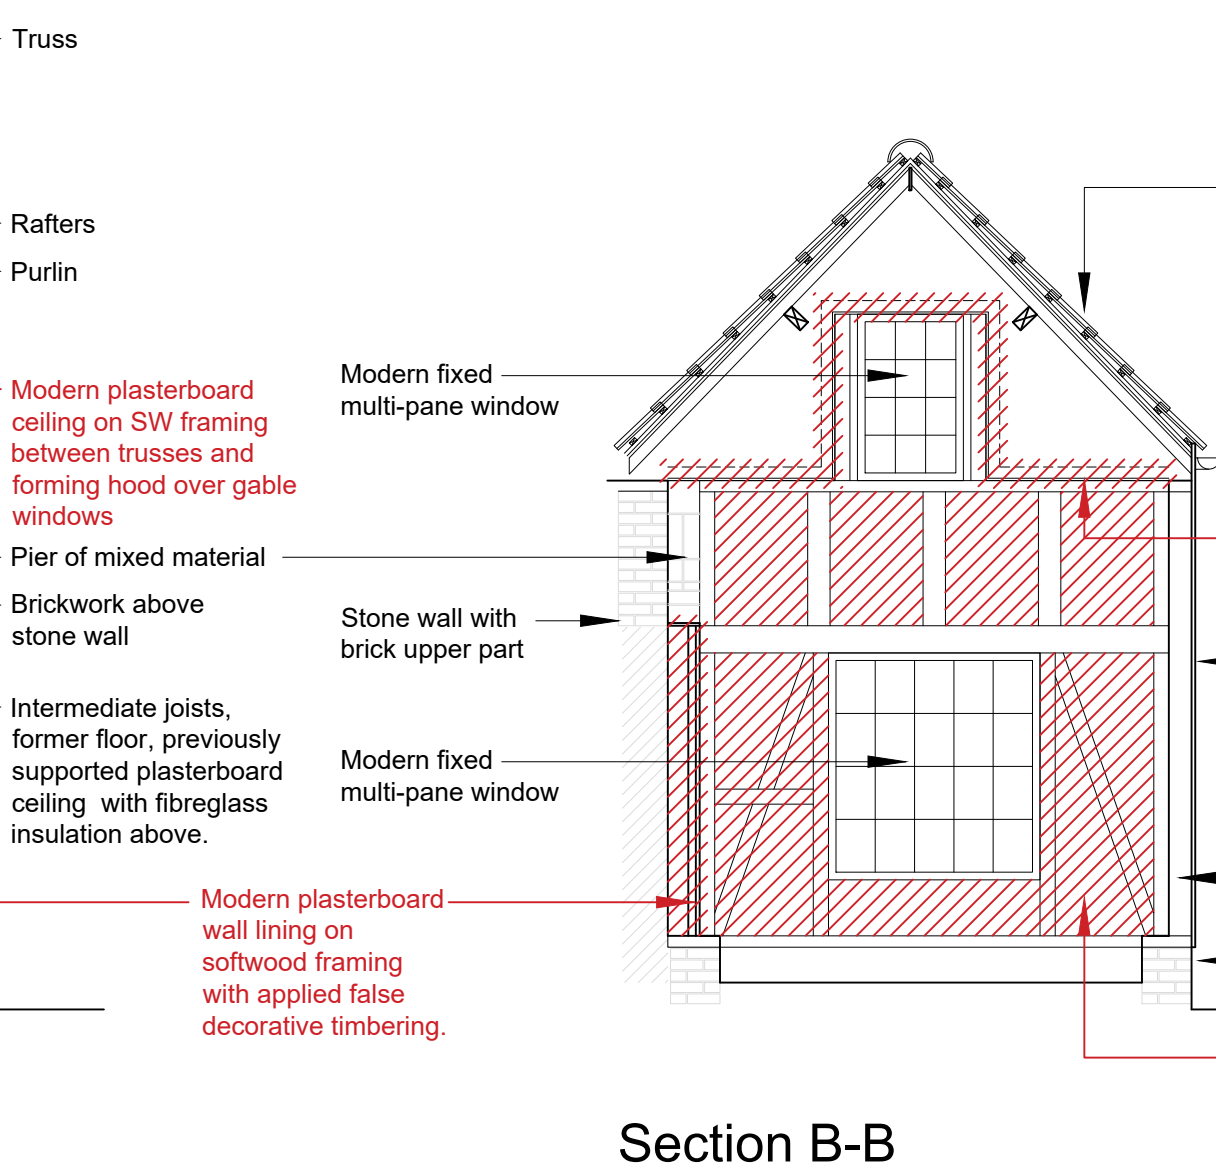

Section B-B

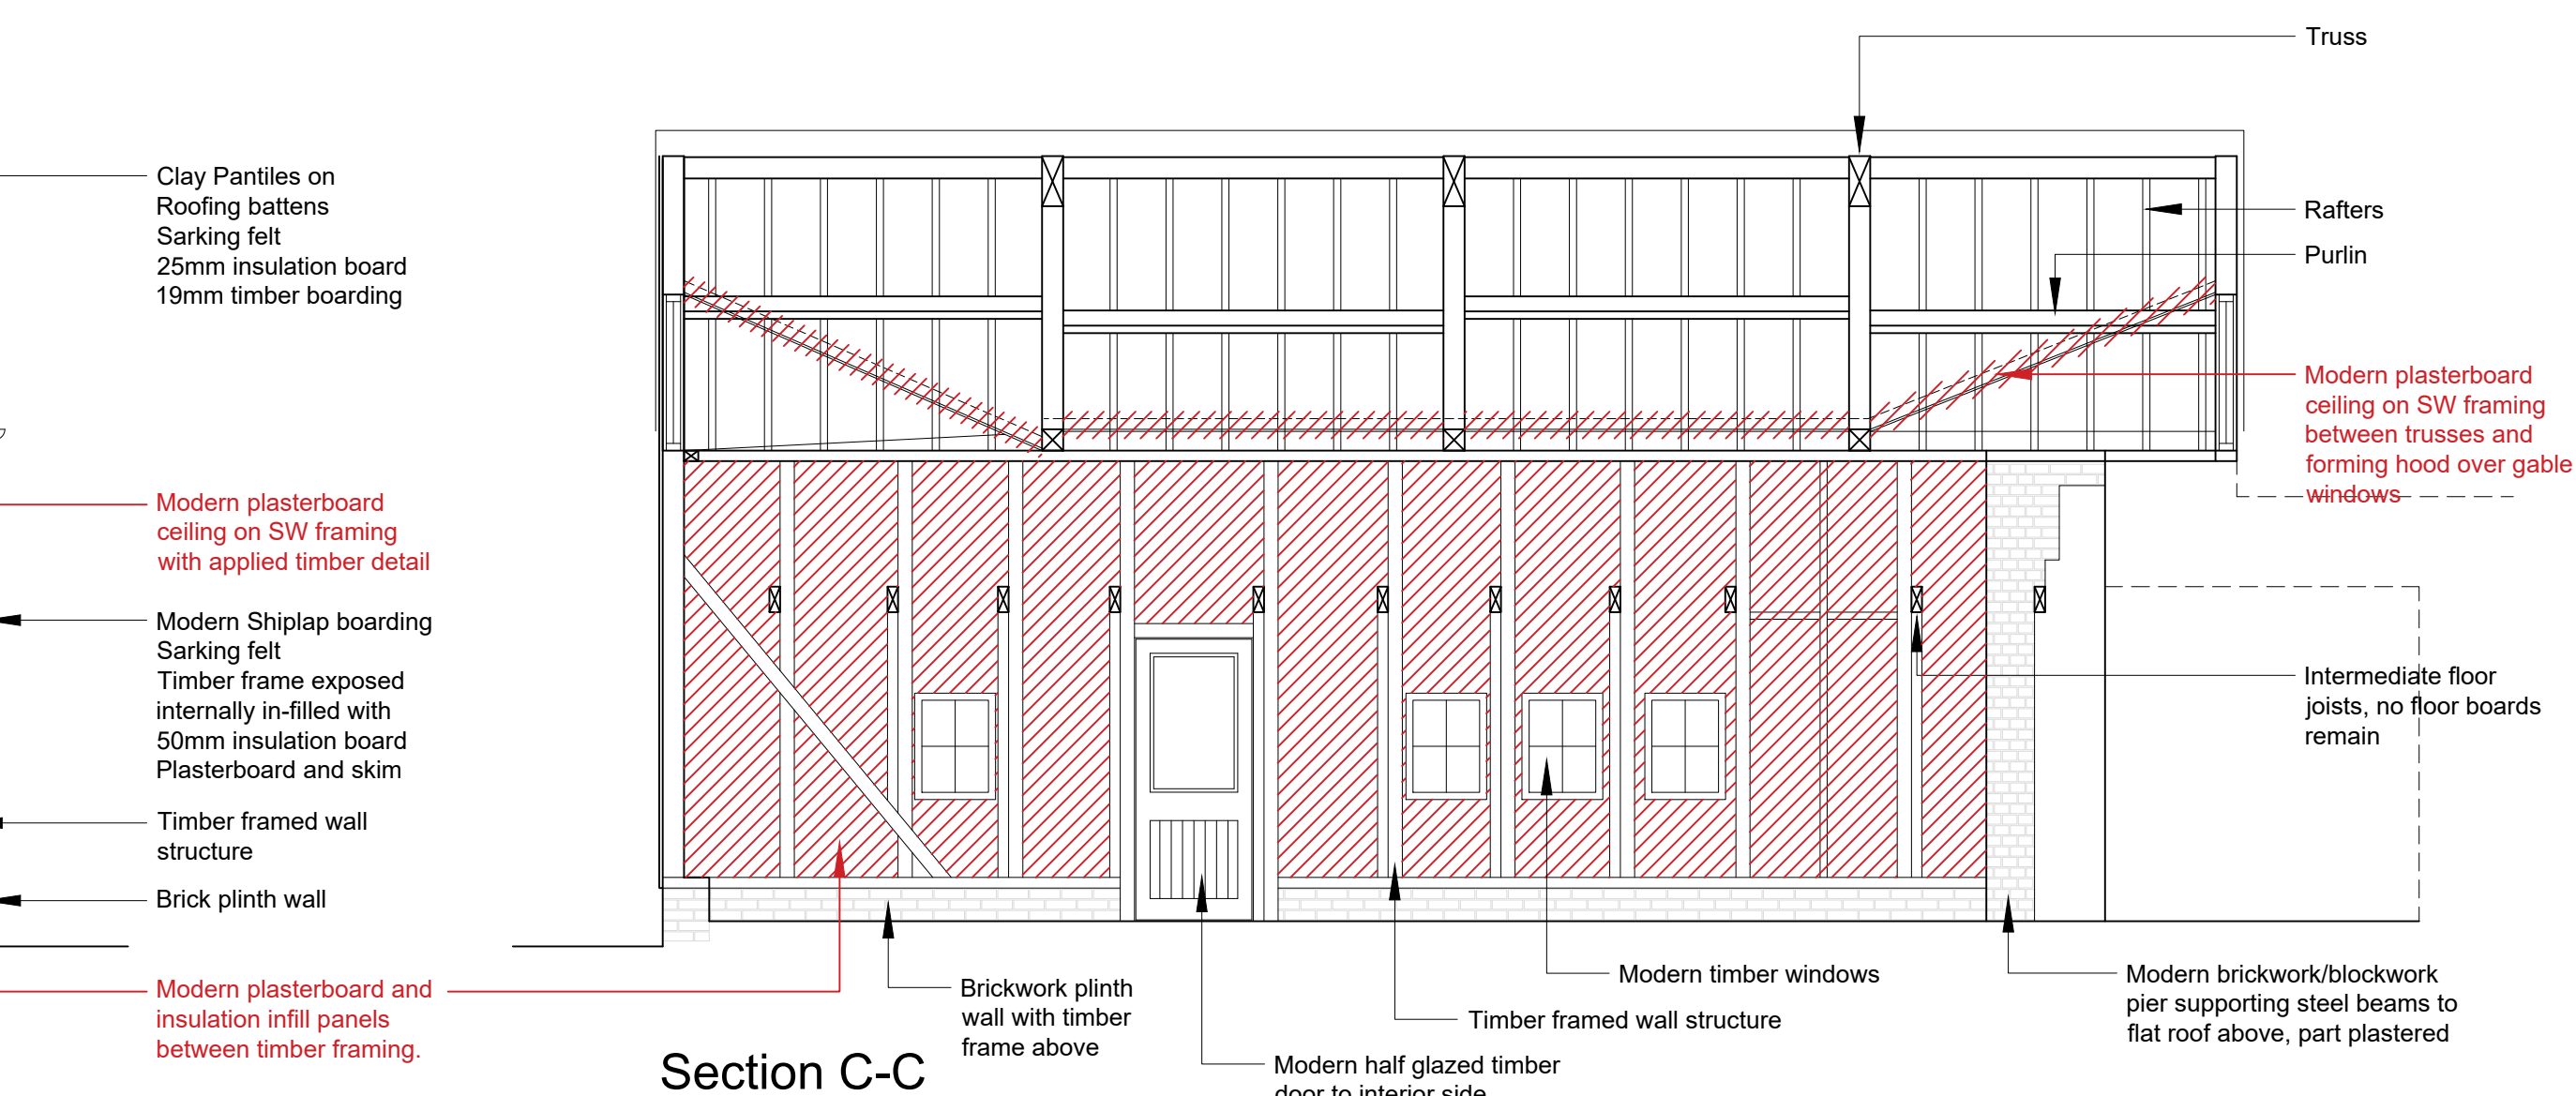

Section C-C

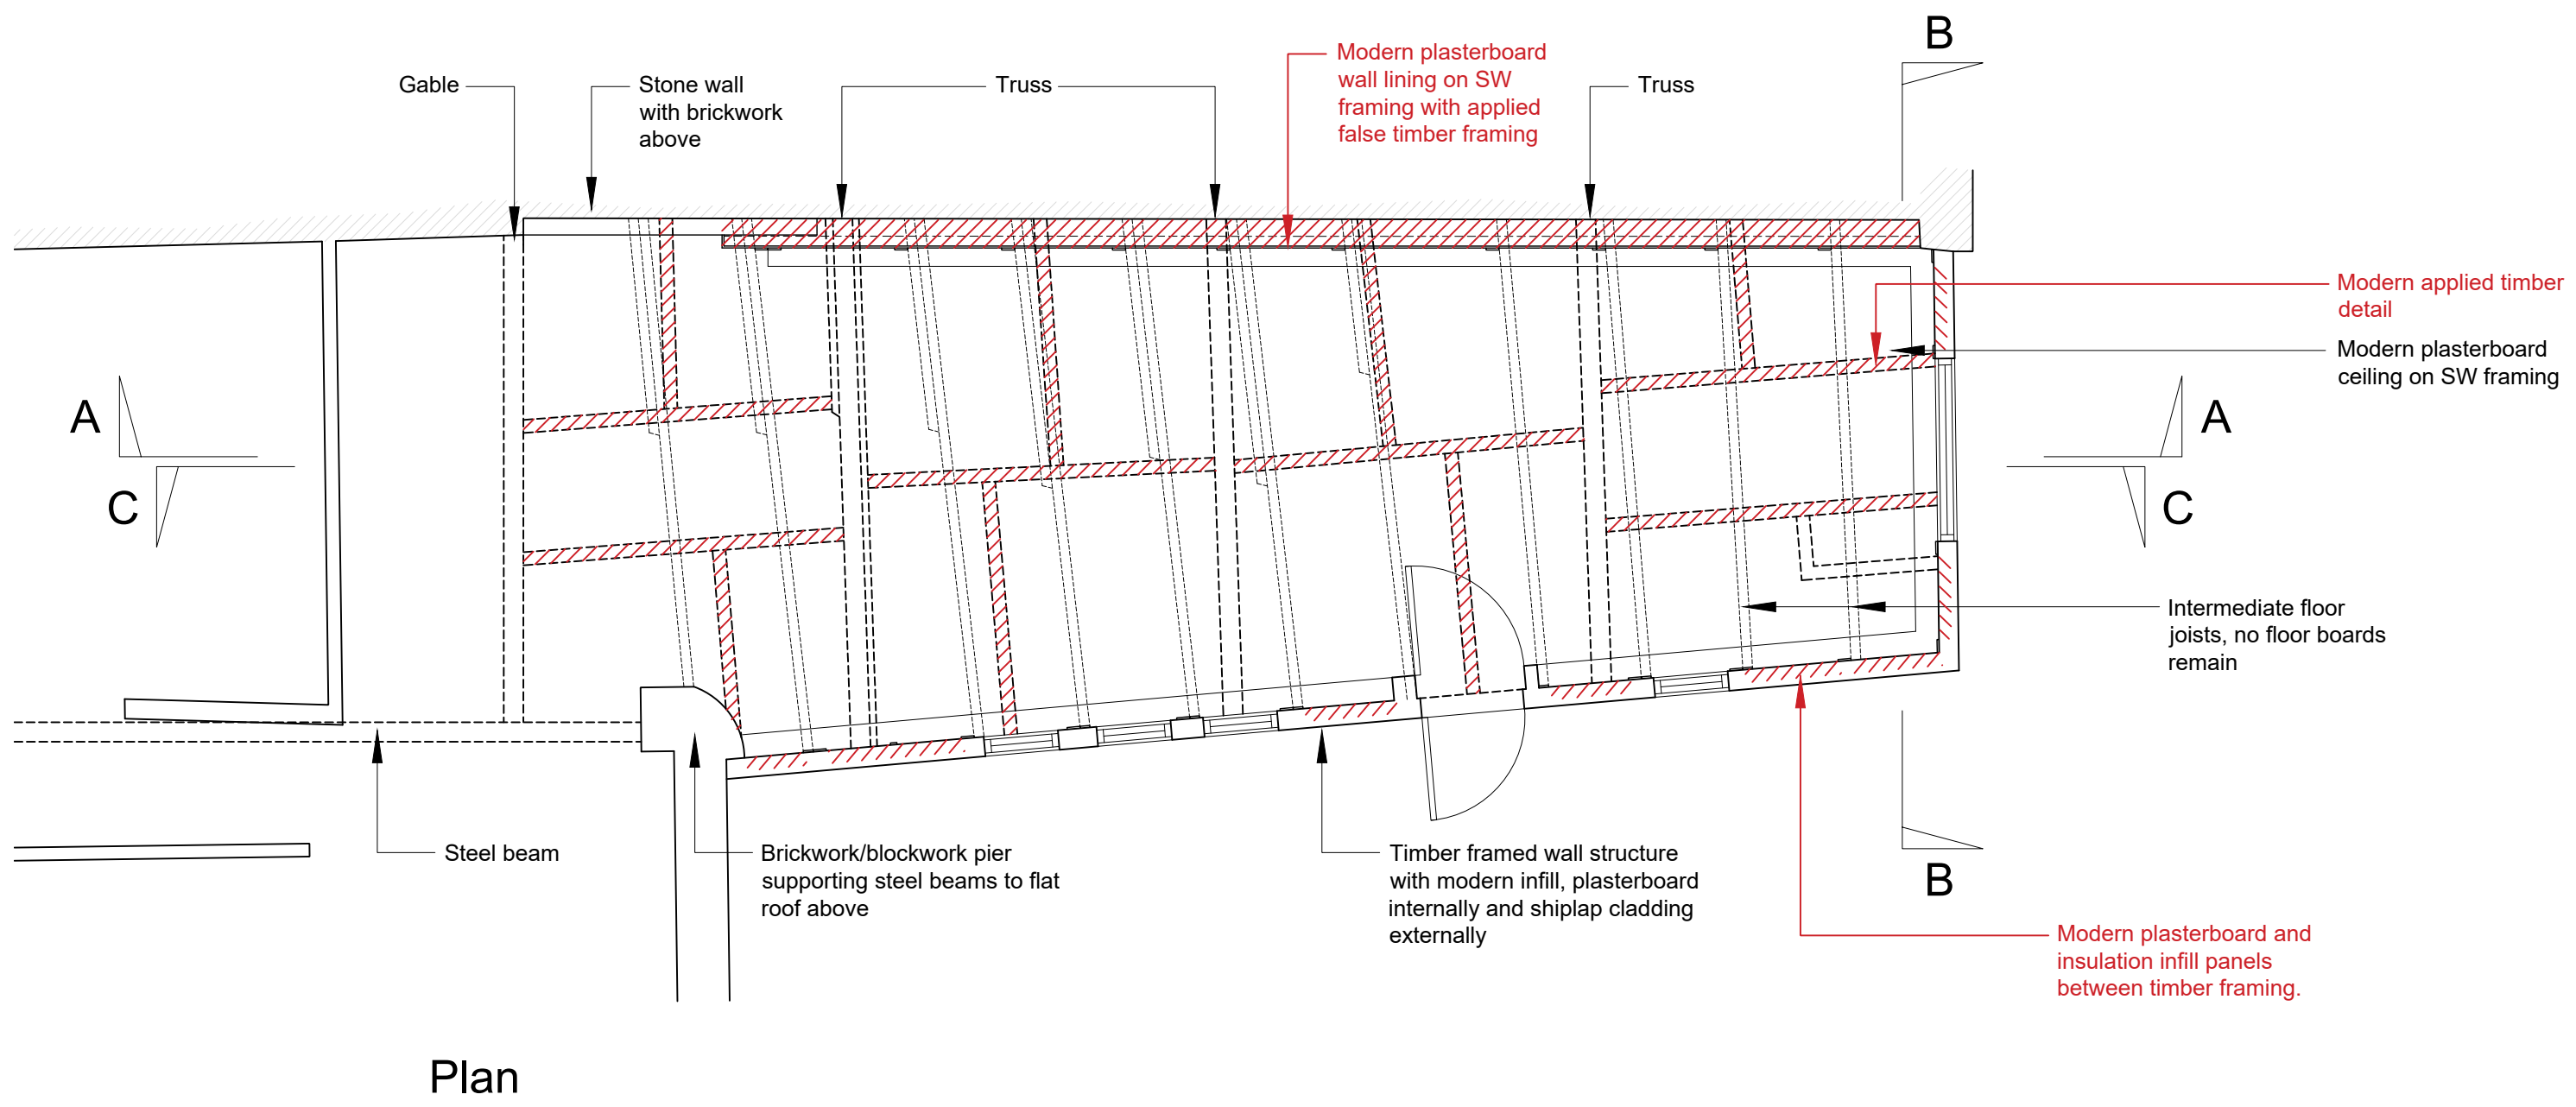

Plan

REV	DATE	DRWN	CHKD	REVISION DETAILS
A	08/09/25	HB	ARW	Addition of descriptive notes.
P1	10/03/25	ARW	JB	Planning Issue

PROJECT TITLE
Refurbishment of The Carpenters Arms,
Church Street, Lacock, SN15 2LB

CLIENT
Mr. A. Gott

DRAWING TITLE
AS EXISTING
Outbuilding
Plans, Sections and Elevations

DRAWING STATUS PLANNING	SCALE : 1:50 @ A1 DATE : March 2025
DRAWING No. 2397-012	REVISION A
	DRAWN : ARW CHECKED : JB



HPA CHARTERED ARCHITECTS
29 CASTLE HILL, LANCASTER LA1 1YN
01524 32479
hpa@hpa.ltd
www.hpa.ltd

DO NOT SCALE SITE DIMENSIONS FROM THIS DRAWING