


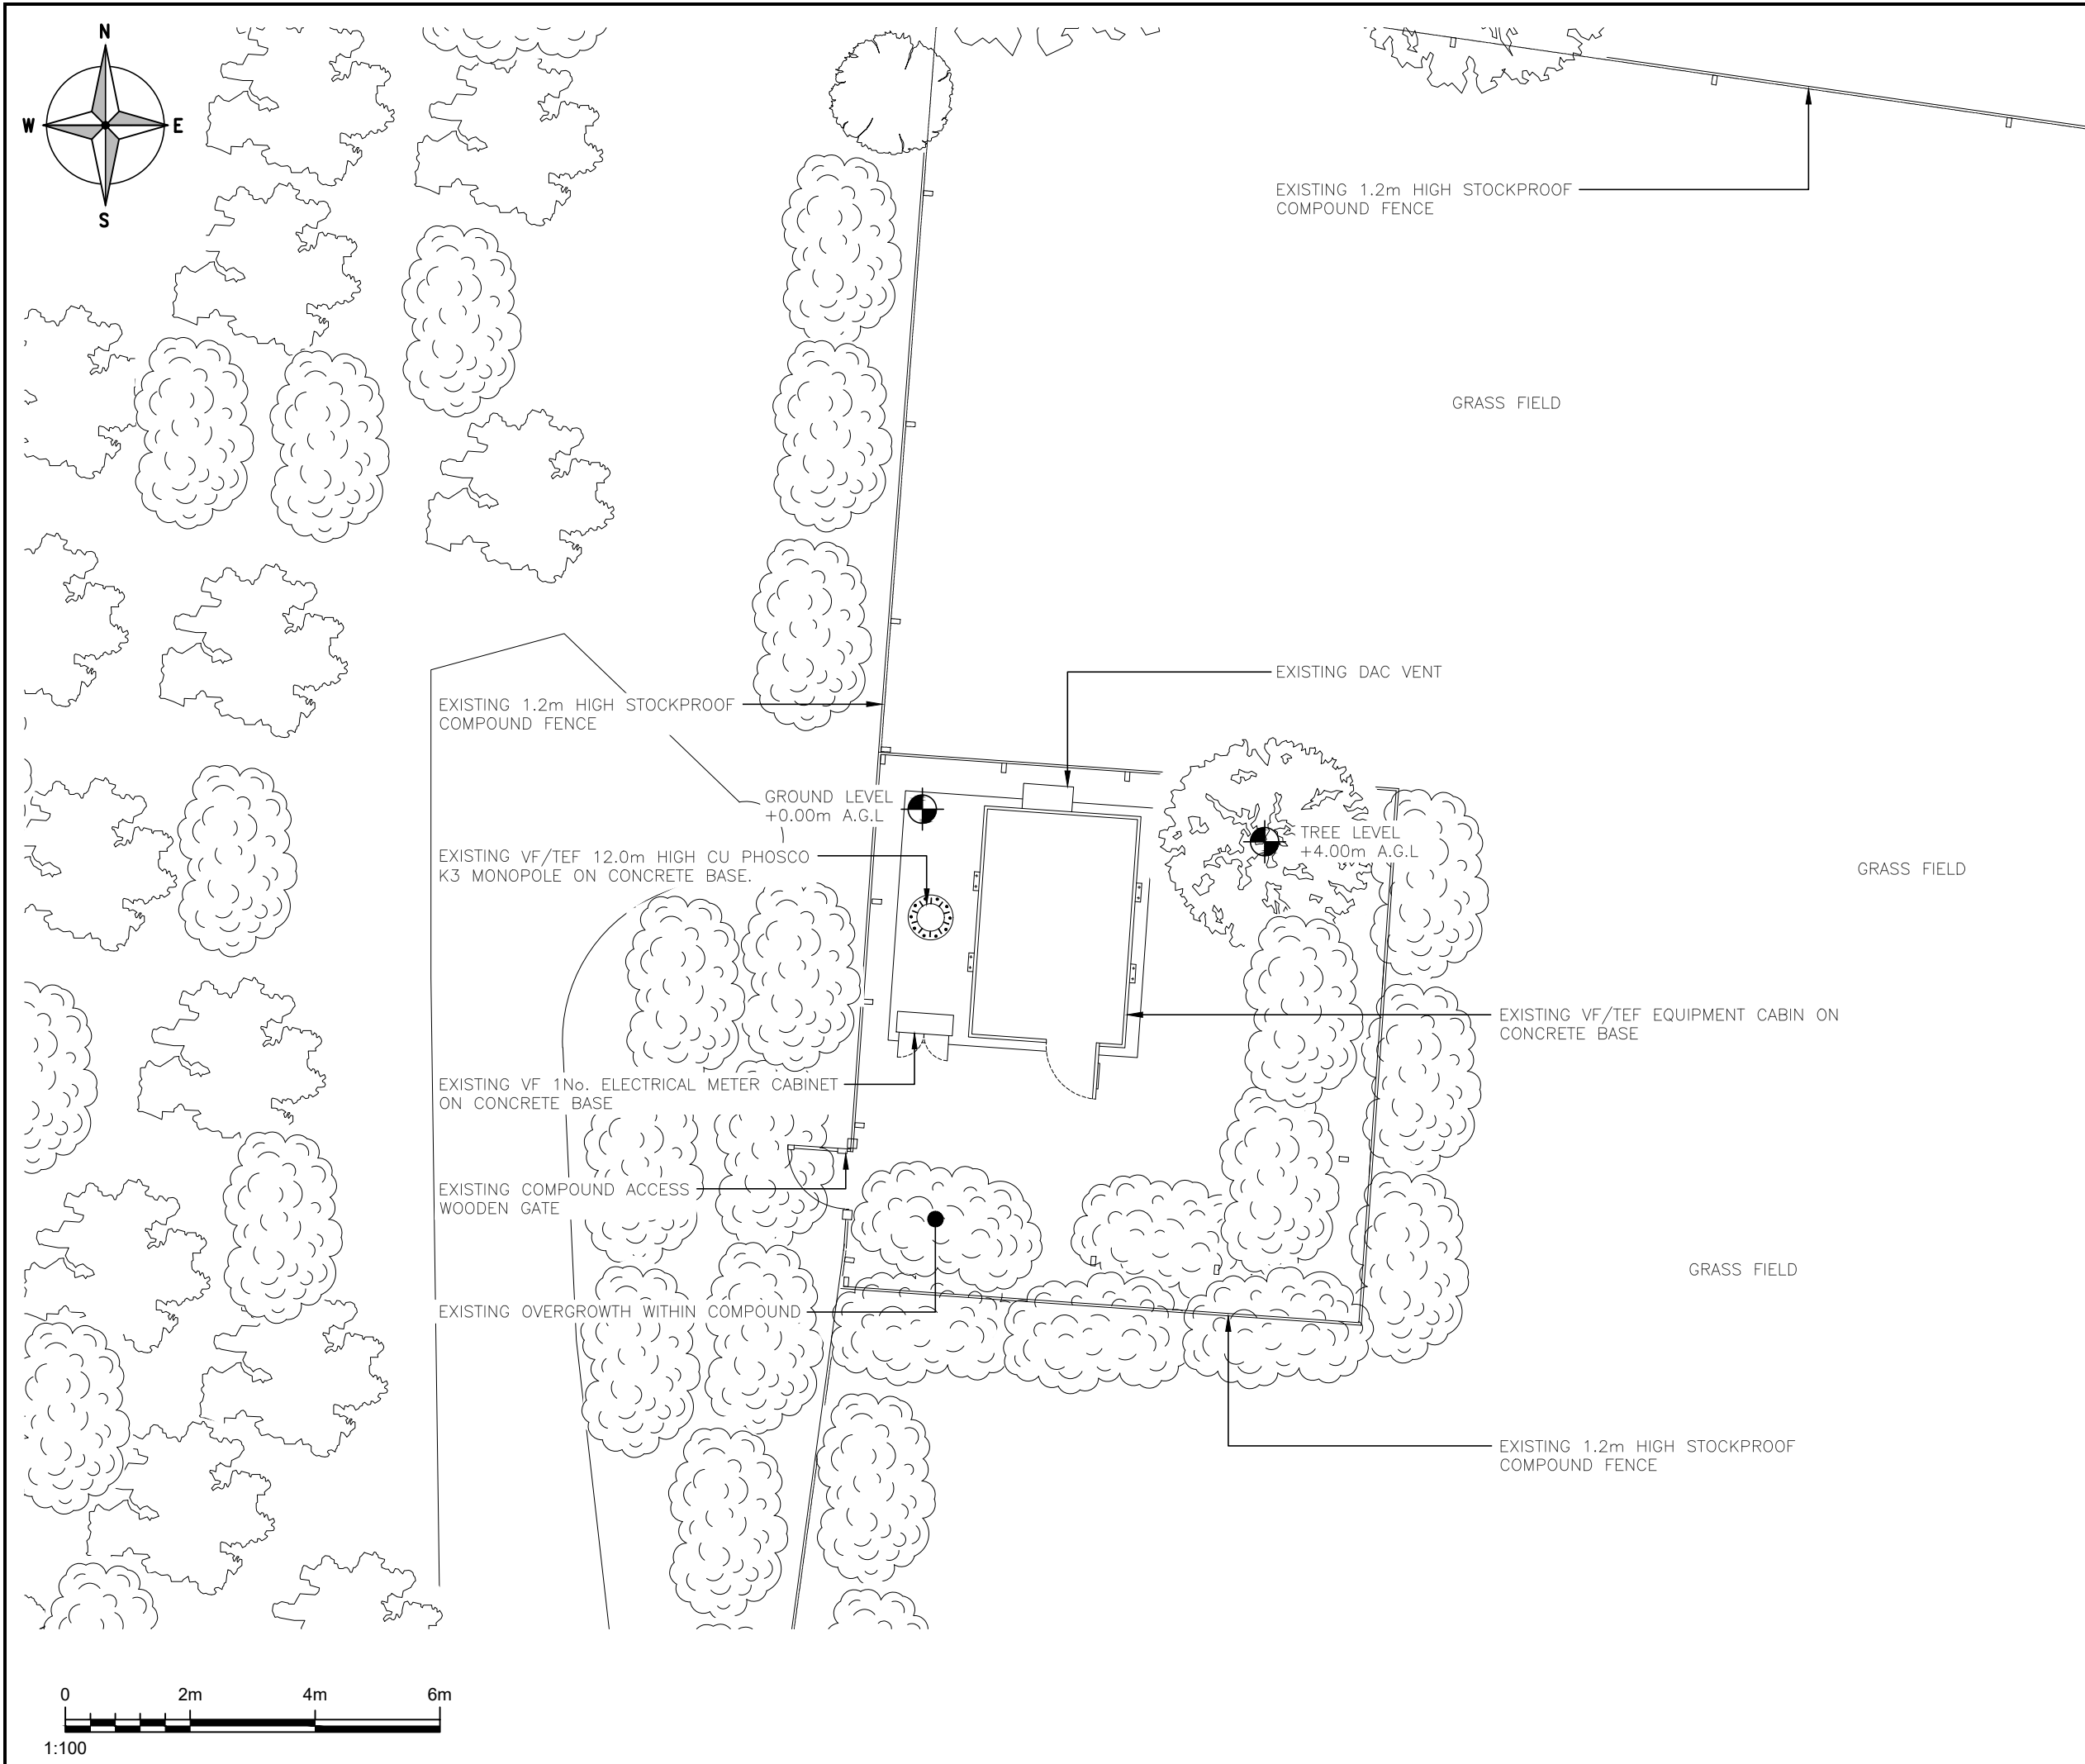

ALL DIMENSIONS ARE IN mm UNLESS NOTED OTHERWISE				
N.G.R		E:407654		N: 184178
NOTES:				
1A	PLANNING ISSUE			K.S S.C 12.01.26
REV	MODIFICATION			BY CH DATE
 Unit E, Madison Place, Northampton Road, Manchester, M40 5AG Tel: 0161 785 4500 Fax: 0161 785 4501 Web: www.clarke-telecom.com				
				
Cell Name				Opt.
HOOK				—
Cell ID No				
CSID	—	VF	—	TEF
12393623	—	6630_23	—	—
Project No.	—	TM Cell ID	—	N/A
—	—	—	—	—
Site Address / Contact Details				
MIDGE HALL NURSERIES WOOTTON BASSETT SWINDON SN4 8ER				
Drawing Title: EXISTING PLAN				
Purpose of issue: PLANNING				Dwg Rev: 1A
Drawing Number: 200				Pack Issue: 1A
Surveyed By: JB		Original Sheet Size: A3		Pack Issue: 1A
Drawn: K.S	Date: 12.01.26	Checked: S.C	Date: 12.01.26	1A