

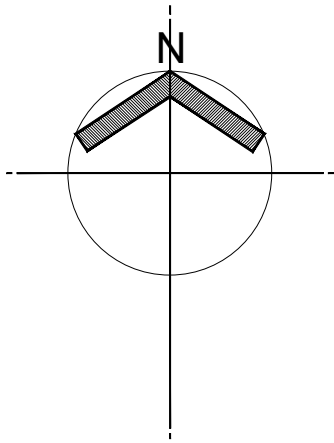


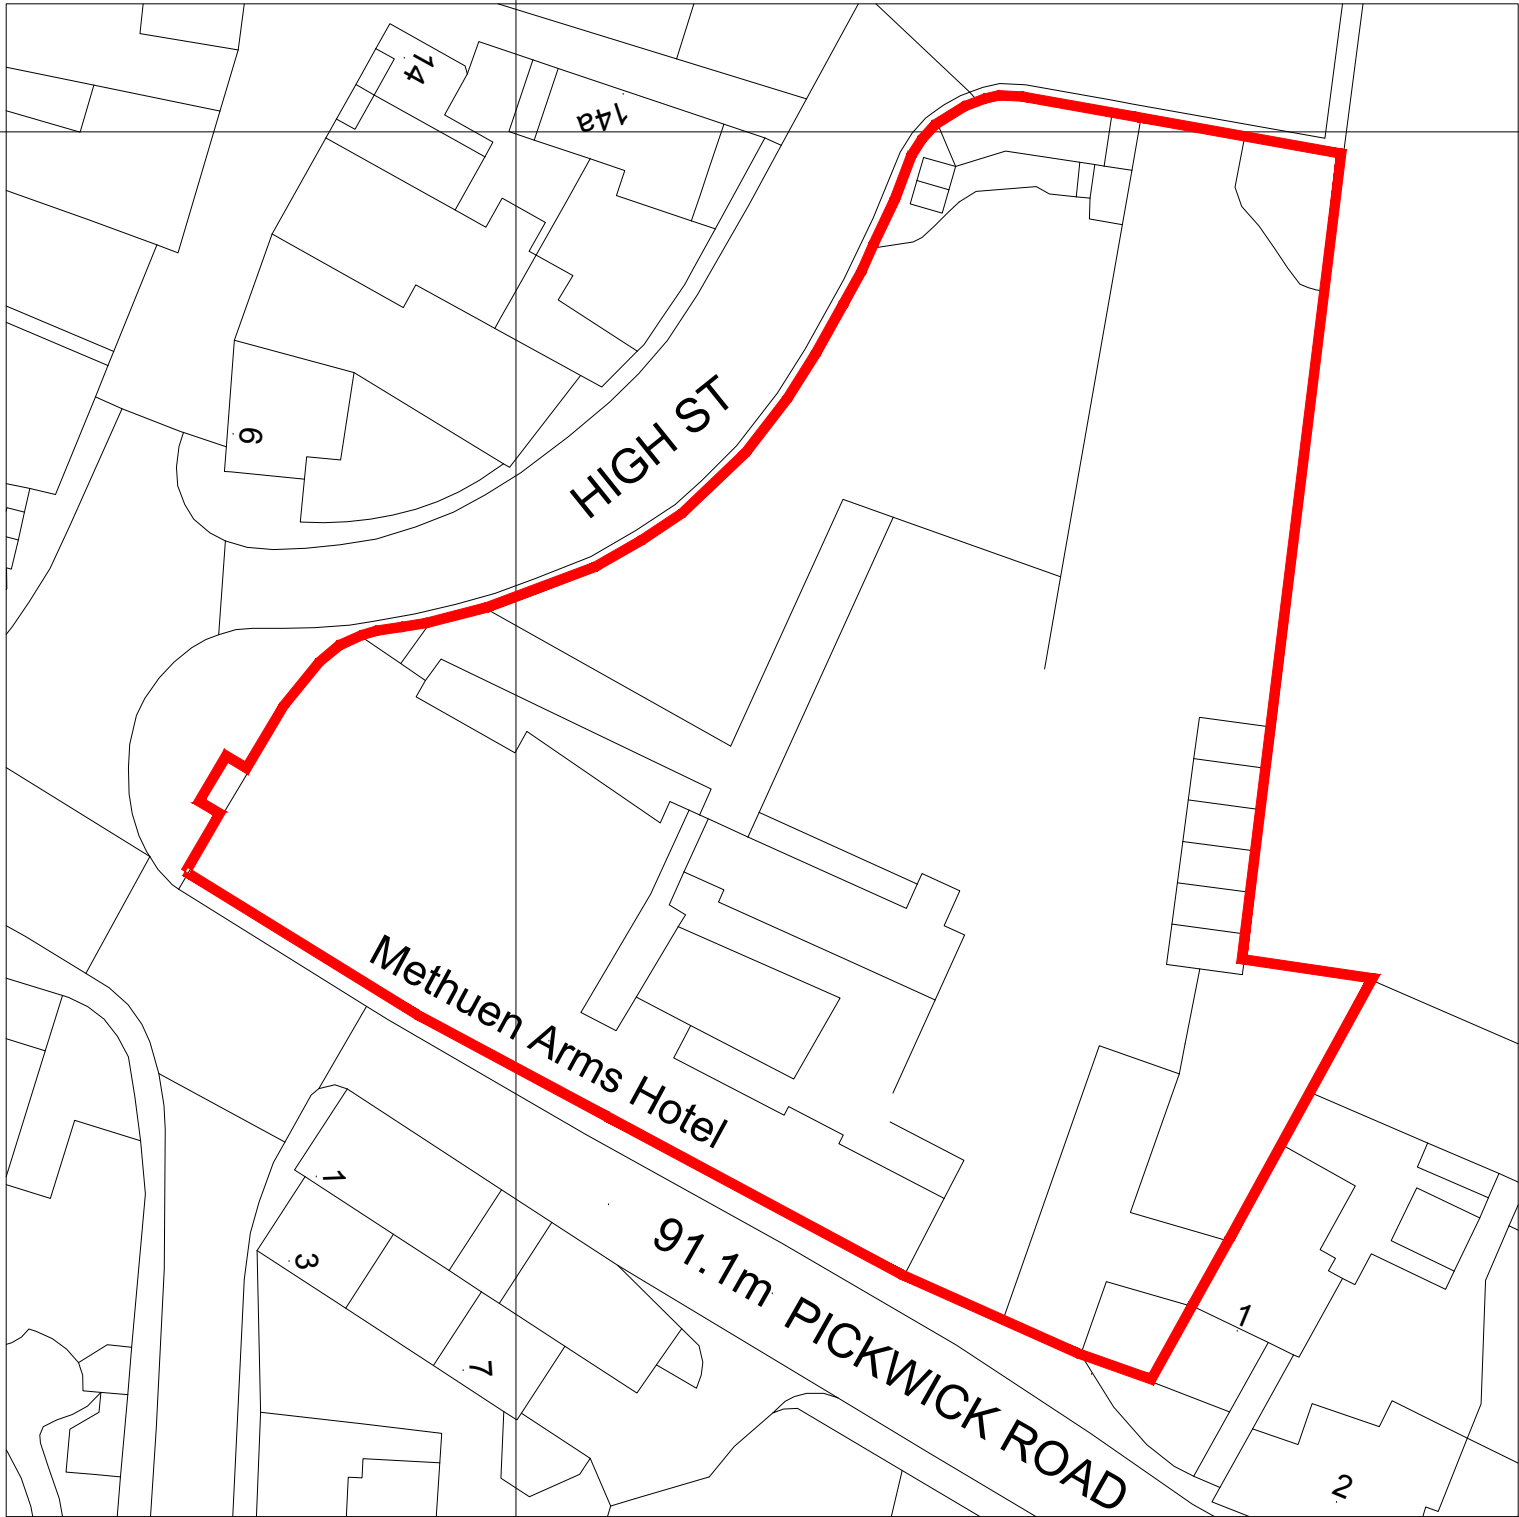

?Crown Copyright and database rights 2025 OS Licence no. 100041041

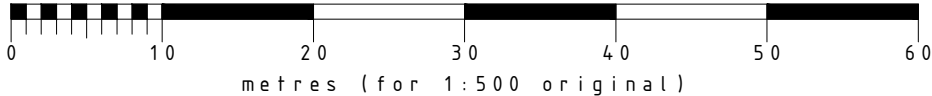

387200m

3873

This drawing, design & all information contained herein remains the sole copyright of CONCORDE BGW & reproduction in any form is strictly forbidden unless permission is obtained in writing.

NOTES:

- Do not scale from this drawing, all dimensions must be checked on site. The contractor must verify all site dimensions, drawings, details & specifications. Any discrepancies must be reported to CONCORDE BGWBGW prior to any commencement of work.
- Figured dimensions to take preference over those scaled.
- All specified items are to be installed in accordance with the manufacturers recommendations & instructions.

© Copyright

0	00.00.00	00	-	© Copyright
Rev:	Date:	Init:	Note:	
Stage:				
PLANNING				
Client:				
BUTCOMBE BREWING CO.				
Project address:				
METHUEN ARMS 2 HIGH STREET CORSHAM SN13 0HB				
Title:				
BLOCK PLAN				
Scale:		1:500		
Dwg size:		A1		
Drawn by::		BB		
Date:		APR 25		
Drawing no:		5104-01-03		
Rev:				

CONCORDE BGW GROUP

London
TOG Albert House
256-260 Old Street
Shoreditch, London
EC1V 9DD

Doncaster
Palmer Street
Hyde Park
Doncaster
DN4 5DD

Nottingham
Unit 3, The Glade
Business Centre
Forum Road
Nottingham
NG5 9RW

01302 361 024

concordebgw.com