

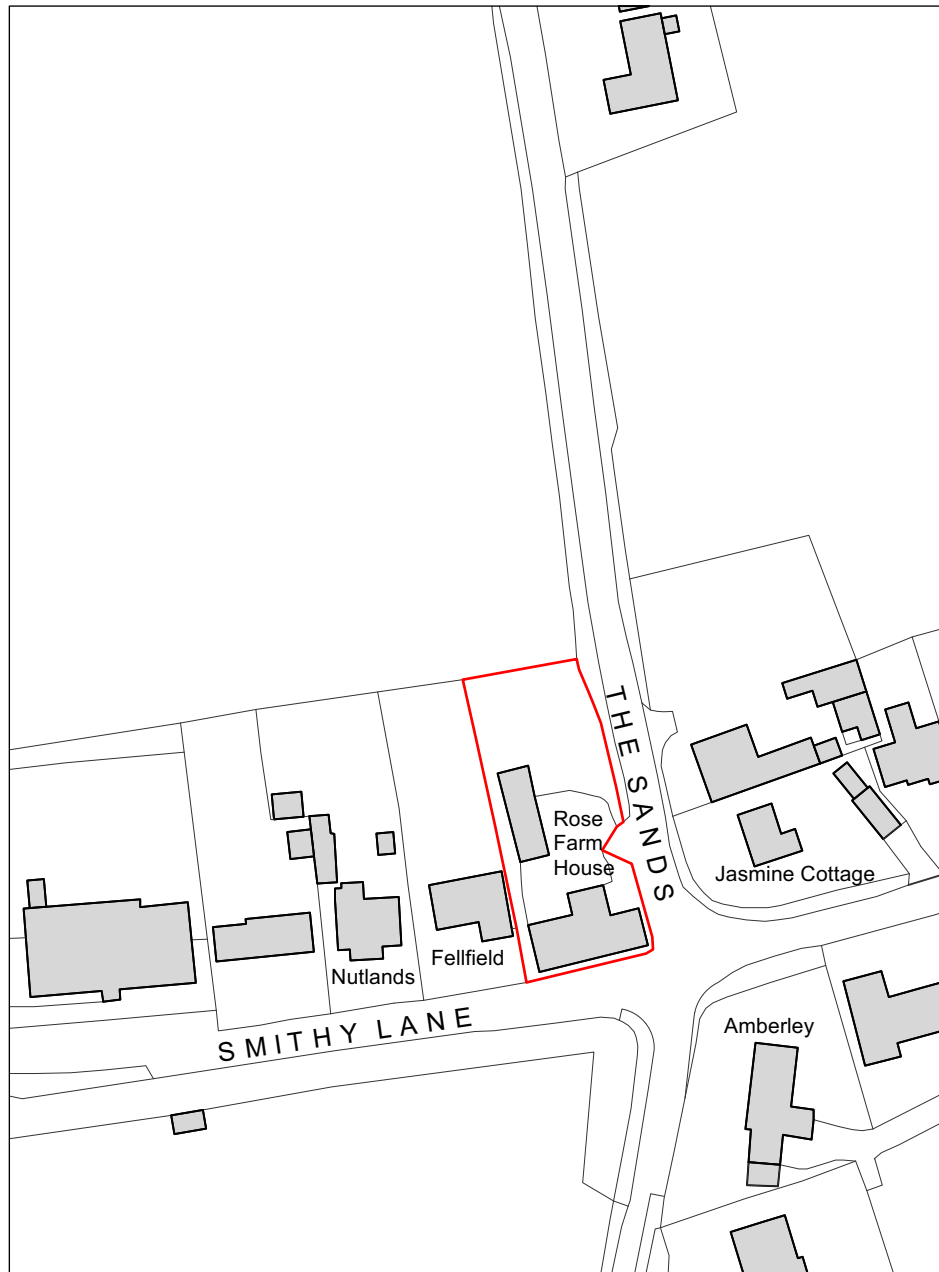


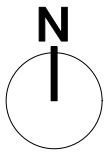

Ordnance Survey, (c) Crown Copyright 2025. All rights reserved. Licence number 100022432

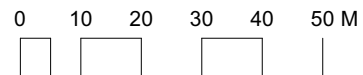

Rosamund Leverett Architects Ltd.
18 Queens Road, Salisbury, SP1 3AJ
Reg No. 11092843 in England & Wales
t : 07879007946
e : ros@leverettarchitects.co.uk

Project : Rose Farm House
Woodborough
Barn Conversion
Sheet Title : Location Plan

Scale : 1:1250 @ A4
Date : Feb 2026
Drawing : 2515/01_001

Rev :