




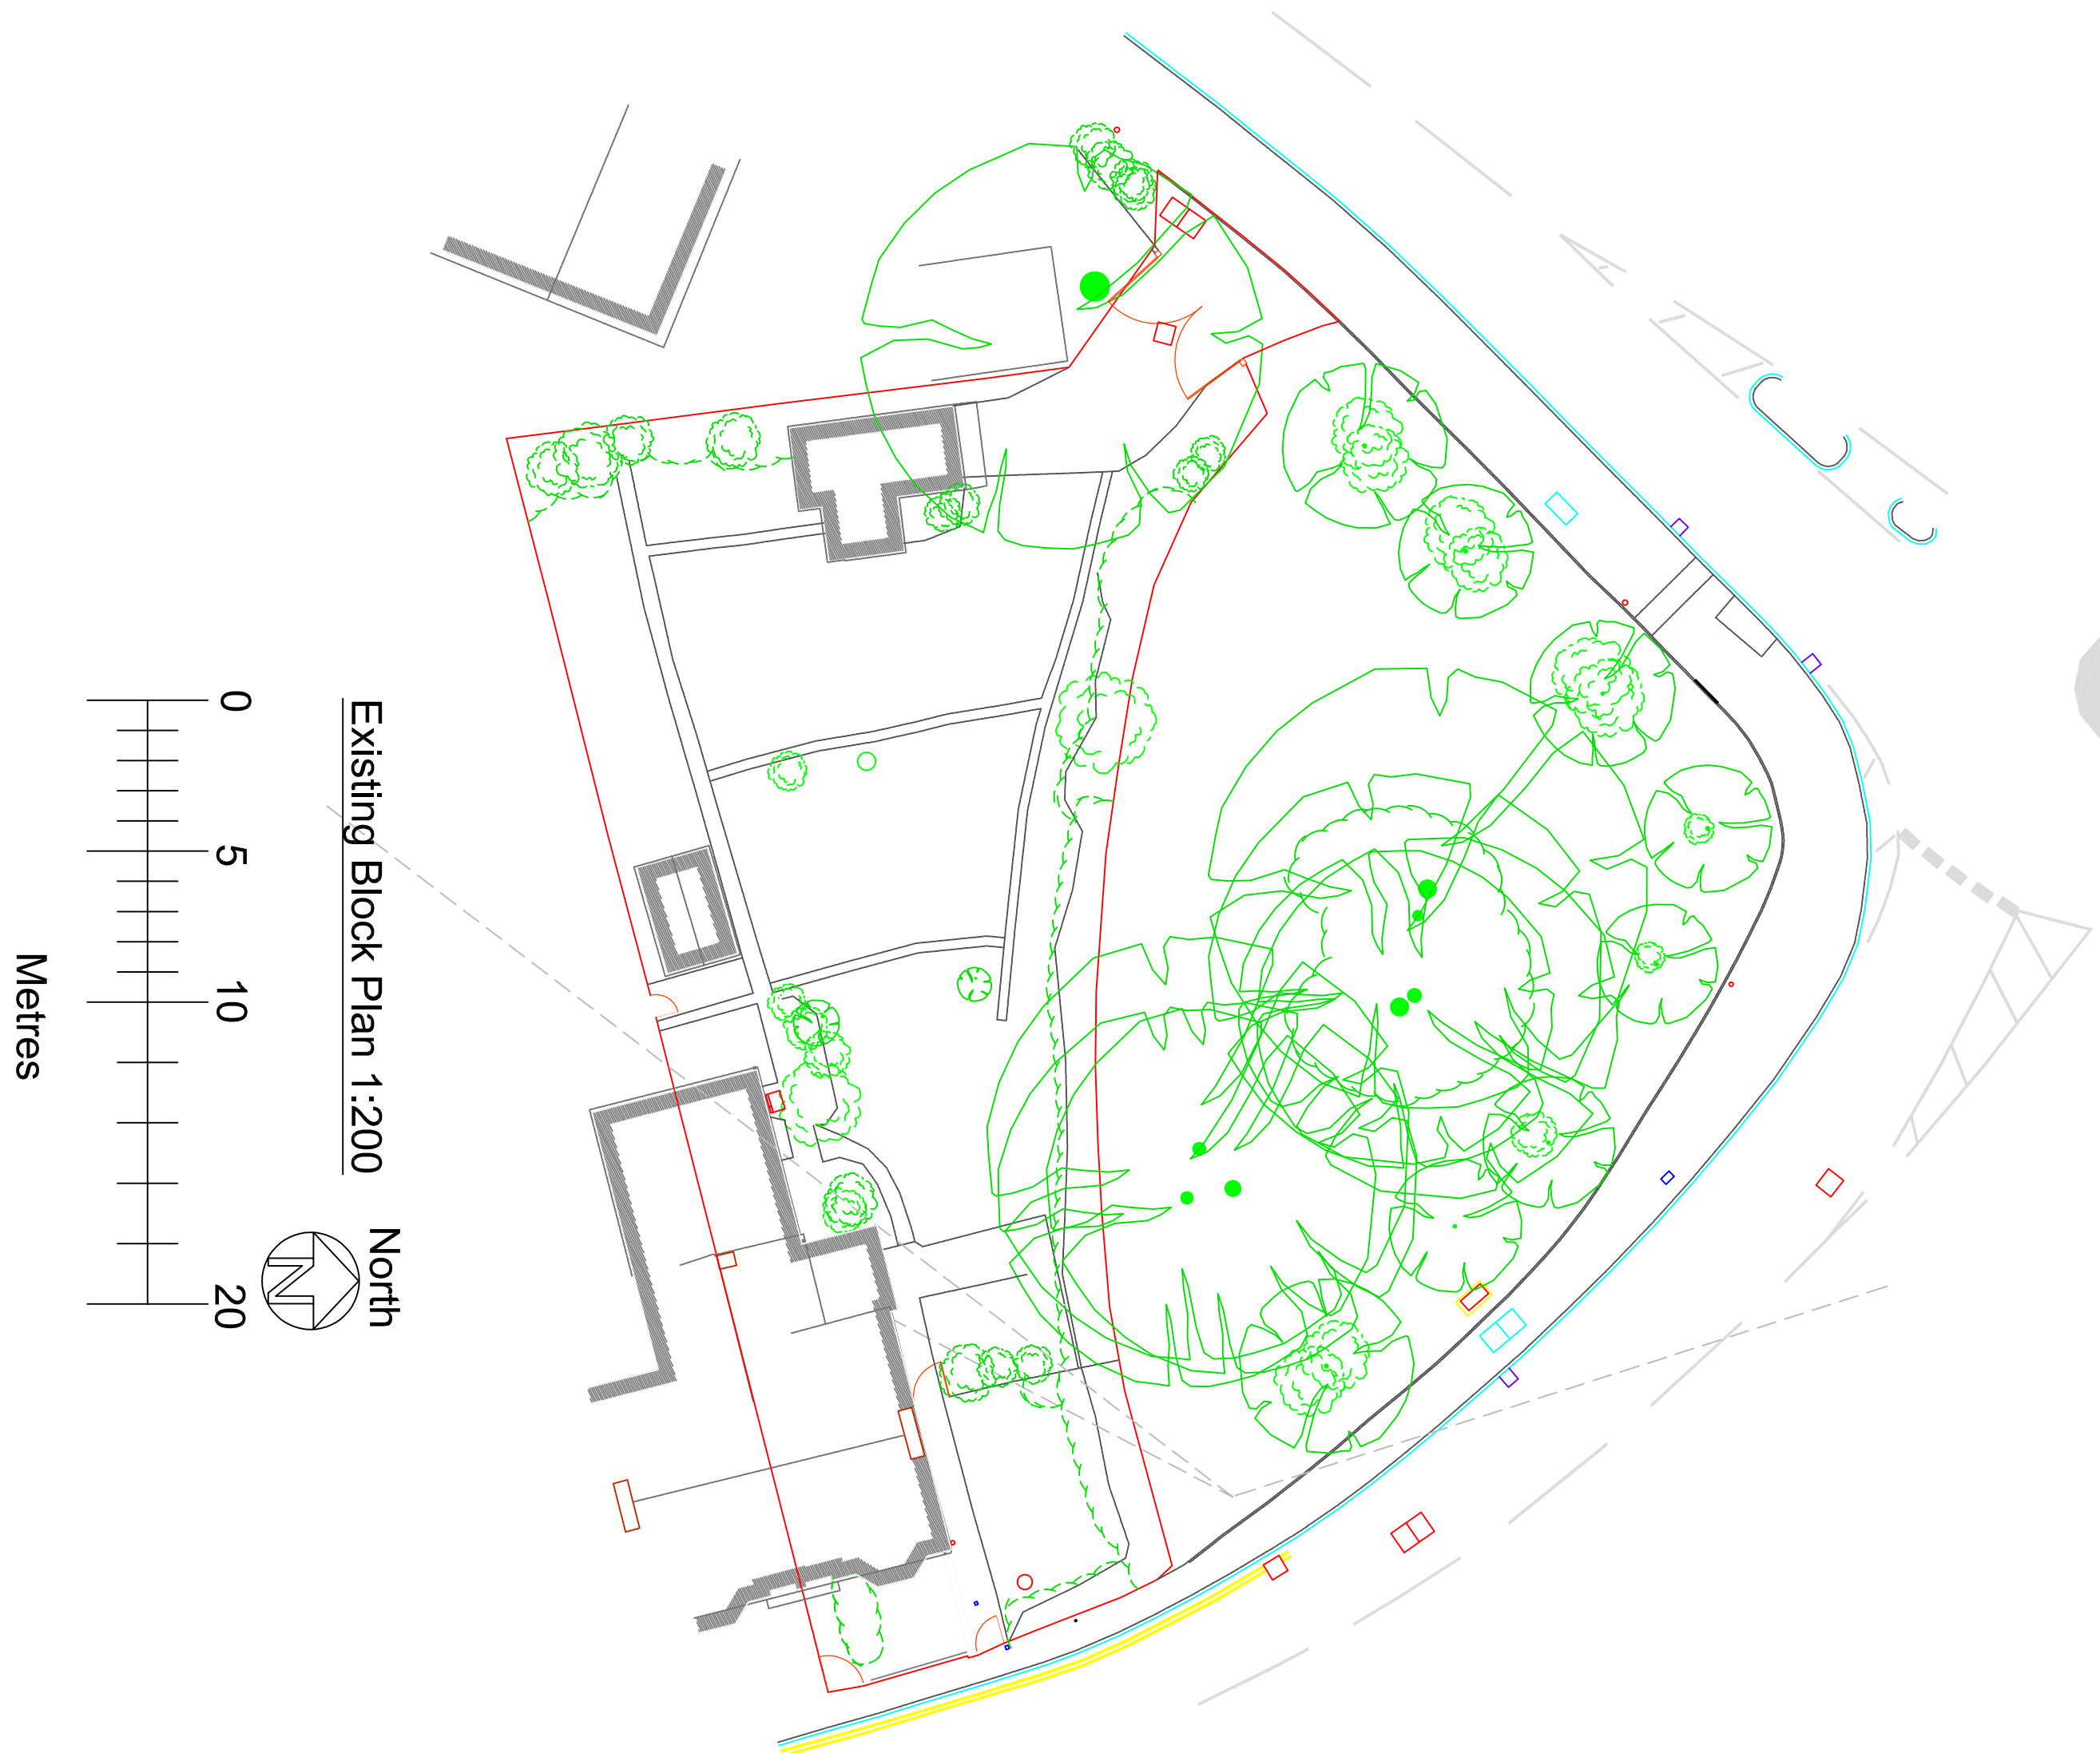


Existing Block Plan 1:200

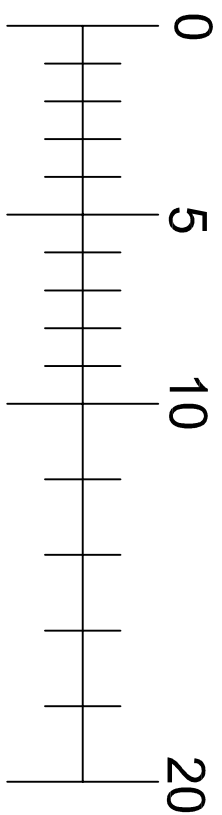


Metres

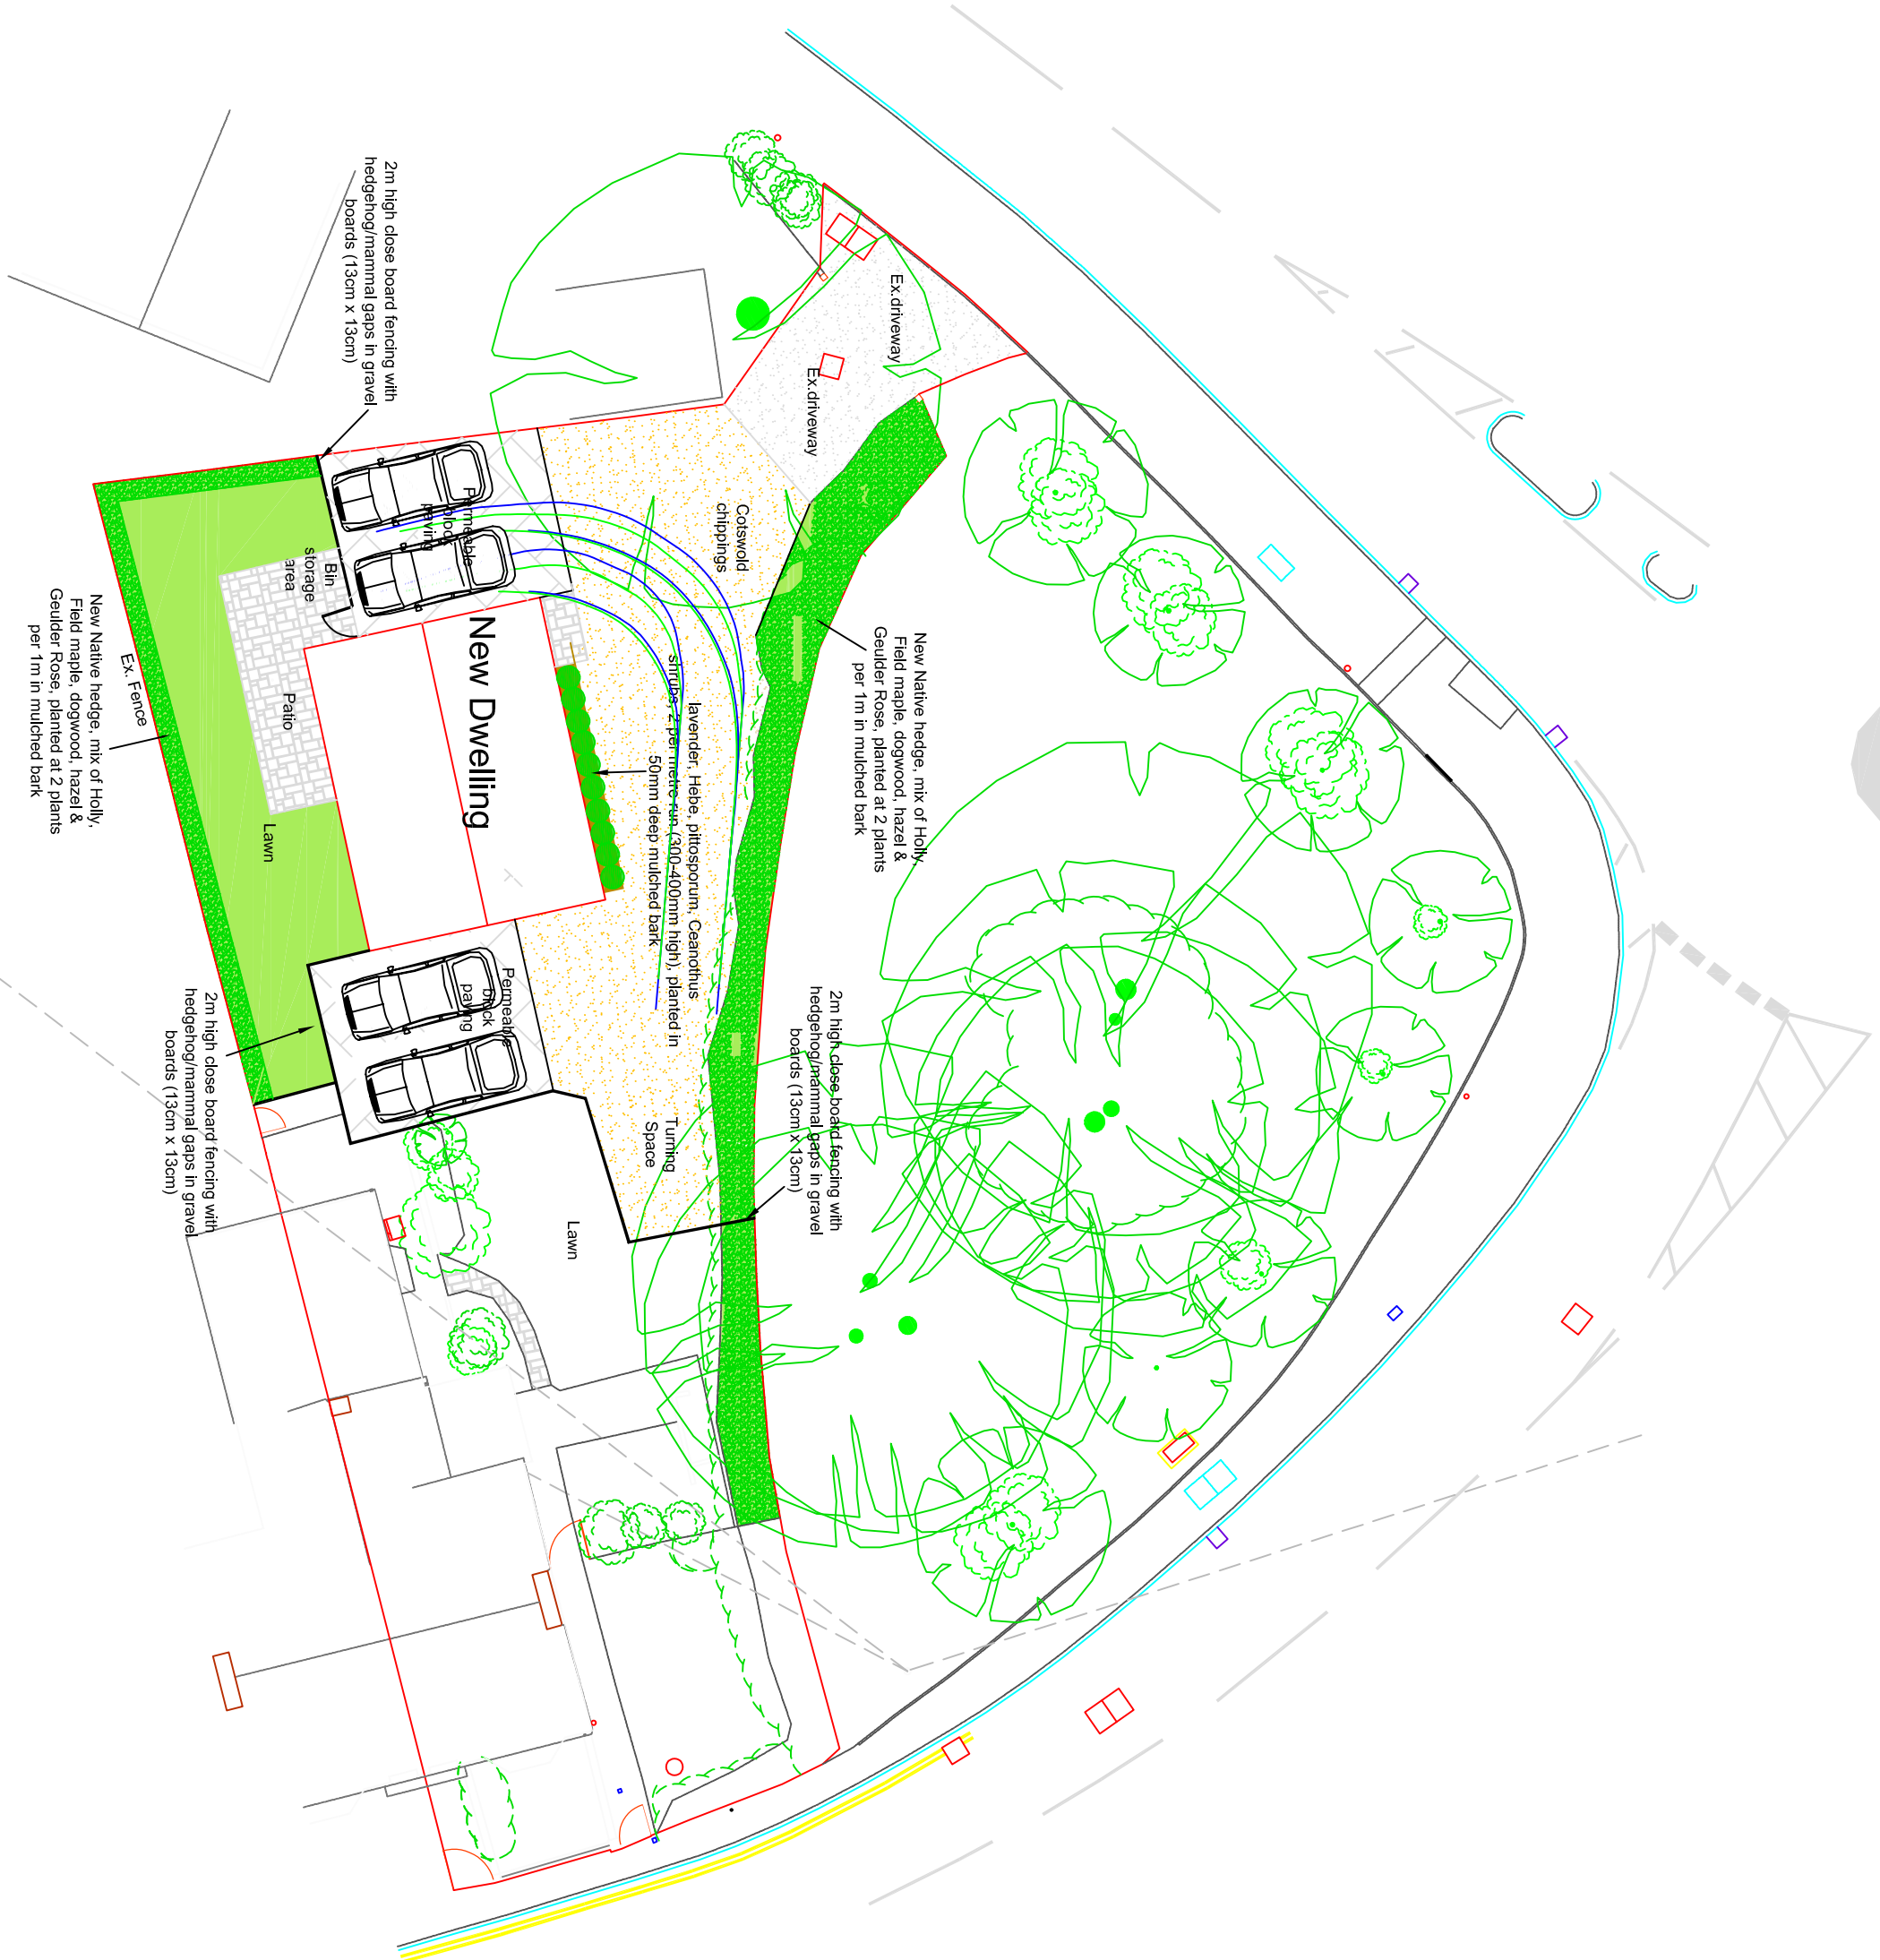


Proposed Block Plan 1:200

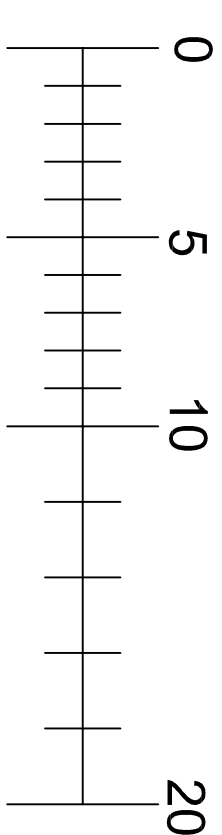

Metres

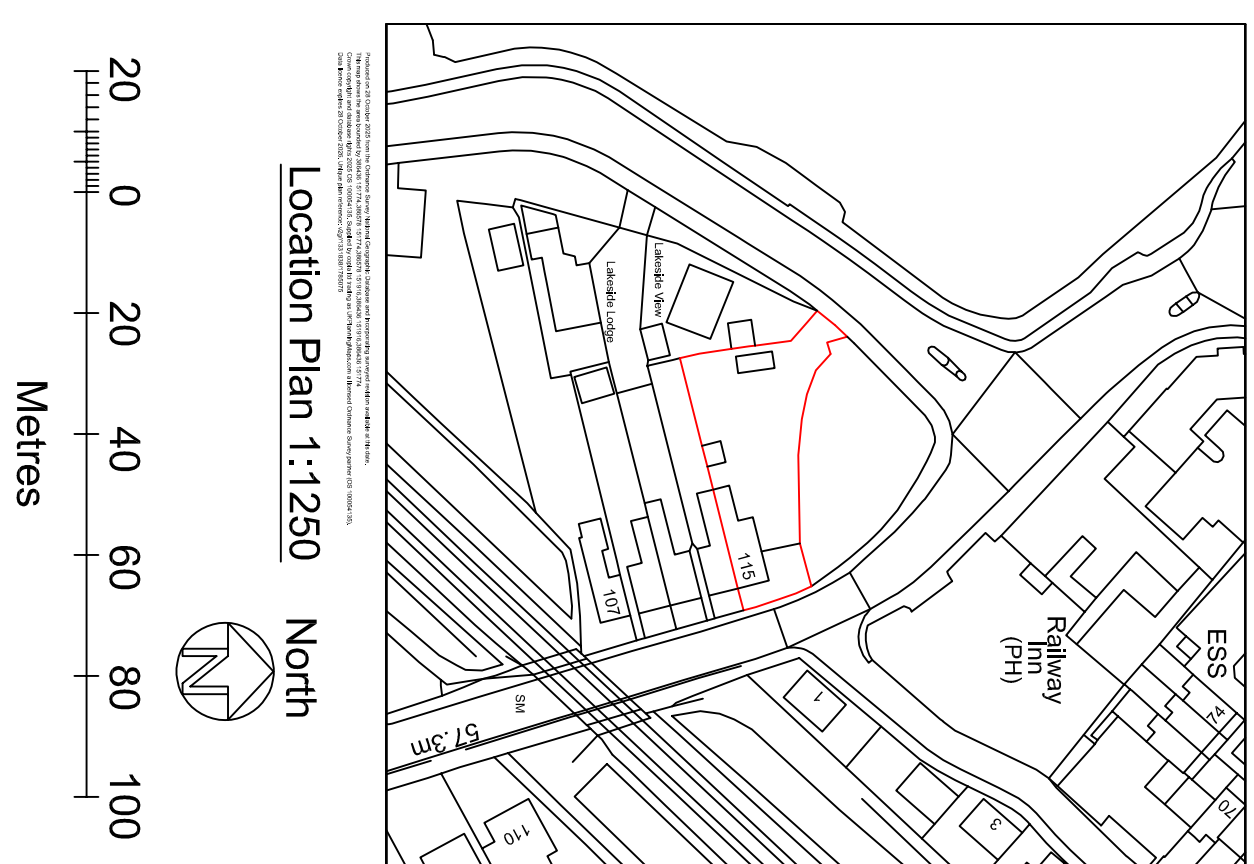

Location Plan 1:1250

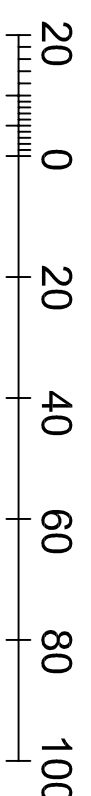

Metres

<u>Drawn by</u>	A Harlow & Son 01225 938329		
<u>Proposed New Dwelling for</u>	Mr R Abbott at 115 Station Road Westbury Wiltshire BA13 4HN		
<u>Scale</u>	1:200, 1:1250	A1 Paper size Drawing No AH2025/80 Sheet 1 of 2	
<u>Date</u>	24th Feb 2026		