




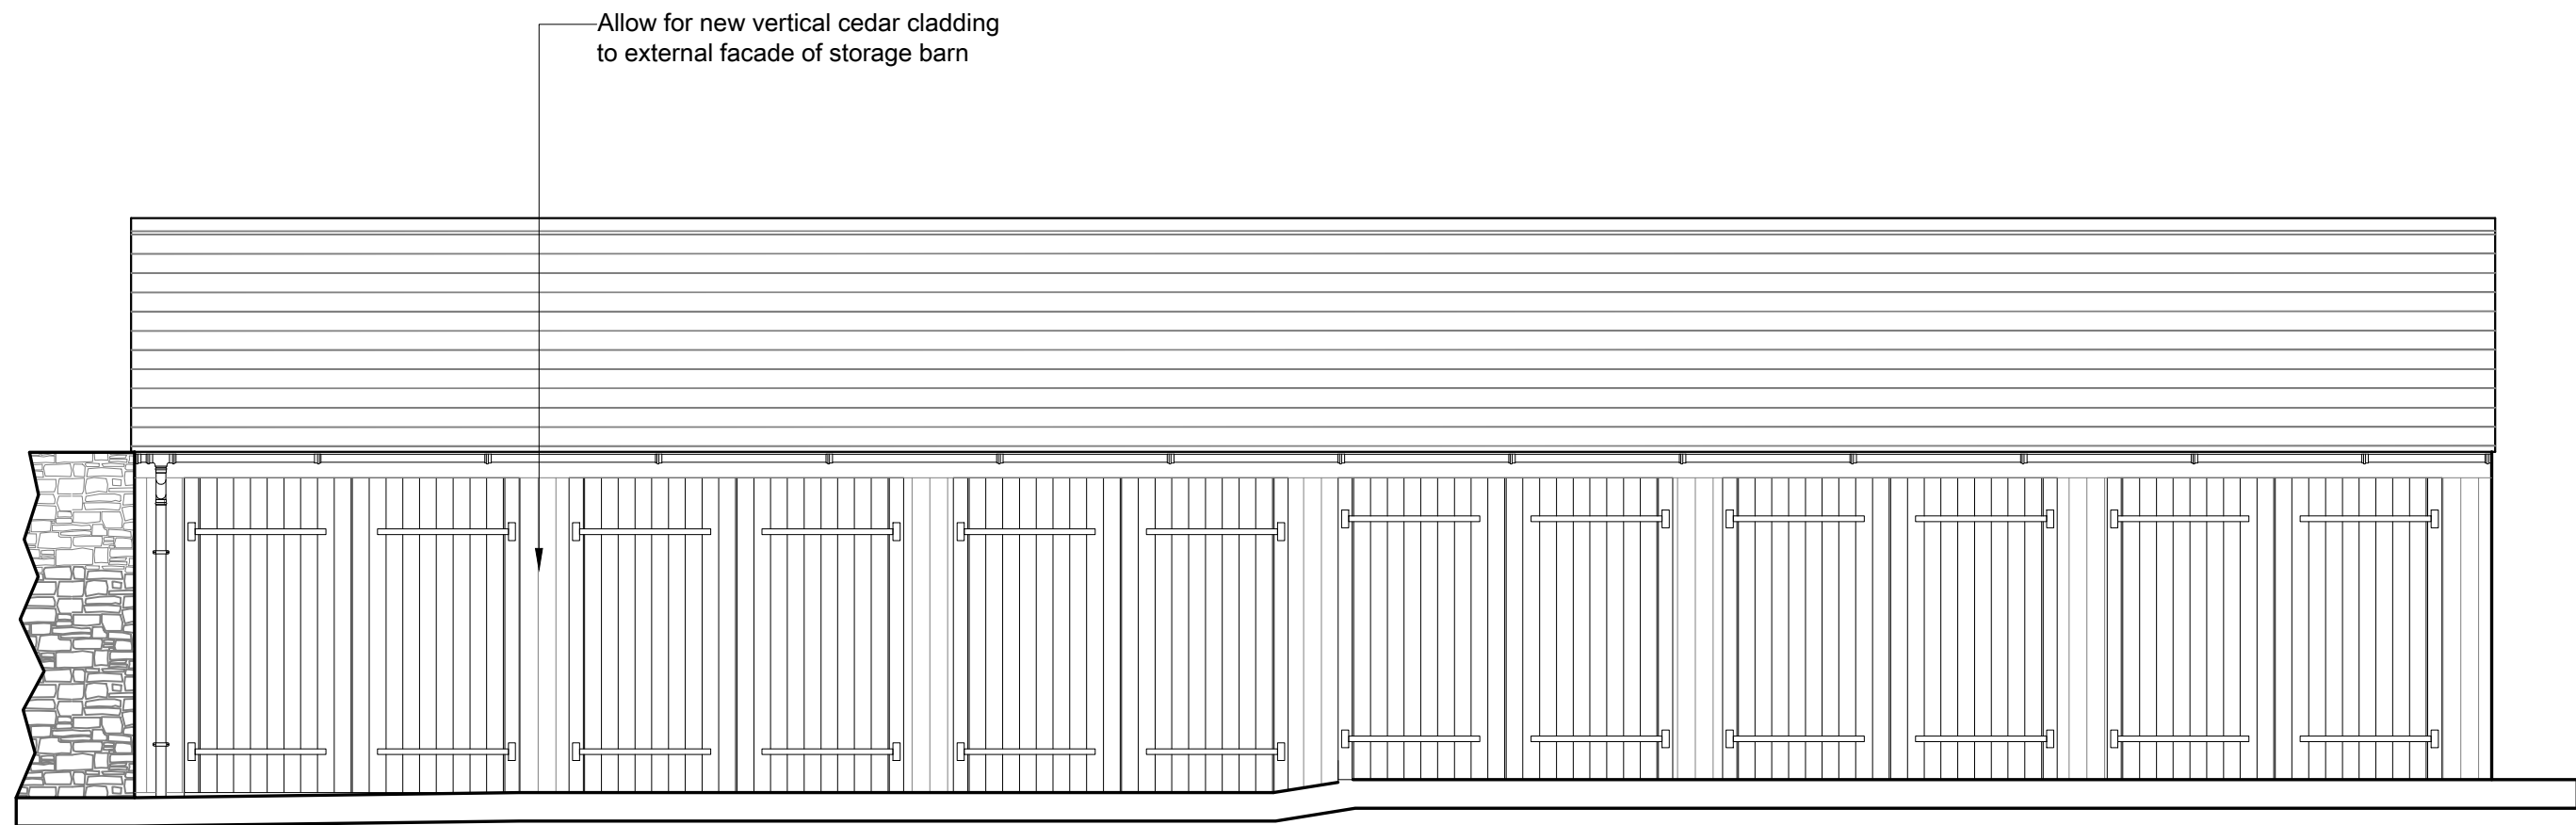


Proposed Elevation E
Scale 1:50

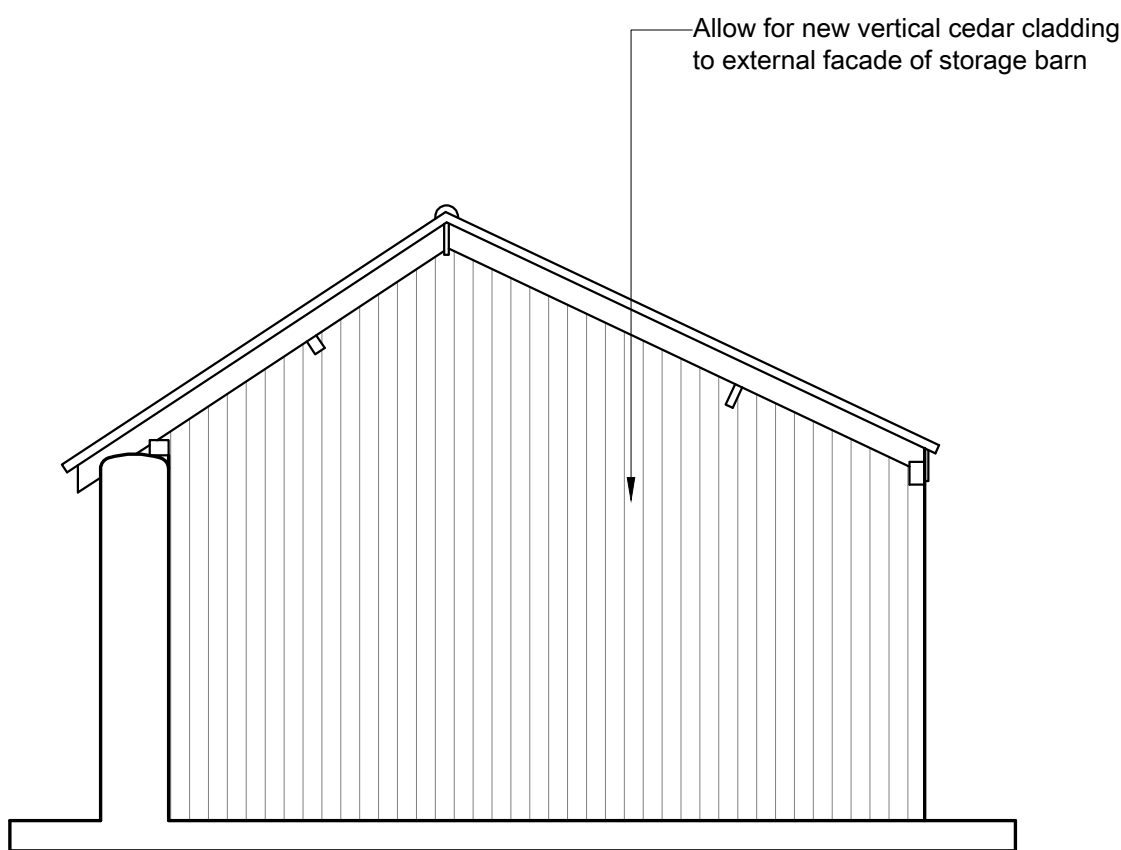


Proposed Elevation F
Scale 1:50

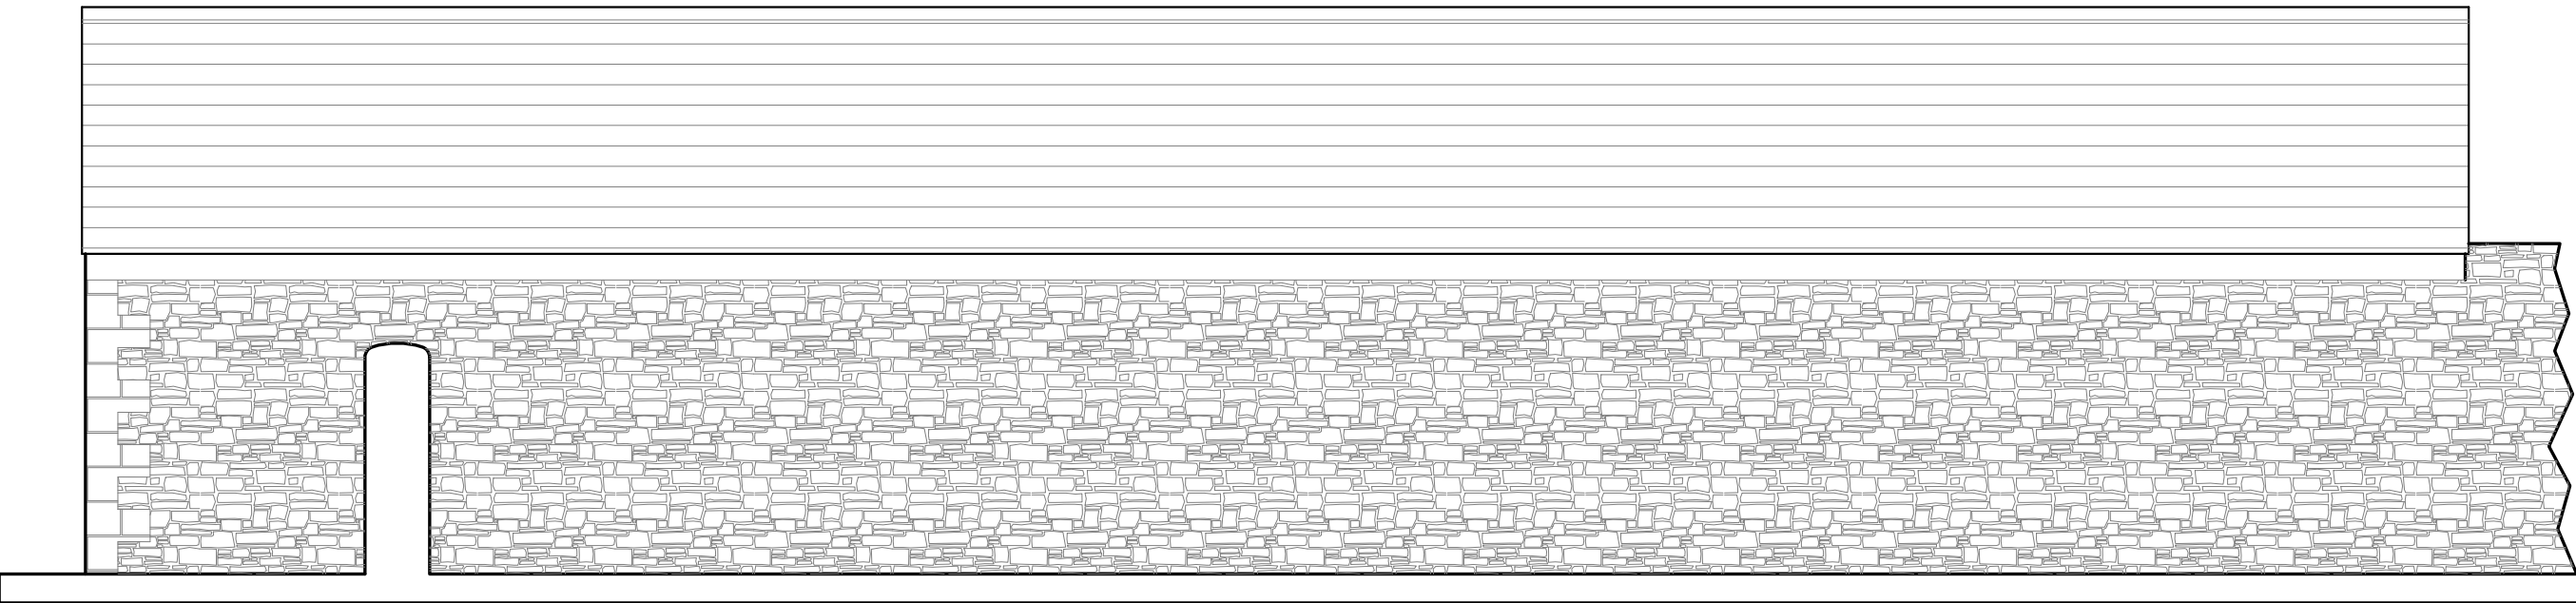

Proposed Elevation G
Scale 1:50

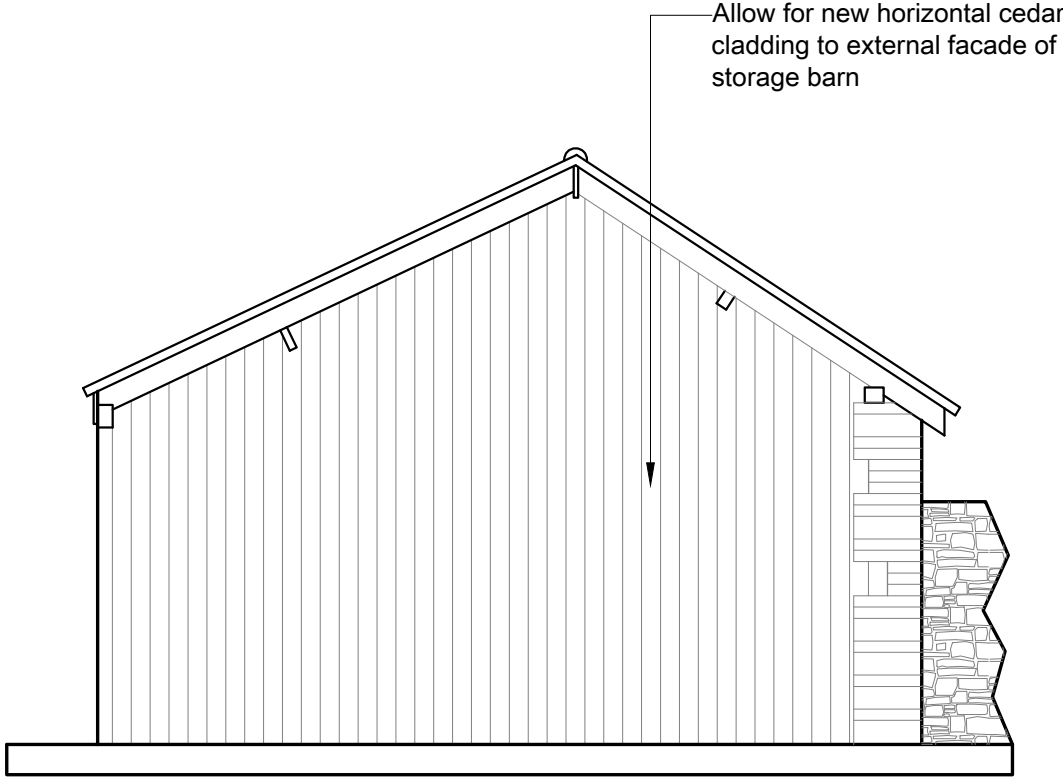

Proposed Elevation H
Scale 1:50

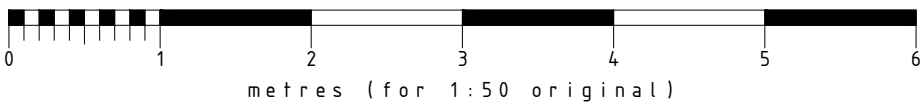

This drawing, design & all information contained herein remains the sole copyright of CONCORDE BGW & reproduction in any form is strictly forbidden unless permission is obtained in writing.

- NOTES:
- All dimensions must be checked on site. The contractor must verify all site dimensions, drawings, details & specifications. Any discrepancies must be reported to CONCORDE BGW prior to any commencement of work.
 - Figured dimensions to take preference over those scaled.
 - All specified items are to be installed in accordance with the manufacturers recommendations & instructions.

© Copyright

DISCLAIMER

A full and accurate measured survey has not been undertaken by Concorde BGW at this site. This drawing has been produced from information provided by others. Any dimensions indicated are for information only and must be checked on site prior to the commencement of any works

Rev: Date: Init: Note: © Copyright

Stage: **PLANNING**

Client: **BUTCOMBE BREWING CO.**

Project address: **METHUEN ARMS
2 HIGH STREET
CORSHAM
SN13 0HB**

Title: **PROPOSED ELEVATIONS -
GARAGE**

Scale: **1:50** Dwg size: **A1**

Drawn by: **JL** Date: **FEB '26**

Drawing no: **5104-200-05** Rev:

**CONCORDE
BGW GROUP**

London TOS Albert House 256-260 Old Street Shoreditch, London EC1V 9DD	Doncaster Palmer Street Hyde Park Doncaster DN4 5DD	Nottingham Unit 3, The Glade Business Centre Forum Road Nottingham NG5 9RW
---	--	--

01302 361 024

concordebgw.com