




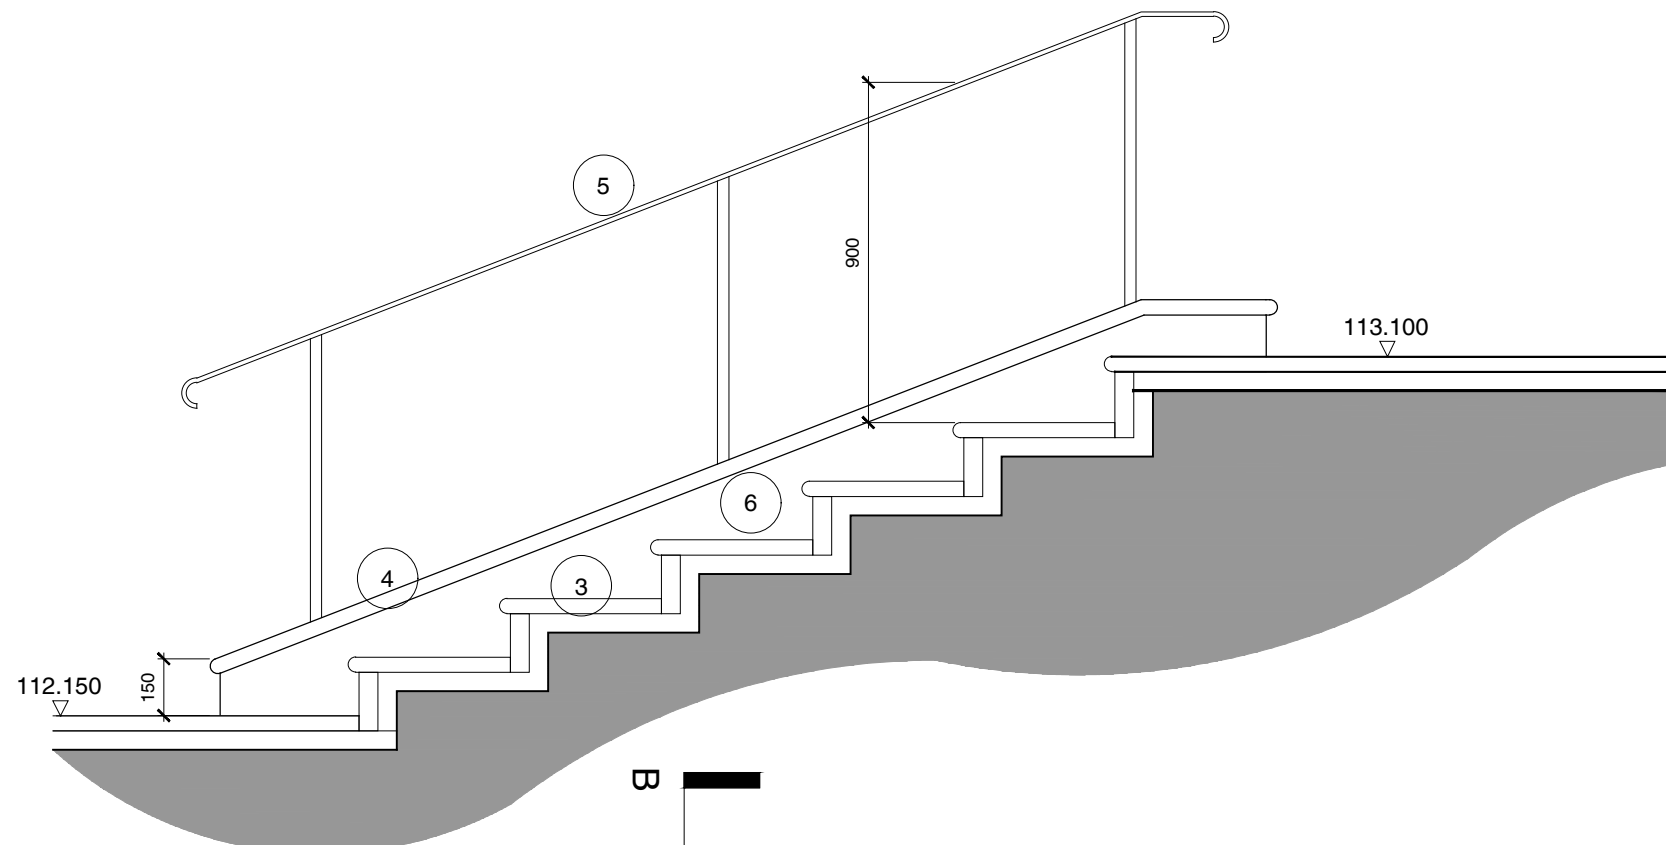

Stair section A-A - as proposed

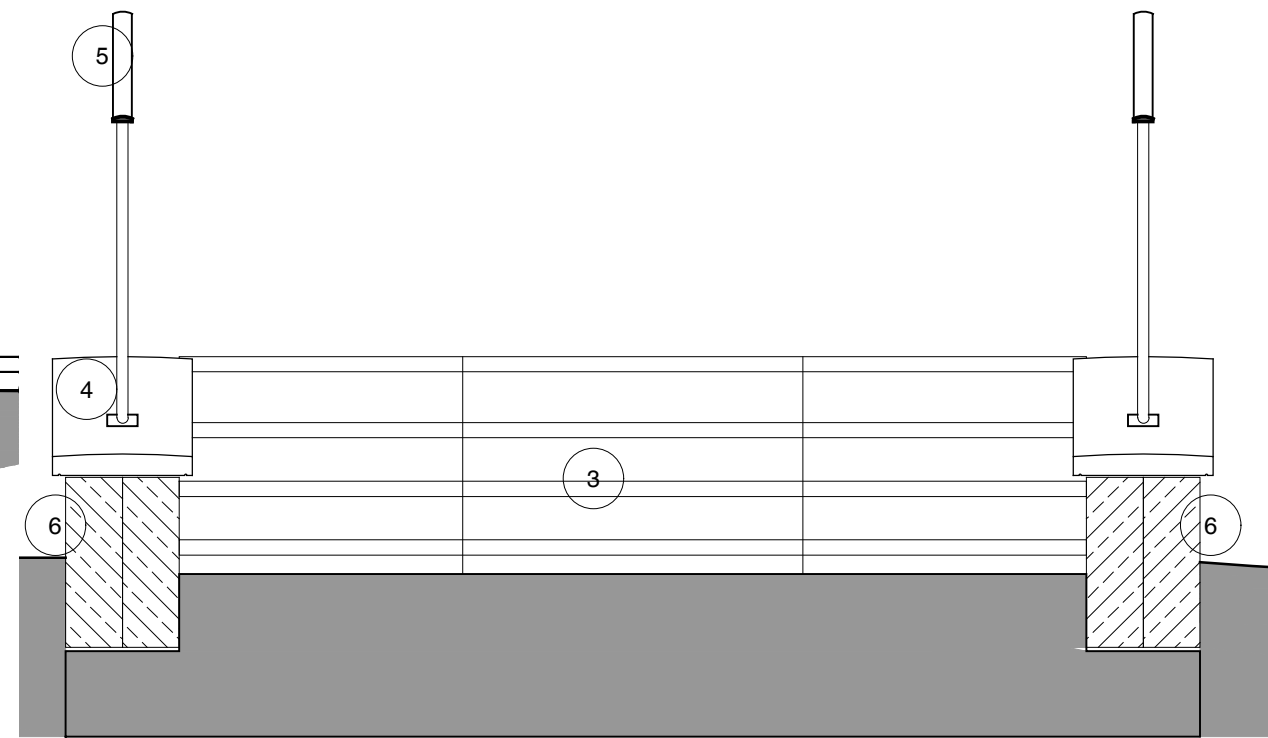

Stair section B-B - as proposed

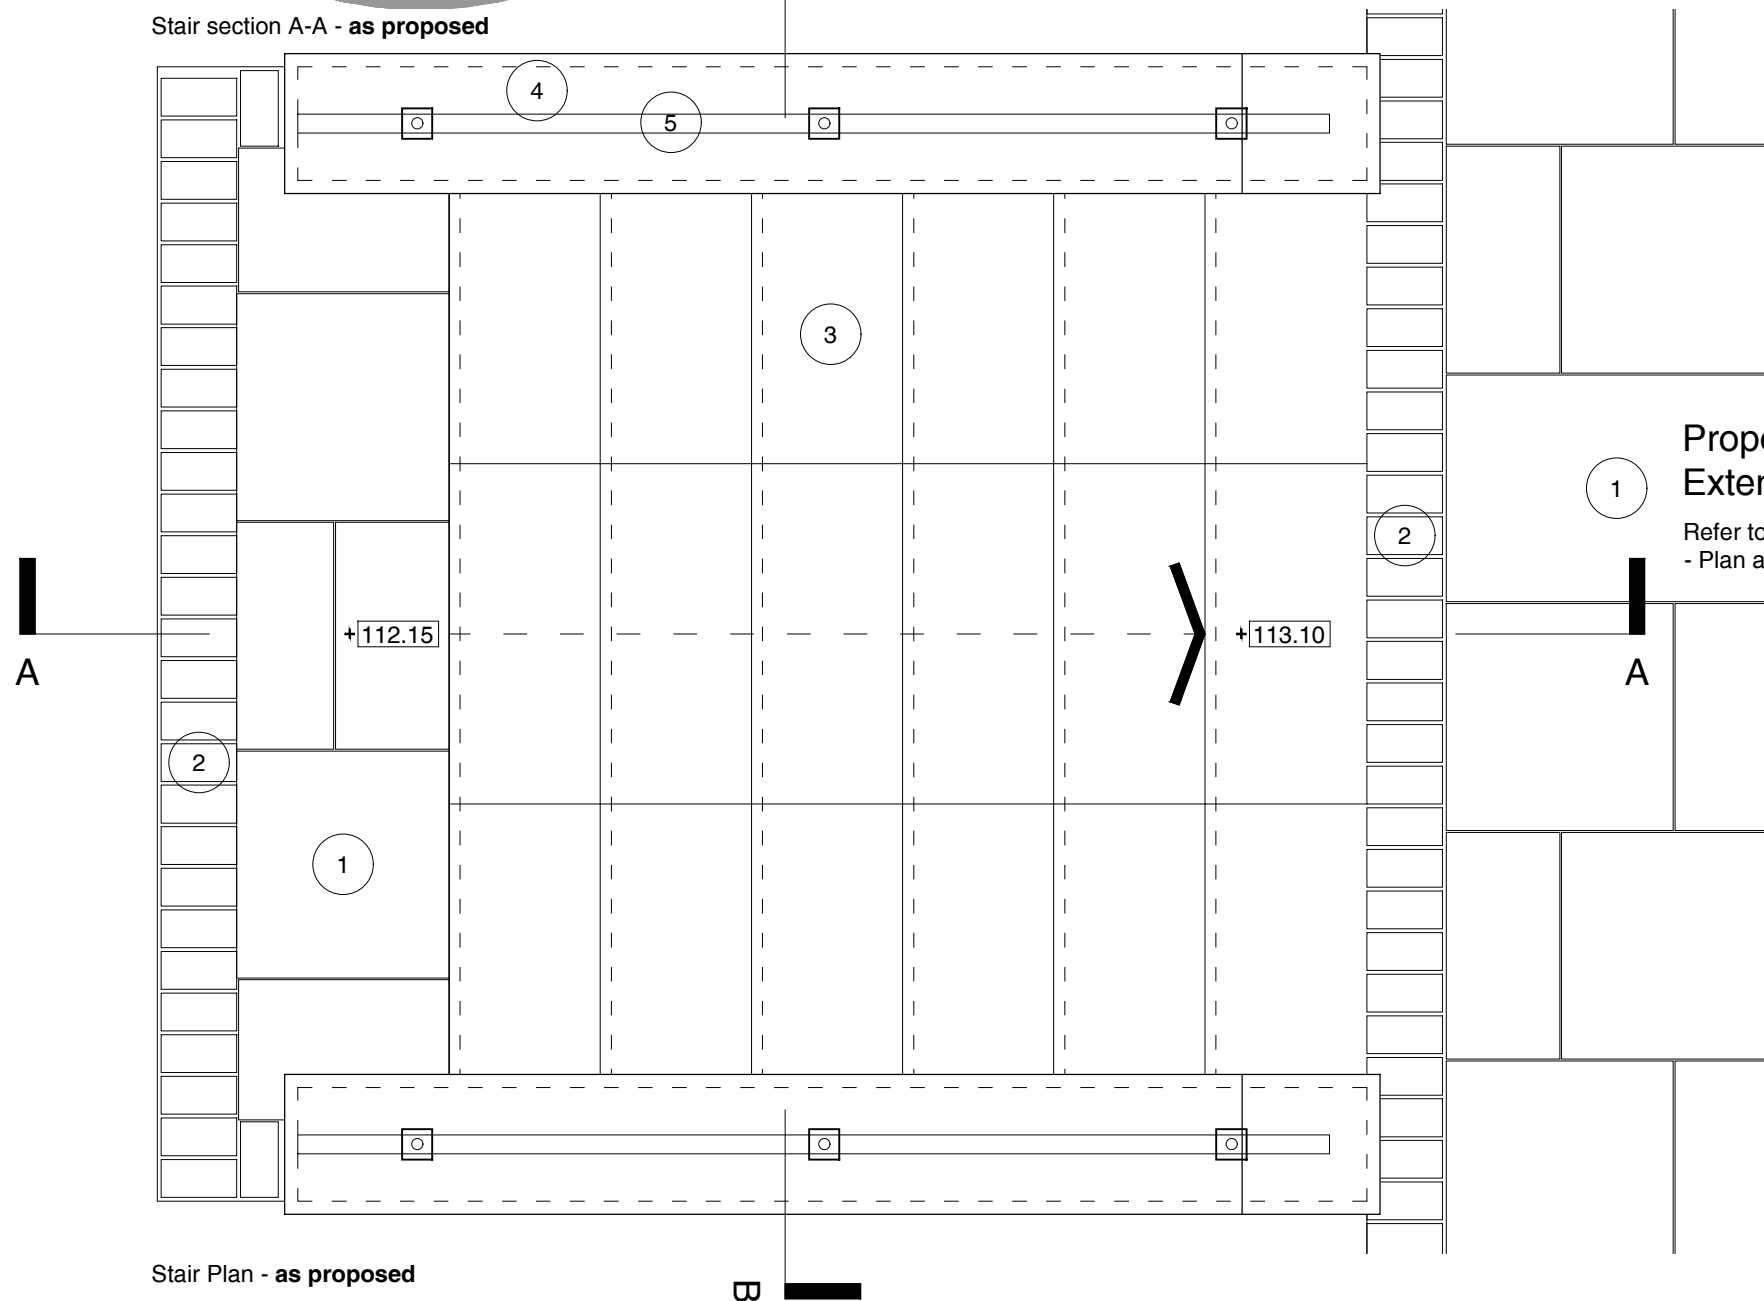

Stair Plan - as proposed

Proposed Terrace Extension

Refer to drawing 428 - Terrace Extension
- Plan and Elevation as proposed.

MATERIALS KEY

- 1 Natural limestone flag paving fully bedded and pointed (3 formats cut to suit). Refer to drawing SK-322
- 2 Natural limestone edge course fully bedded and pointed (100 x 200mm)
- 3 Natural limestone slabs fully bedded and pointed
- 4 Natural limestone coping fully bedded 380mm
- 5 Handrail 12 x 50mm mild steel convex handrail (and 30 x 50mm square section mild steel posts - black paint finish)
- 6 Natural stone retaining wall

Drawings to be read in conjunction with:

- NPA Hard and Soft Landscape General Arrangement Plan reference: **NPA-11235-XX-ZZ-L-DR-3050**
- 1501-SK_322 -Hard Landscape Samples - 2



P1 2026.02.26 GM Issued to discharge planning condition 3.

Client Bishopstrow House Ltd

Drwg No. 1501 430 P1

Project Bishopstrow House

Scale 1:20 @ A3

Title Terrace Extension - Typical Stair
Section as proposed

Date Feb.26

Drawn GM Checked KLM

**AARON
EVANS**
ARCHITECTS

RIBA
Chartered Practice

Aaron Evans Architects Ltd 3 Gay Street, Bath, BA1 2PH
www.aaronevans.com e: office@aaronevans.com

01225 466234

This drawing is copyright. Only figured dimensions to be used. Contractors not to scale from this drawing and must check all dimensions before proceeding.