

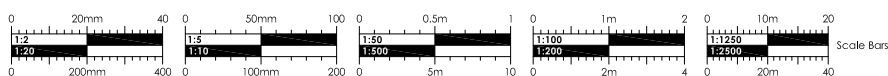


REV	DETAIL OF REVISION	BY	DATE
-----	--------------------	----	------

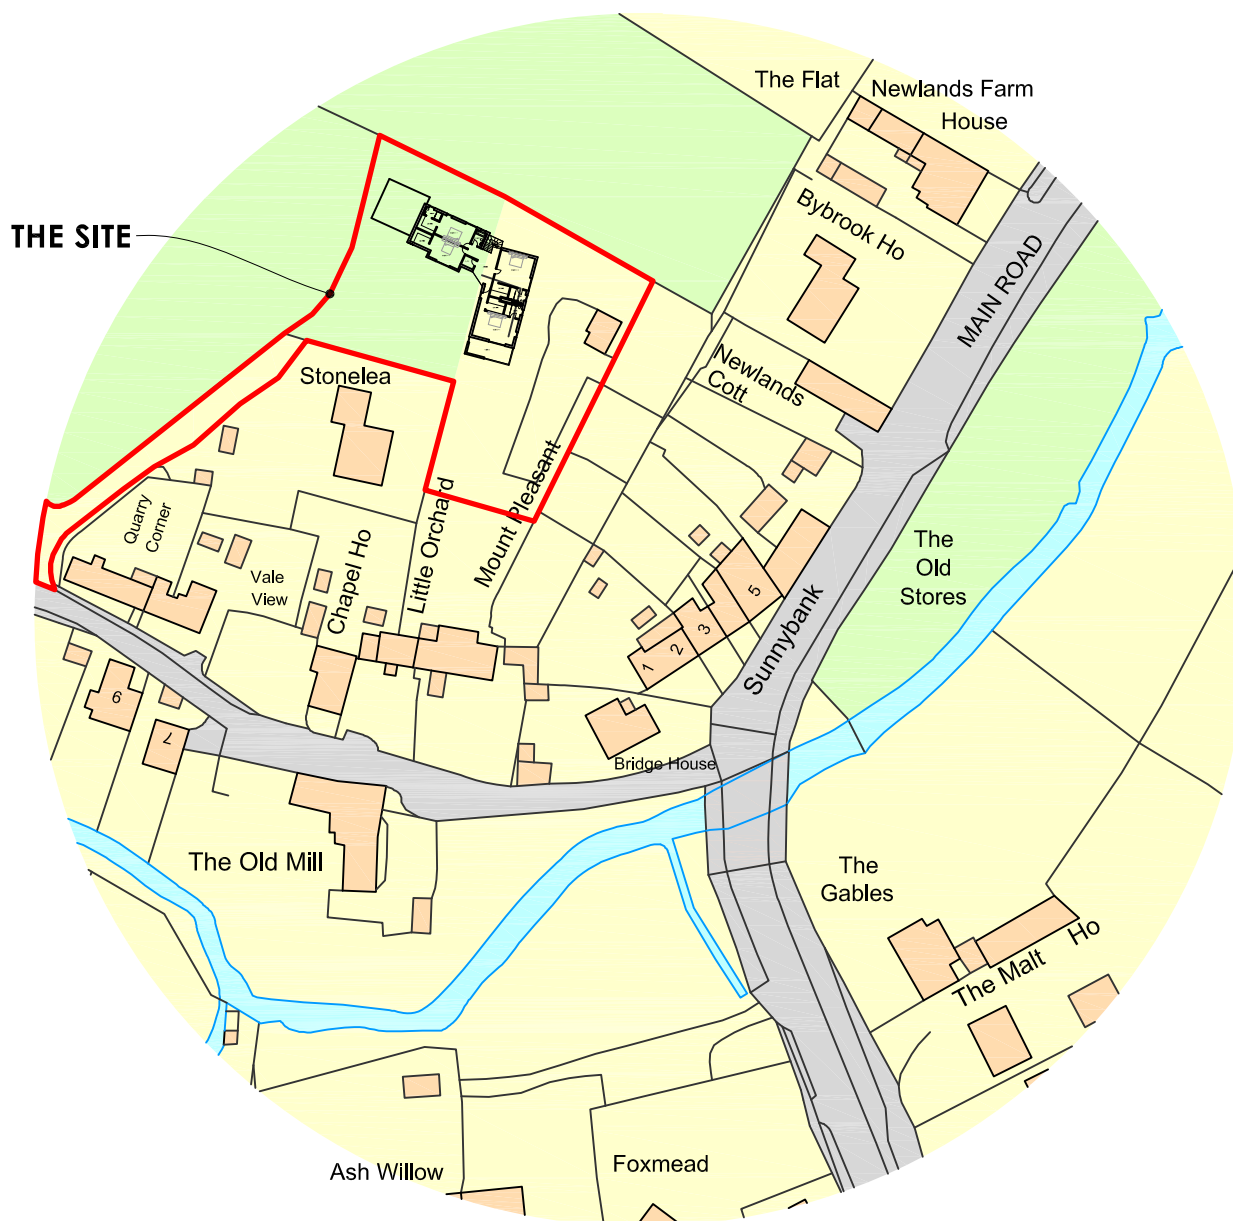

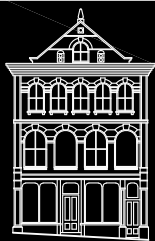

CLARK & MASLIN
The Old Library, 44 High Street,
Malmesbury, Wiltshire, SN16 9AT
Telephone: (01666) 822911 / 829111
Facsimile: (01666) 825139
www.clarkandmaslin.co.uk
Planning Architecture Conservation

Client MR & MRS A RADWELL		Document Type -	
Project PROPOSED RESIDENTIAL DEVELOPMENT		Scale 1:1250	PG Size A4
		Date FEB '25	Drawn -
Description SITE LOCATION PLAN		Drawing No 5465/02	
		Revision -	