


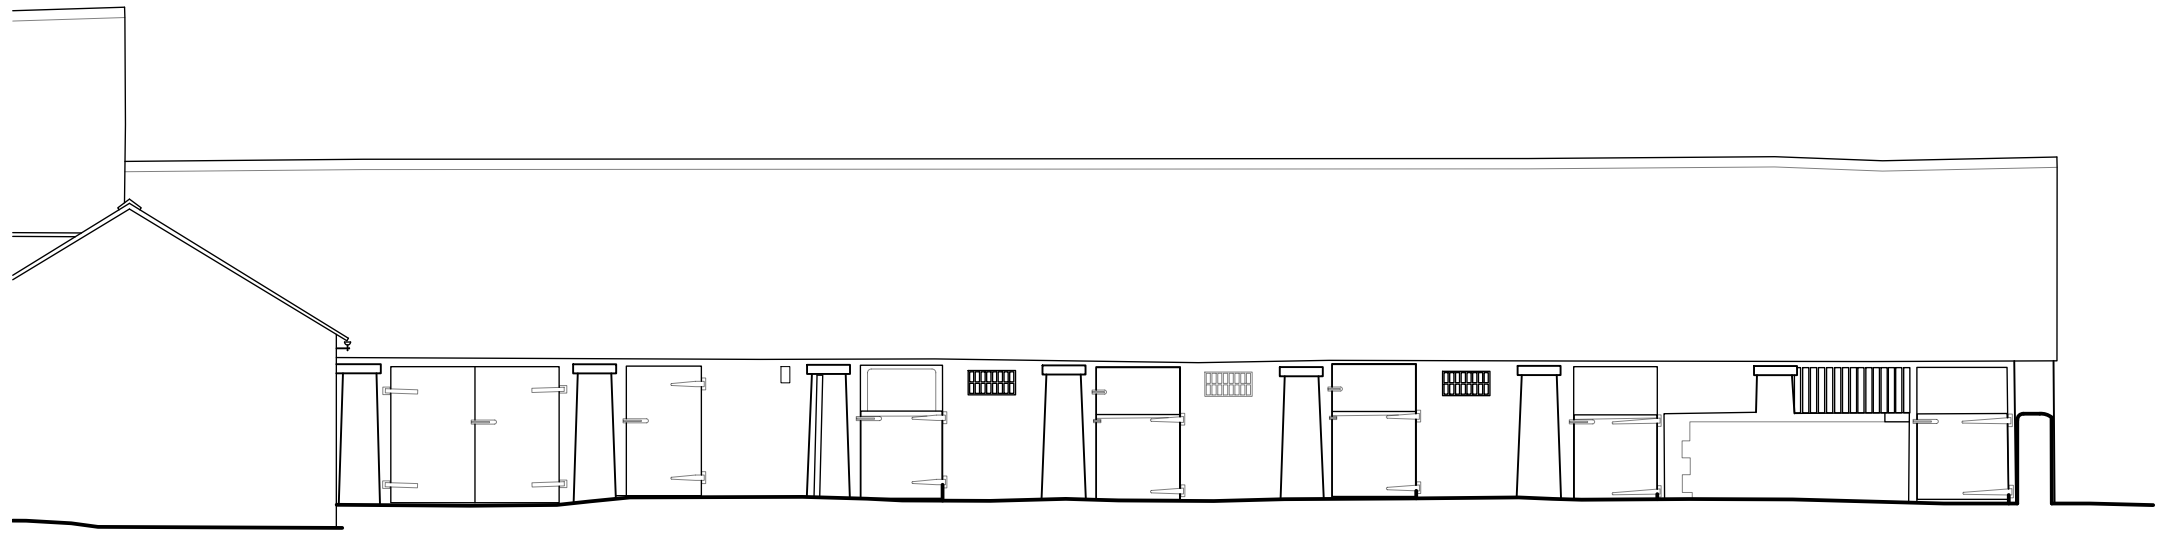

Elevation 1





Datum 29.000m

Elevation 5



Elevation 3

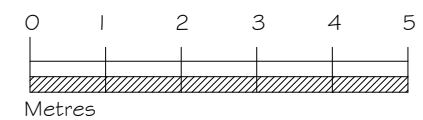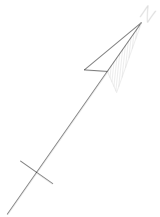

Rev	Date	Notes



**TOWN AND
COUNTRY
PLANNING
DEVELOPMENT
CONSULTANTS**

LPC (TRULL) LTD.,
TRULL, TETBURY, GLOUCESTERSHIRE GL8 8SQ
Tel: 01285 841433 email: admin@lpctrull.com

Client:
Mr & Mrs Bliss
Project:
**Down Farm,
Kington St Michael
SN14 6LP**

Drawing:
EXISTING ELEVATIONS

Date: January 2026 Scale: 1:100 @ A2
Drawing Number:
LPC 5618 EX 204