





Elevation 1

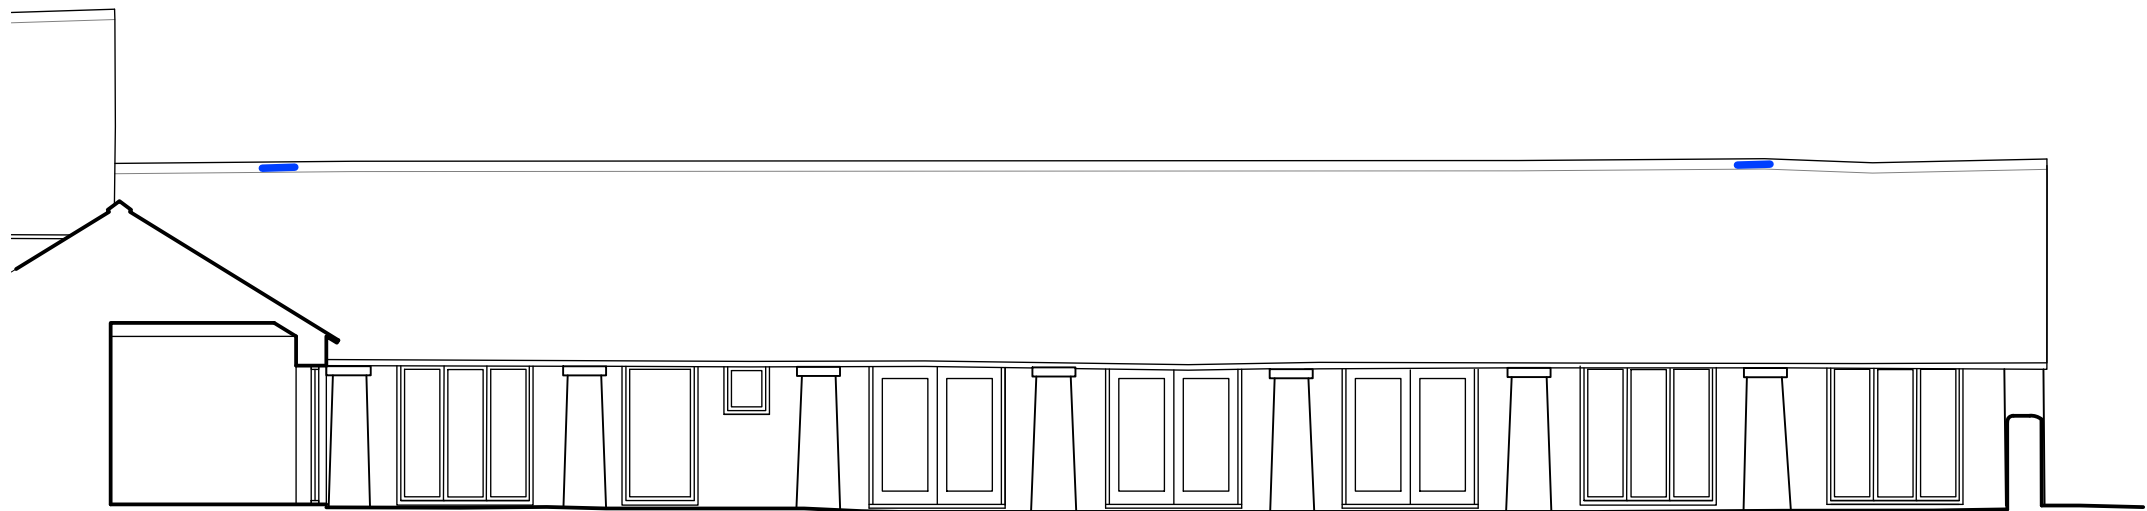


Datum 29.000m

Elevation 5

-  Bat boxes (x1)
-  Ridge tile access (x2)
Detail 4A
-  Swift nest boxes (x1)

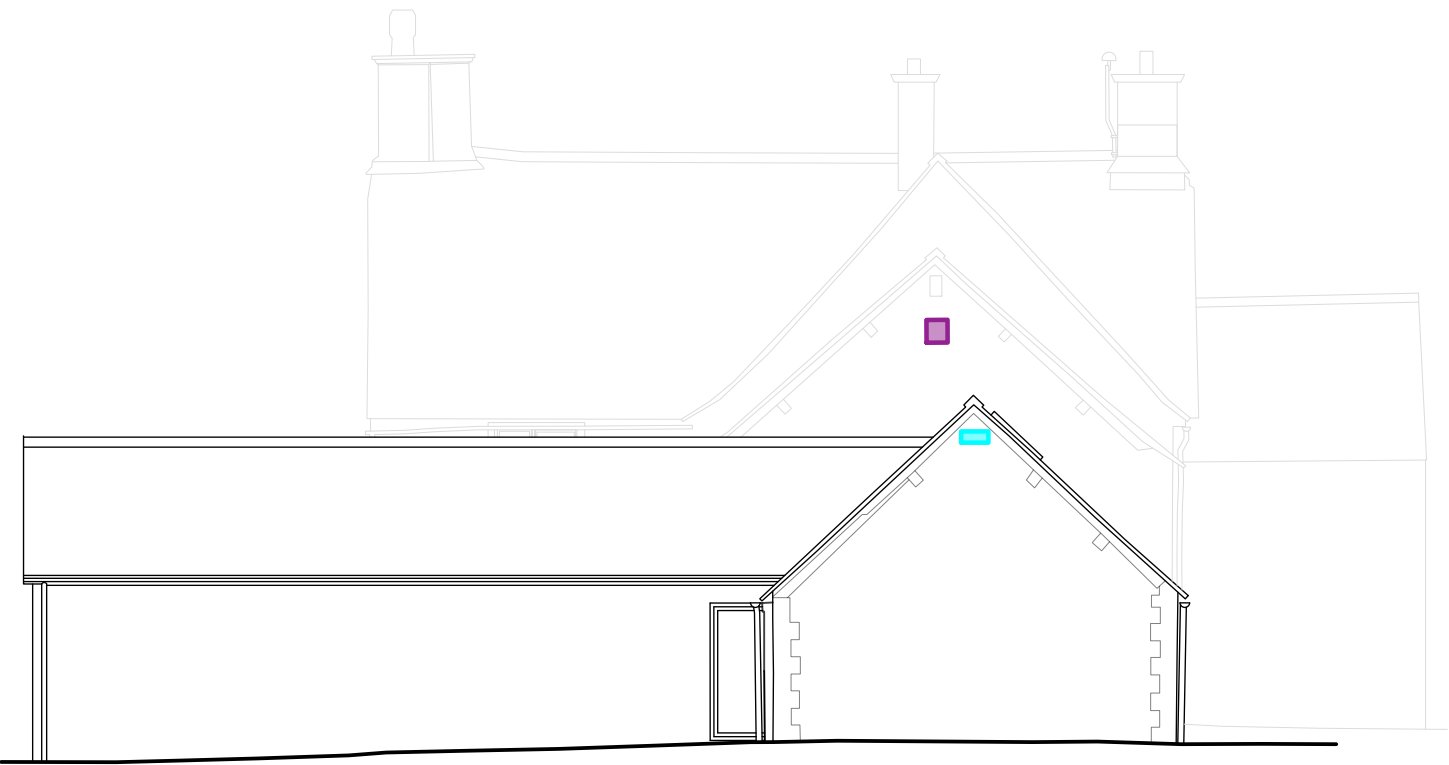

Elevation 3

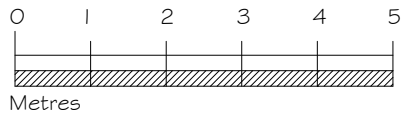

A	19.2.26	Wildlife mitigation
Rev	Date	Notes



TOWN AND
COUNTRY
PLANNING
DEVELOPMENT
CONSULTANTS

LPC (TRULL) LTD.,
TRULL, TETBURY, GLOUCESTERSHIRE GL8 8SQ
Tel: 01285 841433 email: admin@lpctrull.com

Client:
Mr & Mrs Bliss
Project:
Down Farm,
Kington St Michael
SN14 6LP

Drawing:
PROPOSED ELEVATIONS

Date: January 2026
Drawing Number:
LPC 5618 PR 203 A

Scale: 1:100 @ A3