



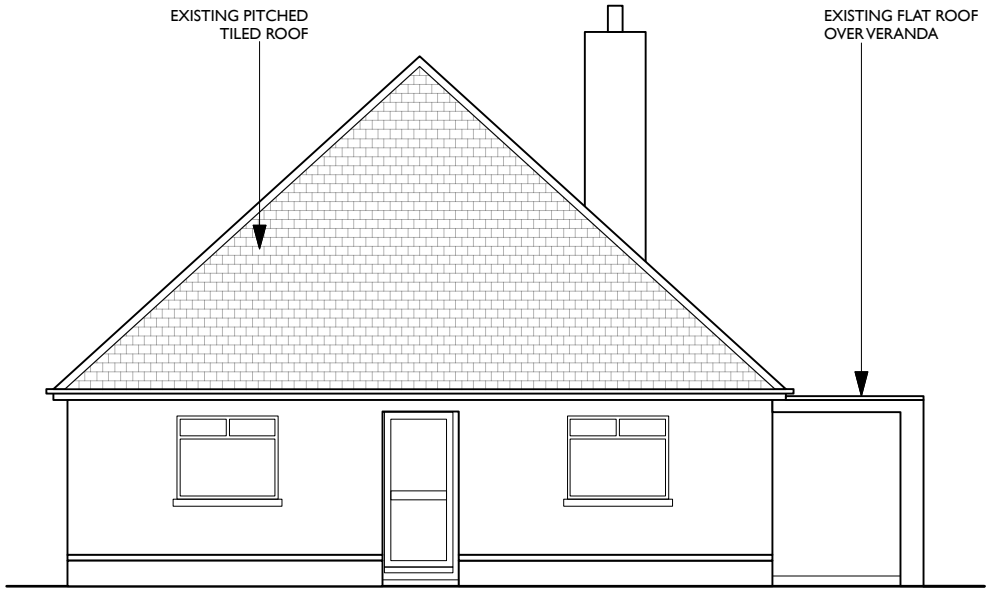


EXISTING SOUTH PLAN
SCALE 1:100@A3

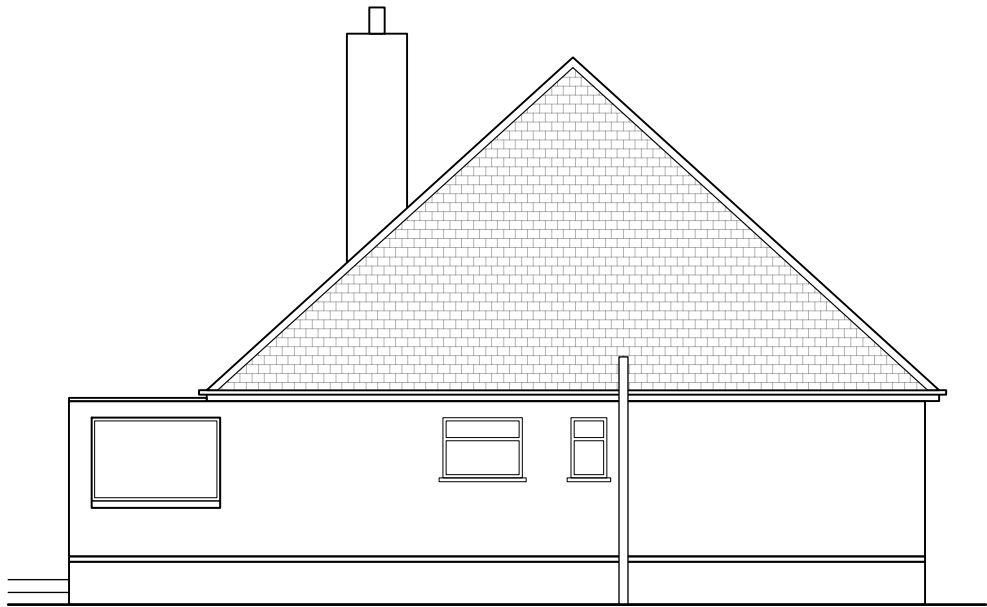


EXISTING EAST PLAN
SCALE 1:100@A3



EXISTING NORTH PLAN
SCALE 1:100@A3

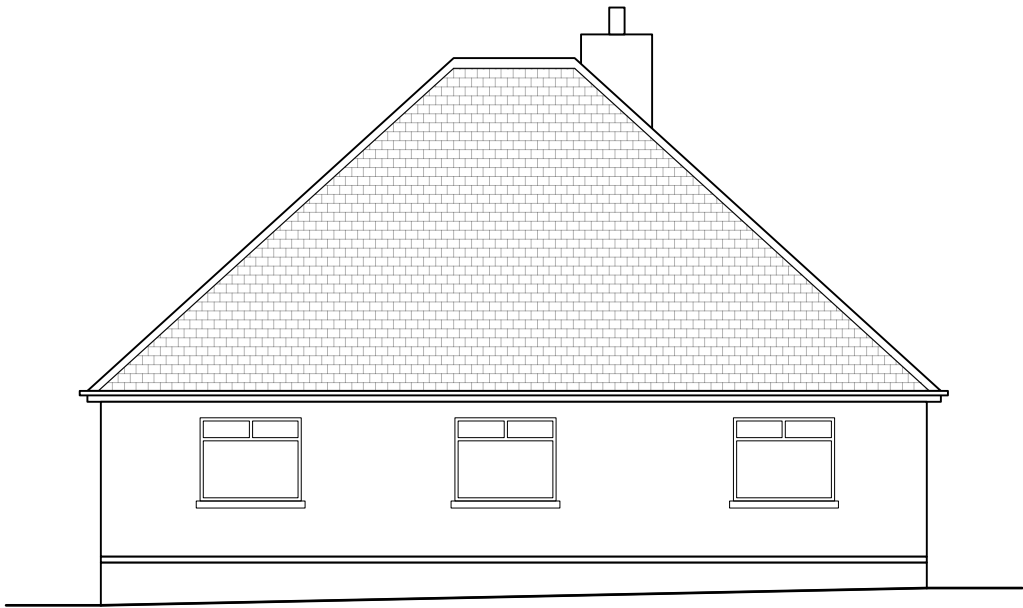

EXISTING WEST PLAN
SCALE 1:100@A3

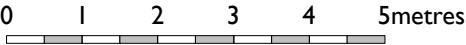

client: © PORTAL ARCHITECTURE LLP. DO NOT SCALE FROM THIS DRAWING. LEVELS & DIMENSIONS TO BE CHECKED ON SITE BEFORE WORK COMMENCES. NO MATERIALS OR WORKMANSHIP TO BE INFERIOR TO CURRENT BRITISH STANDARDS OR CODE OF PRACTICE.	project: CRAN-LEA, LONGSPLETT KINGSDOWN, CORSHAM, SN13 8DF drawing status: PLANNING	P O R T A L ARCHITECTURE London & Bath +44(0)20 7566 9600 www.portalarchitecture.co.uk This drawing is to be read in conjunction with project preliminaries & specification	drawing: EXISTING ELEVATIONS scale: 1:100 1:50 @ A3 @ A1 project no: LYC date created: SEPT 2025 drawing no.: 012 drawn by: MD issue:	P 126.2.26Loft extension omittedHA rev.datedescriptioninitials
--	---	---	--	--