



PROPOSED SOUTH PLAN
SCALE 1:100@A3

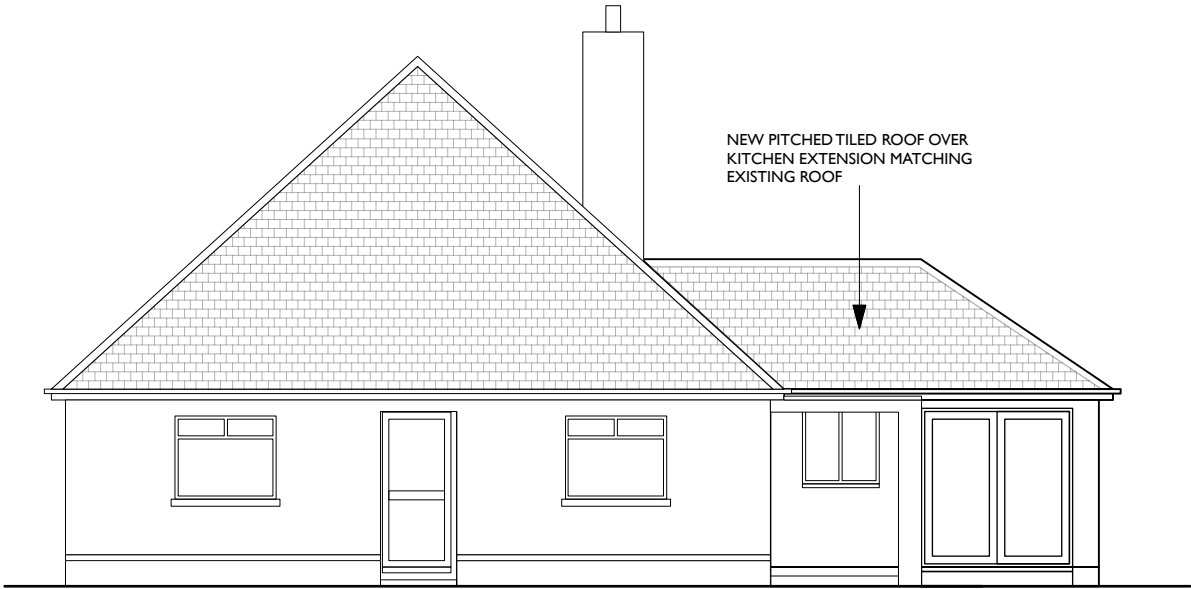


PROPOSED EAST PLAN
SCALE 1:100@A3



PROPOSED NORTH PLAN
SCALE 1:100@A3

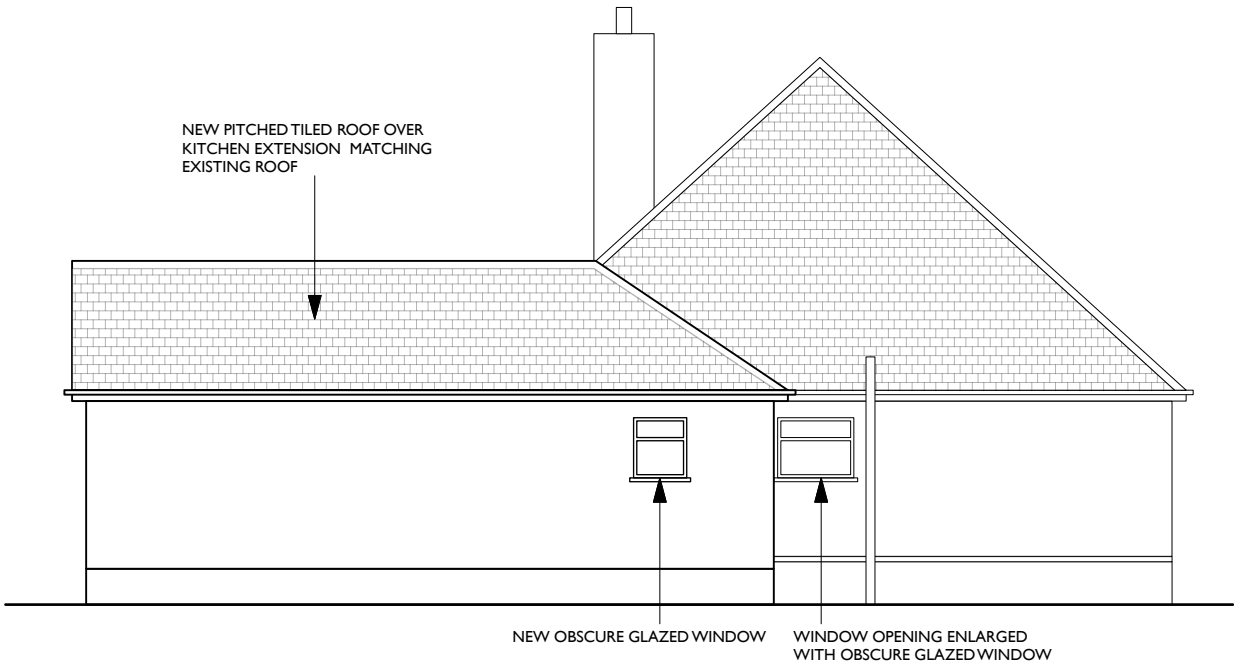

PROPOSED WEST PLAN
SCALE 1:100@A3

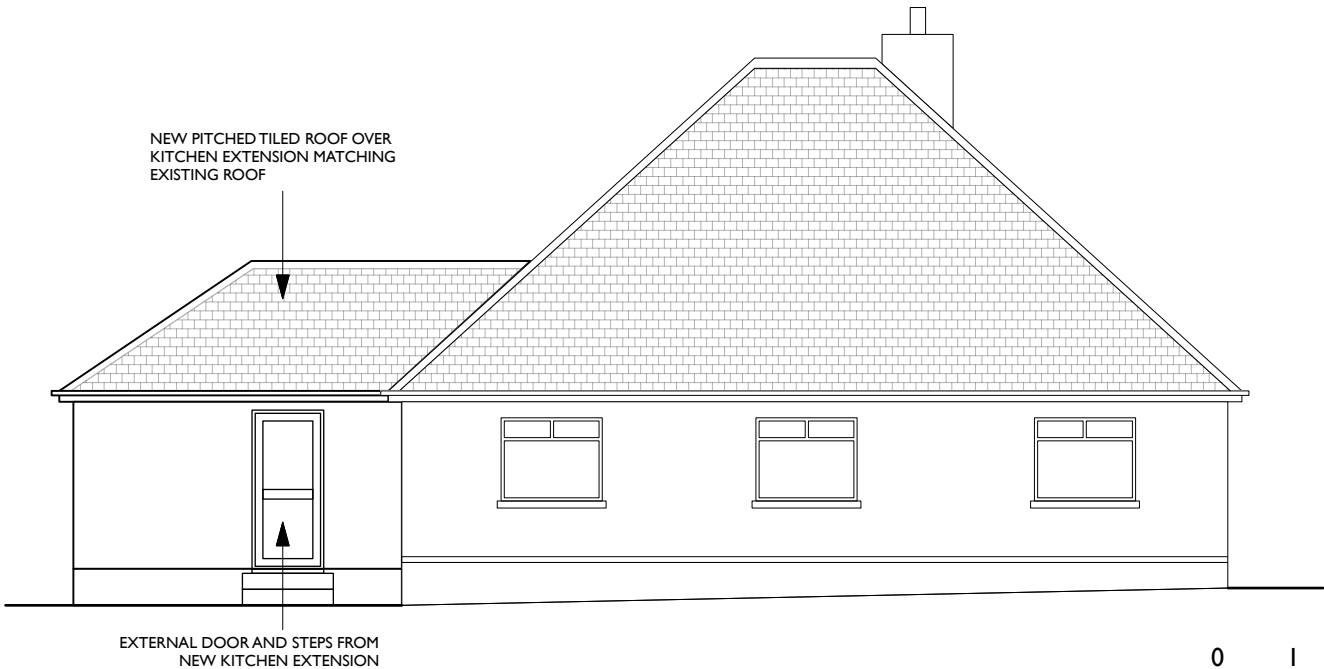

0 1 2 3 4 5metres

client:	project: CRAN-LEA, LONGSPLETT KINGSOWN, CORSHAM,SN13 8DF	P O R T A L ARCHITECTURE London & Bath +44(0)20 7566 9600 www.portalarchitecture.co.uk	drawing: PROPOSED ELEVATIONS	
© PORTAL ARCHITECTURE LLP DO NOT SCALE FROM THIS DRAWING. LEVELS & DIMENSIONS TO BE CHECKED ON SITE BEFORE WORK COMMENCES. NO MATERIALS OR WORKMANSHIP TO BE INFERIOR TO CURRENT BRITISH STANDARDS OR CODE OF PRACTICE.	drawing status: PLANNING	This drawing is to be read in conjunction with project preliminaries & specification	scale: 1:100 1:50 project no.: LYC	date created: SEPT 2025 drawing no.: 022
			drawn by: MD issue:	P 1 26.2.26 Loft extension omitted HA
				rev. date description initials