



EXISTING SECTION A-A

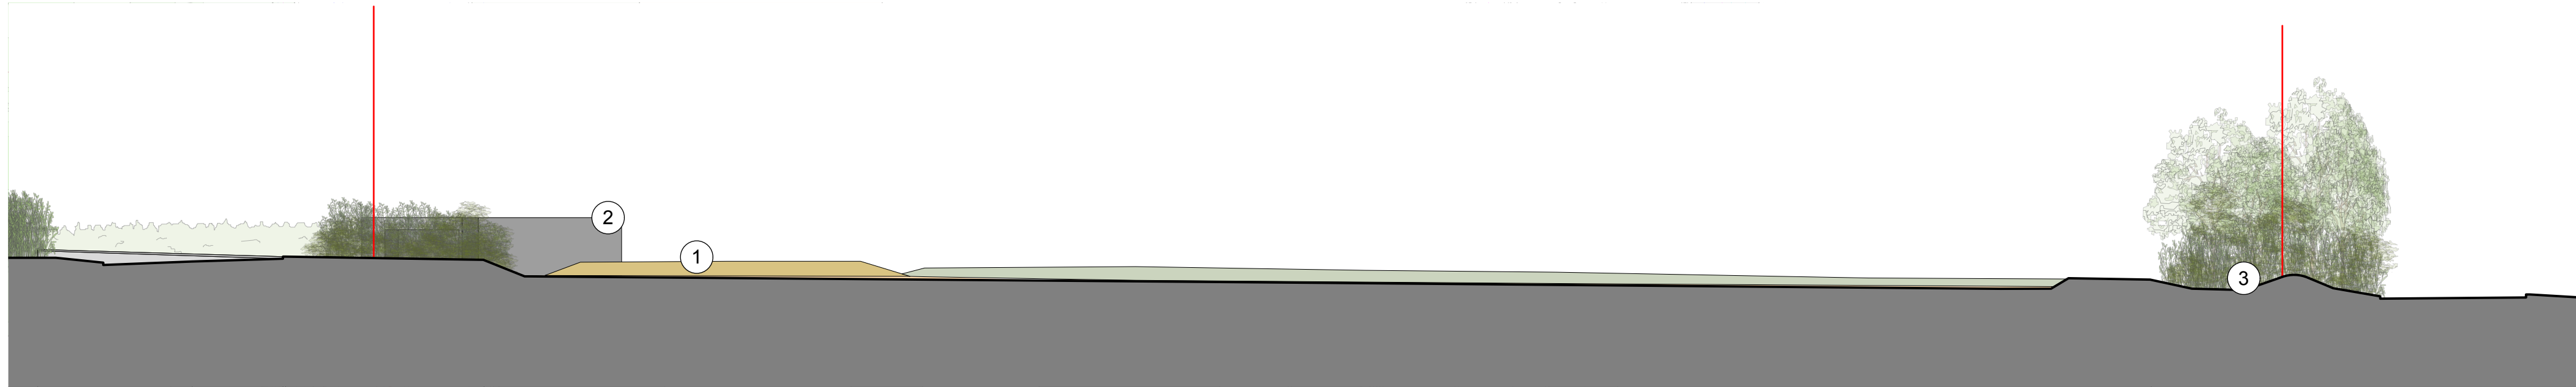


EXISTING SECTION B-B

NOTES

- ① Gravel / rubble
- ② Bike school unit, garages and storage
- ③ Mound at the edge of site.
- ④ Retaining wall
- ⑤ Aldi Foodstore
- ⑥ Hedgerow retained / replanted
- ⑦ Garage

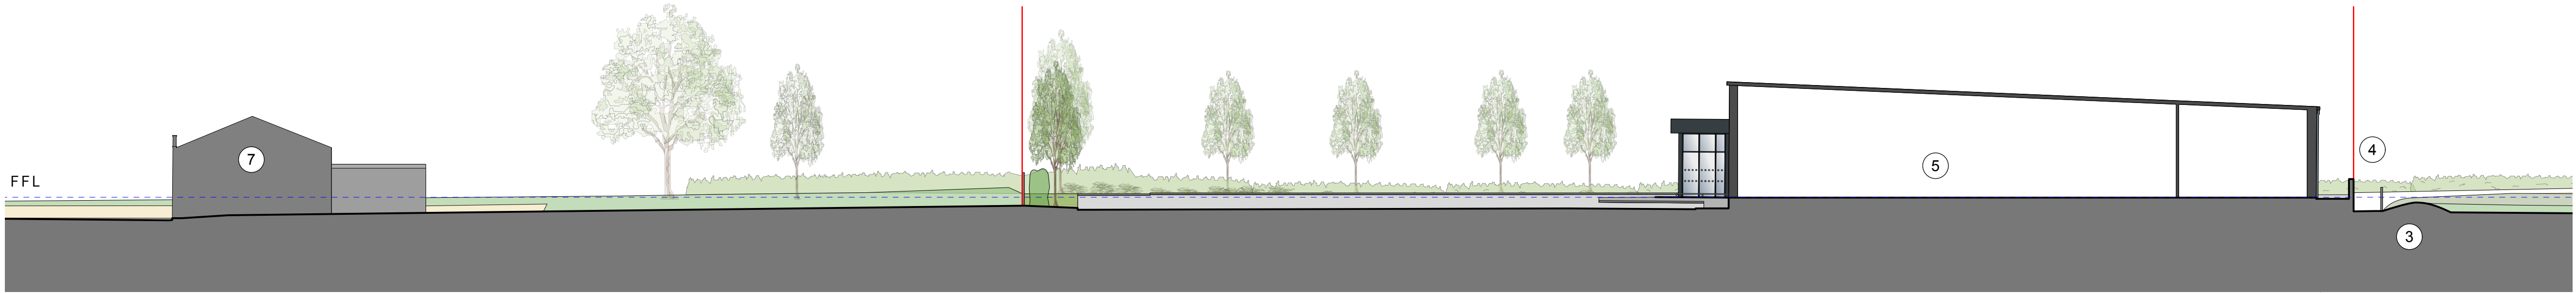


PROPOSED SECTION A-A

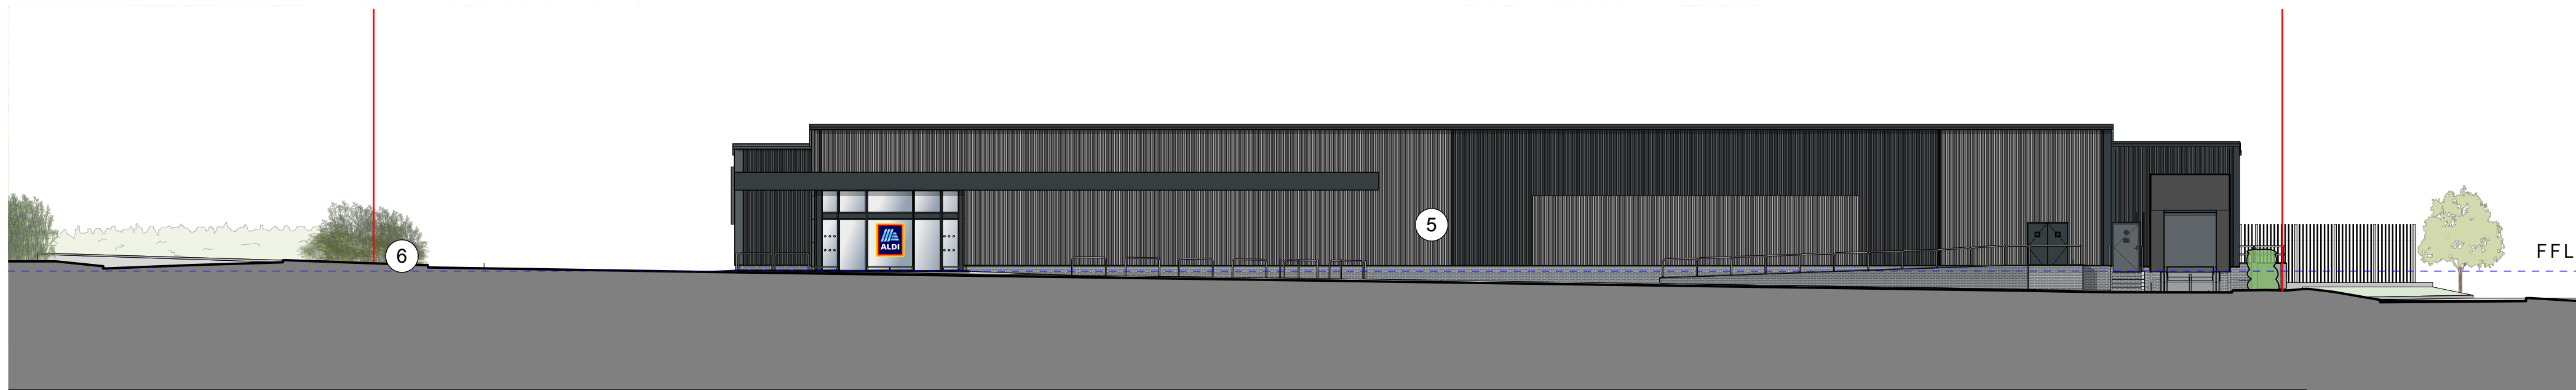

PROPOSED SECTION B-B

scale: 1:200 at A1 0 5 10 M

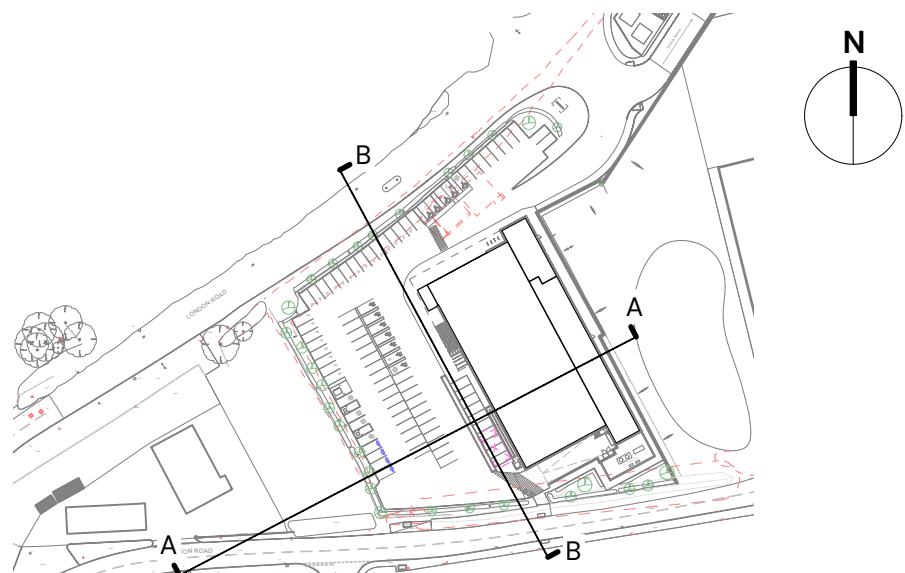

SECTION LOCATION PLAN

PRZM
— REAL ESTATE —



Kendall Kingscott

Glentworth Court, Lime Kiln Close,
Stoke Gifford, Bristol, BS34 8SR
+44 (0)117 931 2062
www.kendallkingscott.co.uk

Project
Land South of London Road, Devizes
Client
PRZM Real Estate & Aldi Ltd.

Date
Feb 2026
Scale
1:100
Filename
240646.vwx
Drawn
MP
Checked
JS
Purpose/Status
PLANNING
Paper Size
ISO A1

Drawing Title
EXISTING AND PROPOSED SITE SECTIONS

Project Number/Drawing Number
240646-1200
Check all dimensions and levels on site

Revision
P04
© Copyright

Only to be used on the site for which designed. The electronic transmission of designs/information contained in this drawing is carried out entirely at the User's risk and Kendall Kingscott Ltd. will have no liability for any errors or inaccuracies arising therefrom. The production of amended or updated information from the said designs/information by the User is entirely the responsibility of the User and Kendall Kingscott Ltd. shall have no responsibility in respect thereof whatsoever.