


- 5 Bedroom House
- 4 unchanged parking spaces
- 3 in front of house
- 1 to left of garage.
- Current Bays used as Storage.

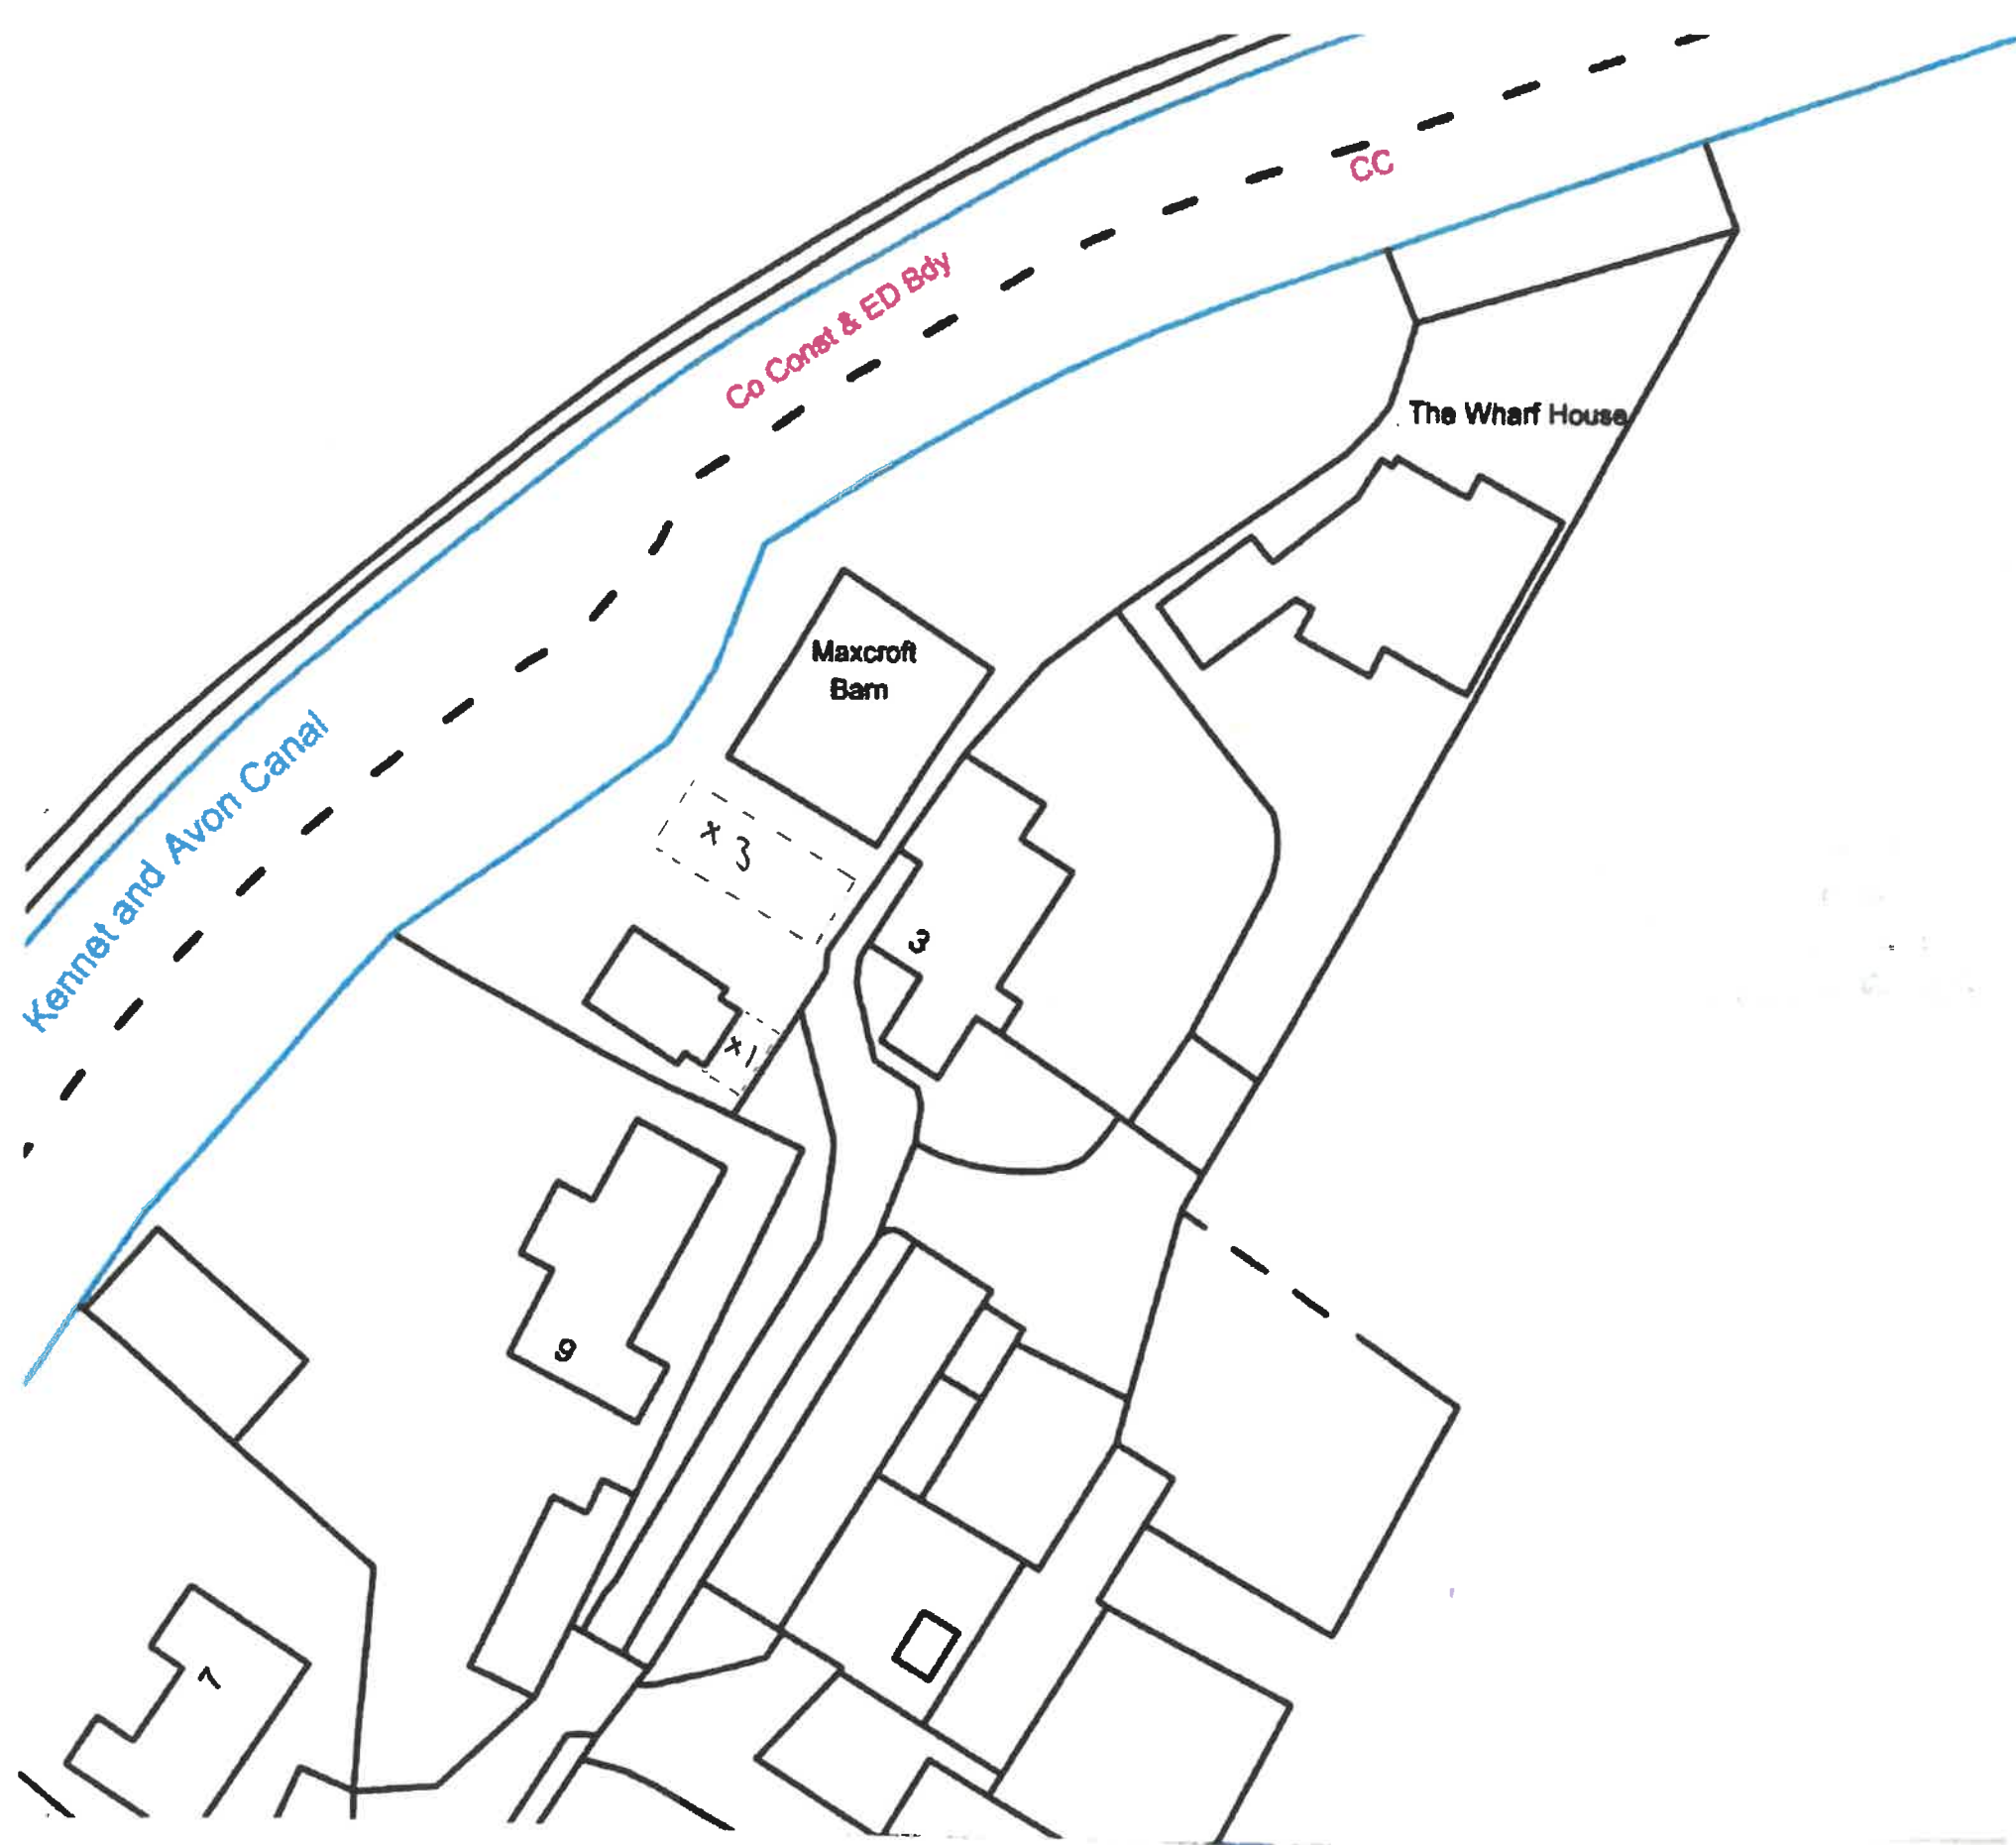

EXISTING BLOCK PLAN, DRG. 98258/02, OS. 02.26

