


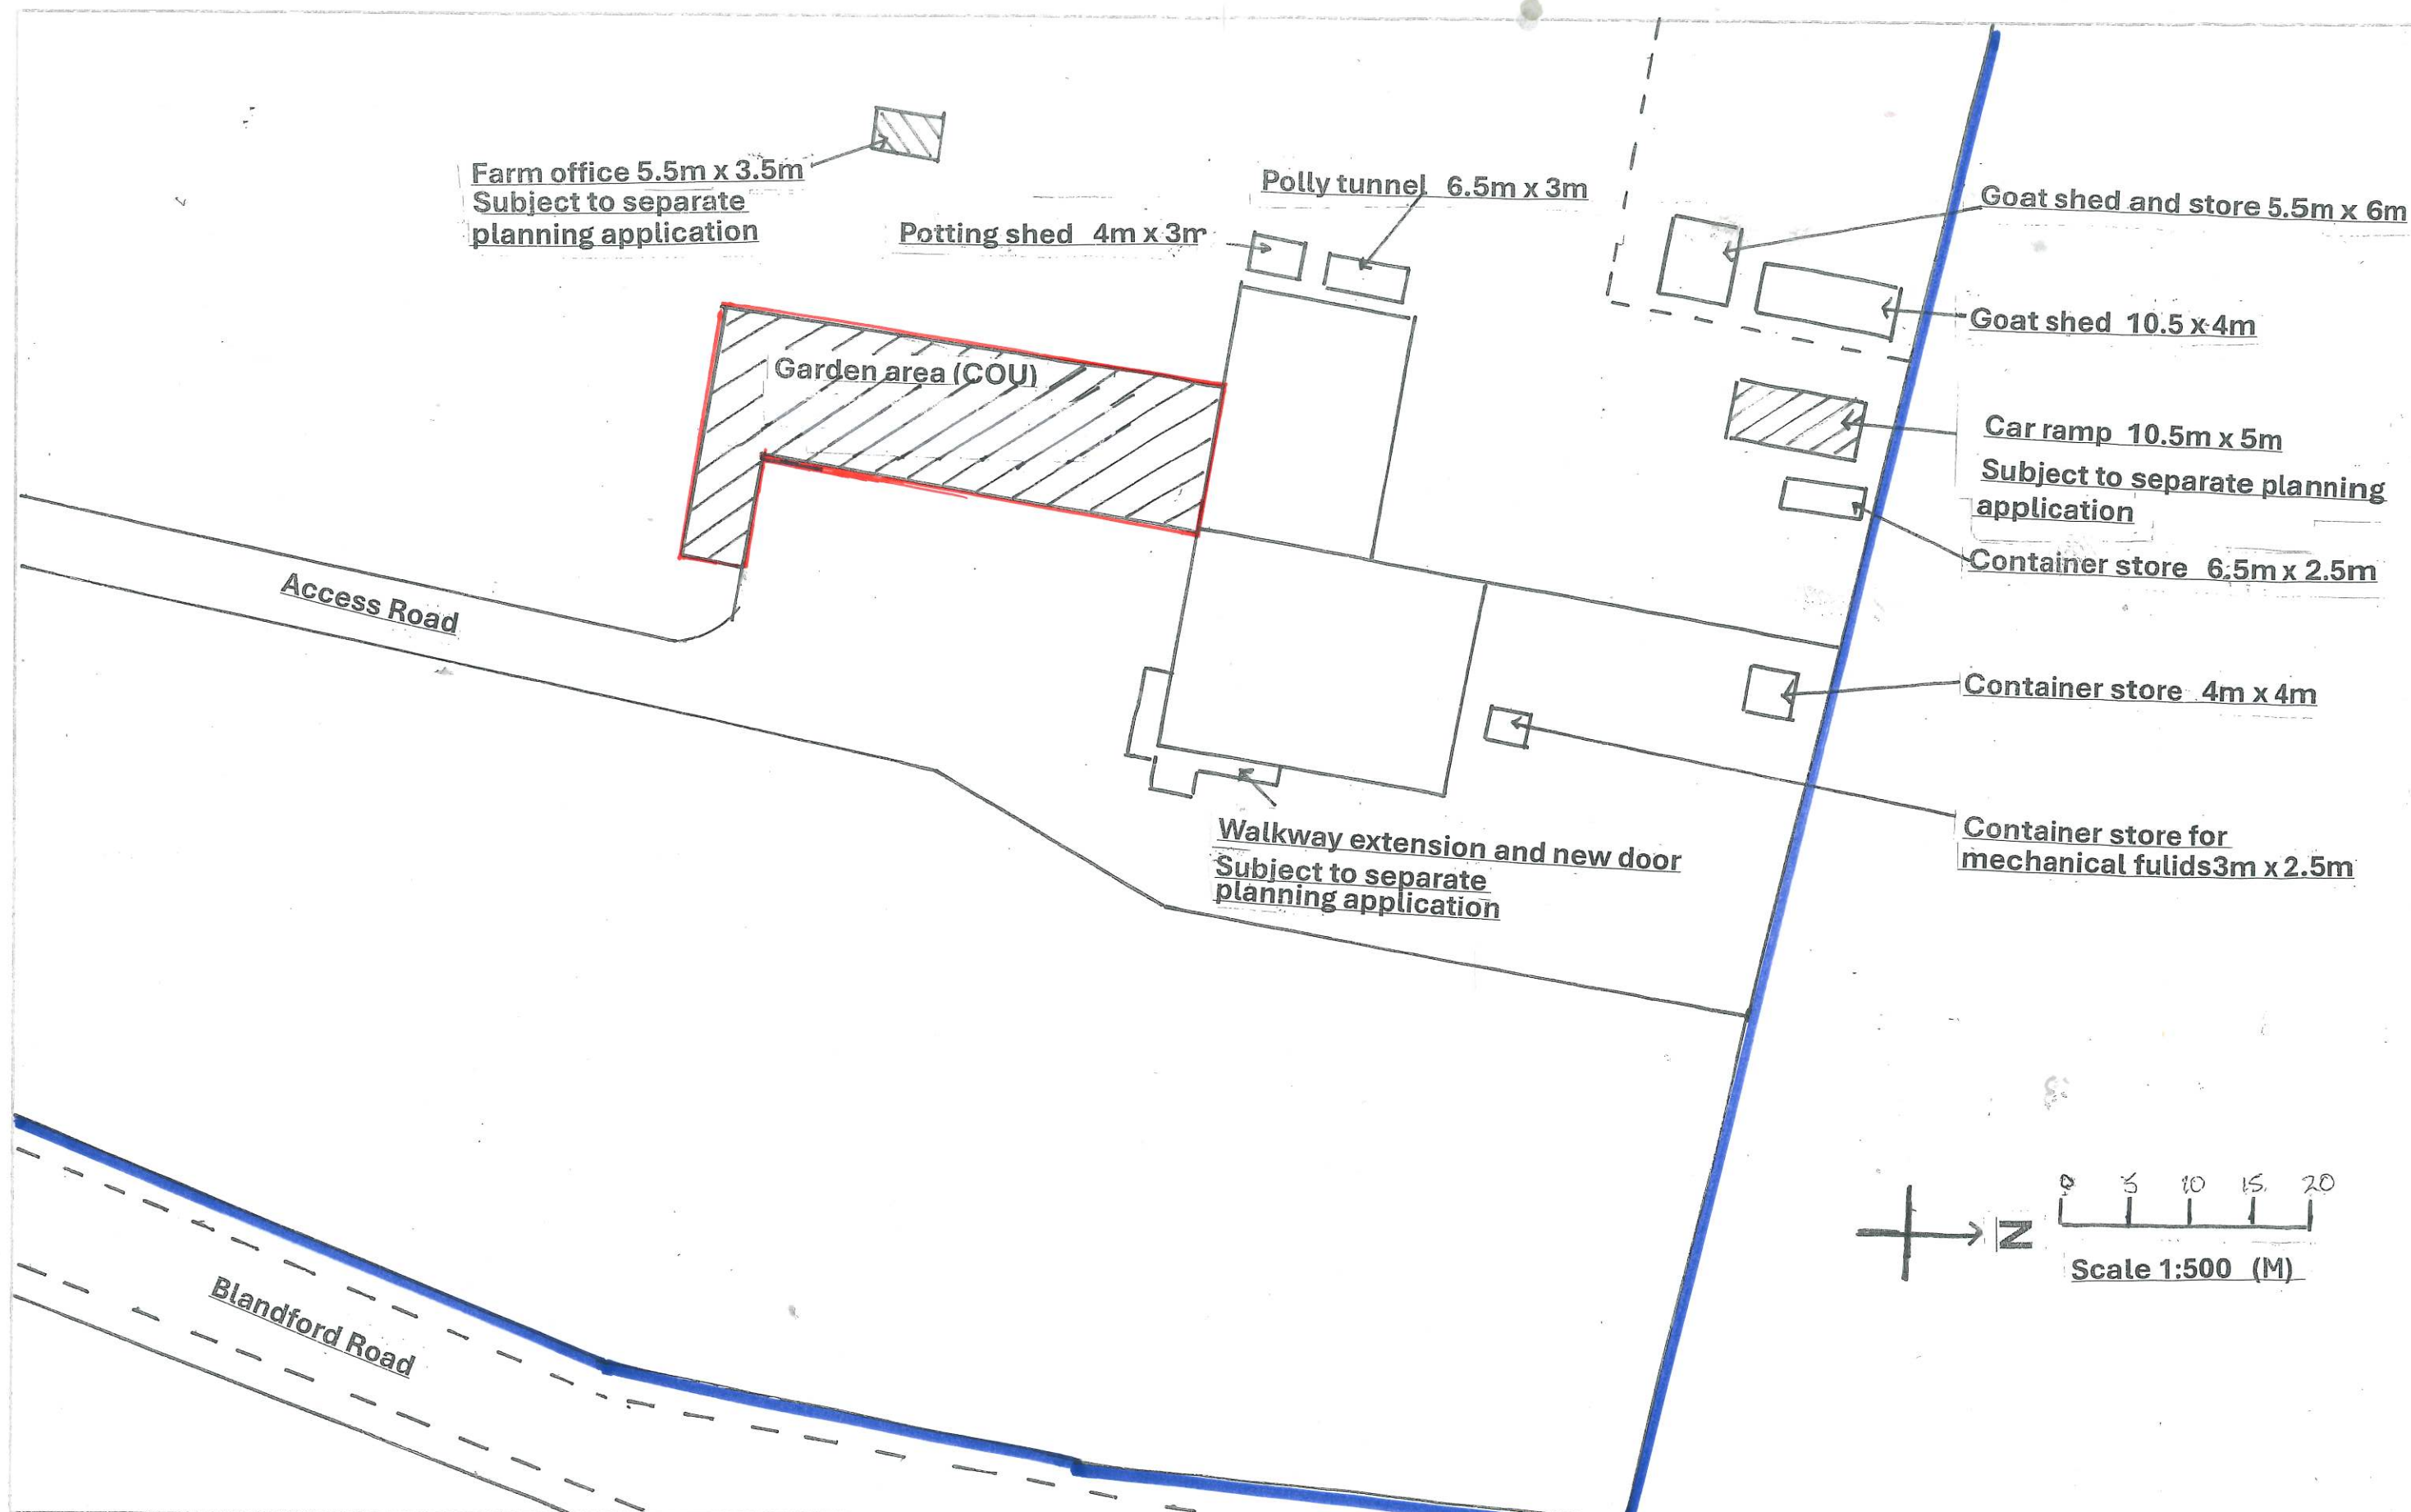

**Coombe Down Farm Blandford Rd
Coombe Bissett SP5 4LJ**

NOTES:

Garden area (COU)

All dimensions must be checked on site and not scaled from this drawing.

Client

Mr and Mrs Kishere

Job Title

Scale

Scale 1:500 (M)

Drawn by

Date

Drawing Title

BLOCK PLAN

Drg No.

Rev