

Farm office 5.5m x 3.5m

Potting shed 4m x 3m

Polly tunnel 6.5m x 3m

Goat shed and store 5.5m x 6m

Goat shed 10.5 x 4m

Garden area (COU)
Subject to separate
planning application

Car ramp 10.5m x 5m
Subject to separate planning
application


Container store 6.5m x 2.5m

Access Road

Container store 4m x 4m

Walkway extension and new door
Subject to separate
planning application

Container store for
mechanical fluids 3m x 2.5m

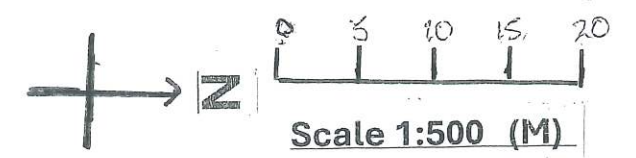

Blandford Road

Coombe Down Farm Blandford Rd
Coombe Bissett SP5 4LJ

NOTES:

Block Plan for Farm office

All dimensions must be checked on site and
not scaled from this drawing.

Client

Mr and Mrs Kishere

Job Title

Scale

Scale 1:500 (M)

Drawn by

Date

Drawing Title

BLOCK PLAN

Drg No.

Rev