Drawing in reference to application no. PL/2023/07372.



LEGEND:

RETAINED EXISTING TREE.
Existing canopy spread shown.

PROPOSED TREES. (T1 & T2).
4 QTY Prunus avium (T1)
1 QTY Ginkgo biloba (T2)

GREEN ROOF. (GR1, GR2 & GR3):
Sedum Blanket


HEDGE 1. (H1):
Carpinus betulus

HEDGE 2. (H2) British Native Mix:
Carpinus betulus
Rose canin
Acer campestrea
Corylus avellana
Prunus padus
Prunus spinosa

MEADOW GRASS MIX (MGS 1):
Meadow Grass Seed Mix.

EXISTING GRASS VERGE:
Maintained grass verge.

PLANT BORDER 1.
Scale 1:50.

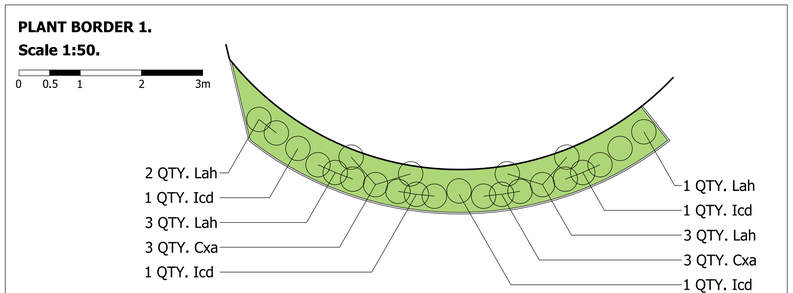

EXAMPLE IMAGES:


Prunus avium.


Ginkgo biloba


Sedum Green Roof.


Carpinus betulus hedge.


British native mix hedge.


Grass mix.



Ilex crenata 'Dark Green'



Lavandula angustifolia 'Hidcote'



Calamagrostis × acutiflora 'Karl Foerster'

NOTES:

GENERAL NOTES:

To be read in conjunction with drawings;
GD14522_DC_003_Plant Schedule & Notes

Revision: **A.** 26.01.26
Realignment of driveway edge and removal of wall.

Drawing number:
GD14522_DC_002

Drawing title:
PLANTING PLAN

Project Address:
Land adjoining The Bell Inn, Seend.

Scale:
1:100 @A1

Drawing Completion Date:
05.07.24

Project Stage:
Discharge of planning conditions

North

0 1 3m

AH DESIGN STUDIO
GARDEN & LANDSCAPE DESIGN
www.ahdesignstudio.co.uk
info@ahdesignstudio.co.uk

This drawing, the designs and details shown are the copyright of AH Design Studio and shall not be copied or reproduced in any form without written consent.
© AH DESIGN STUDIO