



# 304c Devizes

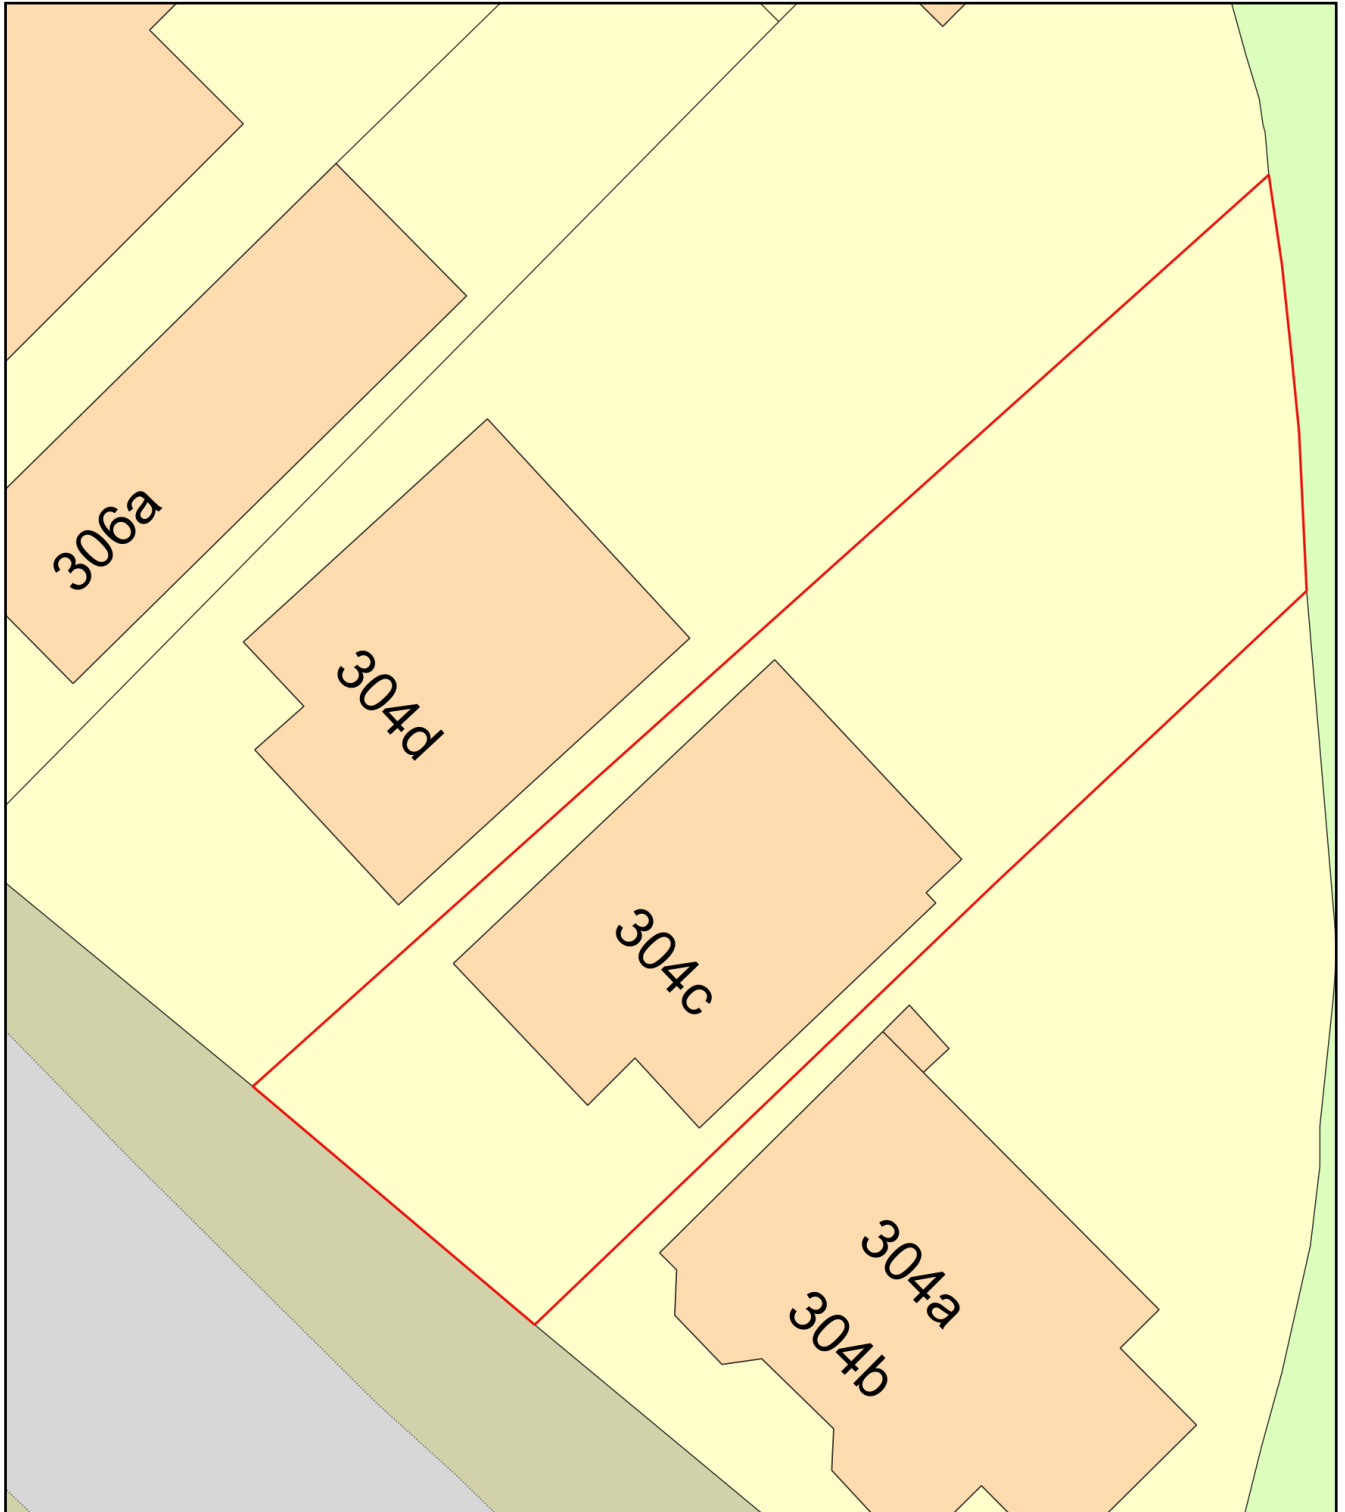

0 10  
Metres

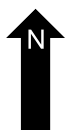

Plan Produced for: Toni Carr

Date Produced: 27 Feb 2026

Plan Reference Number: TQRQM26058121741243

Scale: 1:200 @ A4