



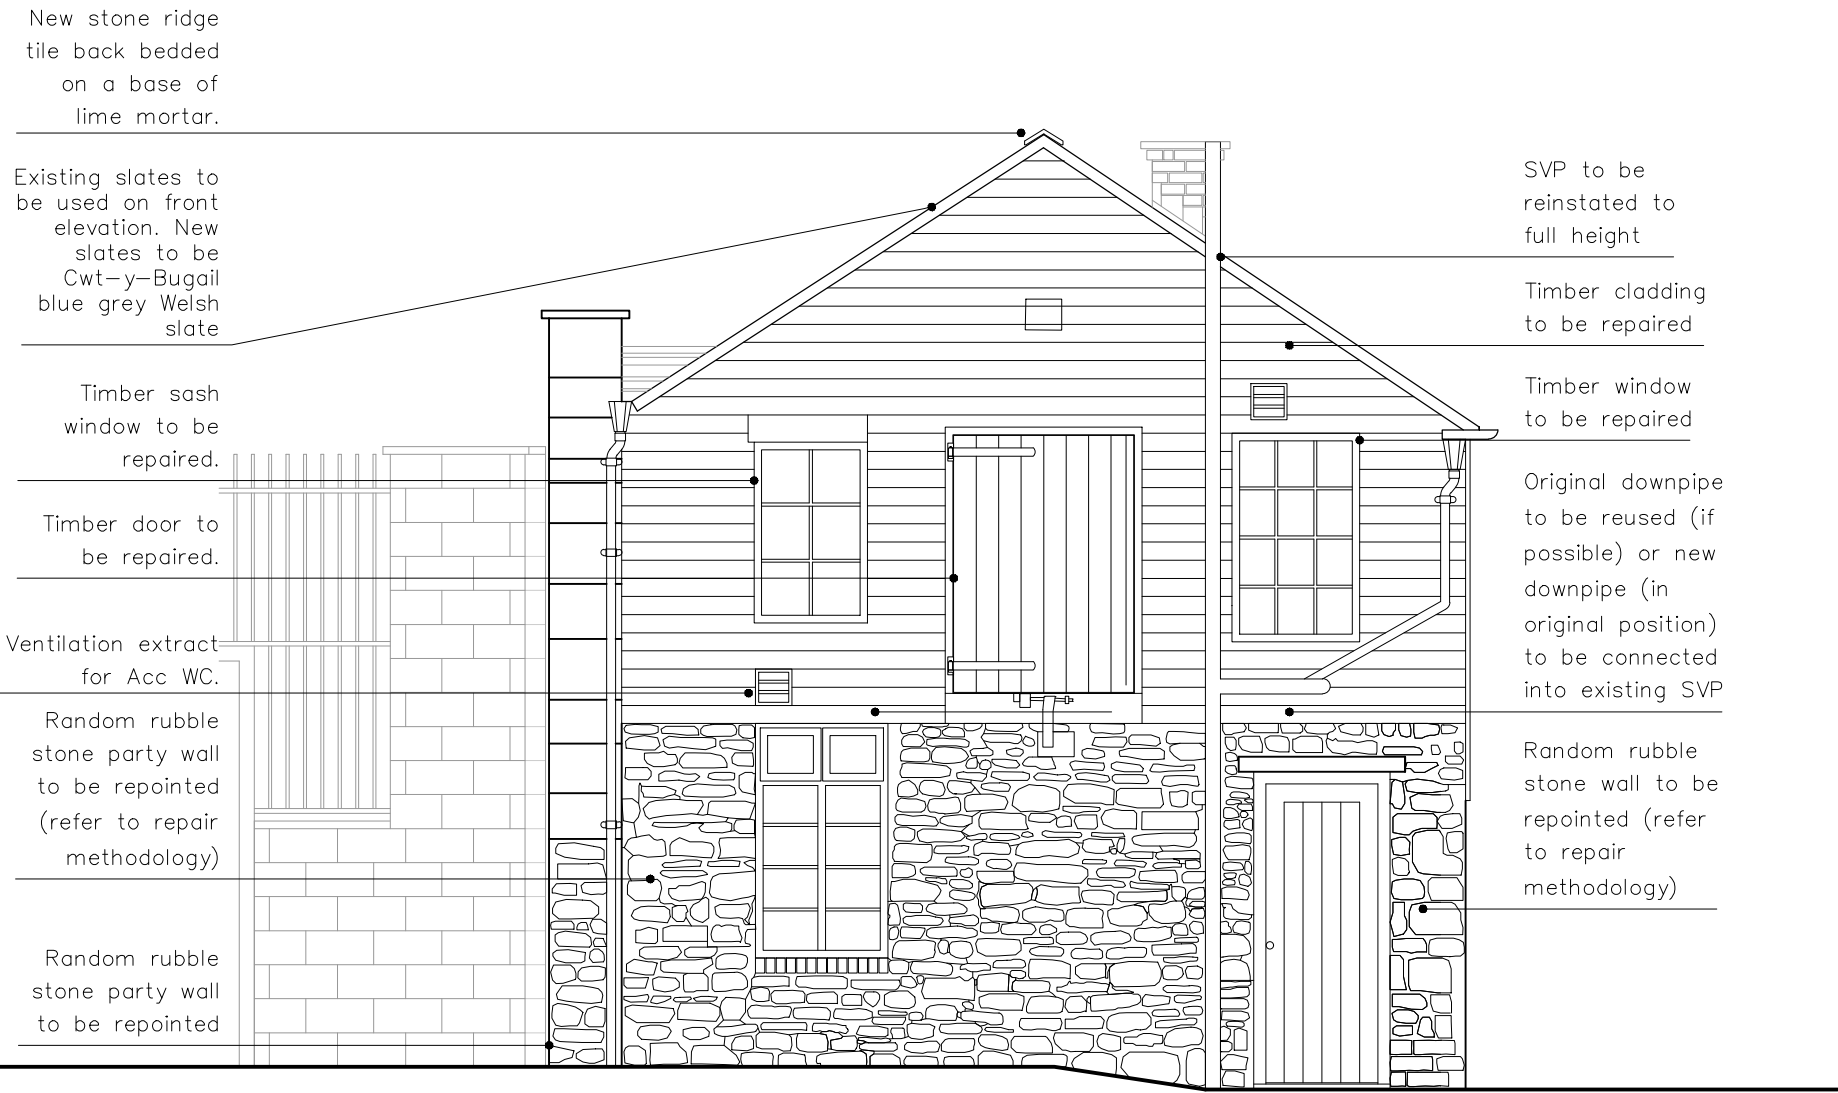

SOUTH WEST ELEVATION (SIDE)

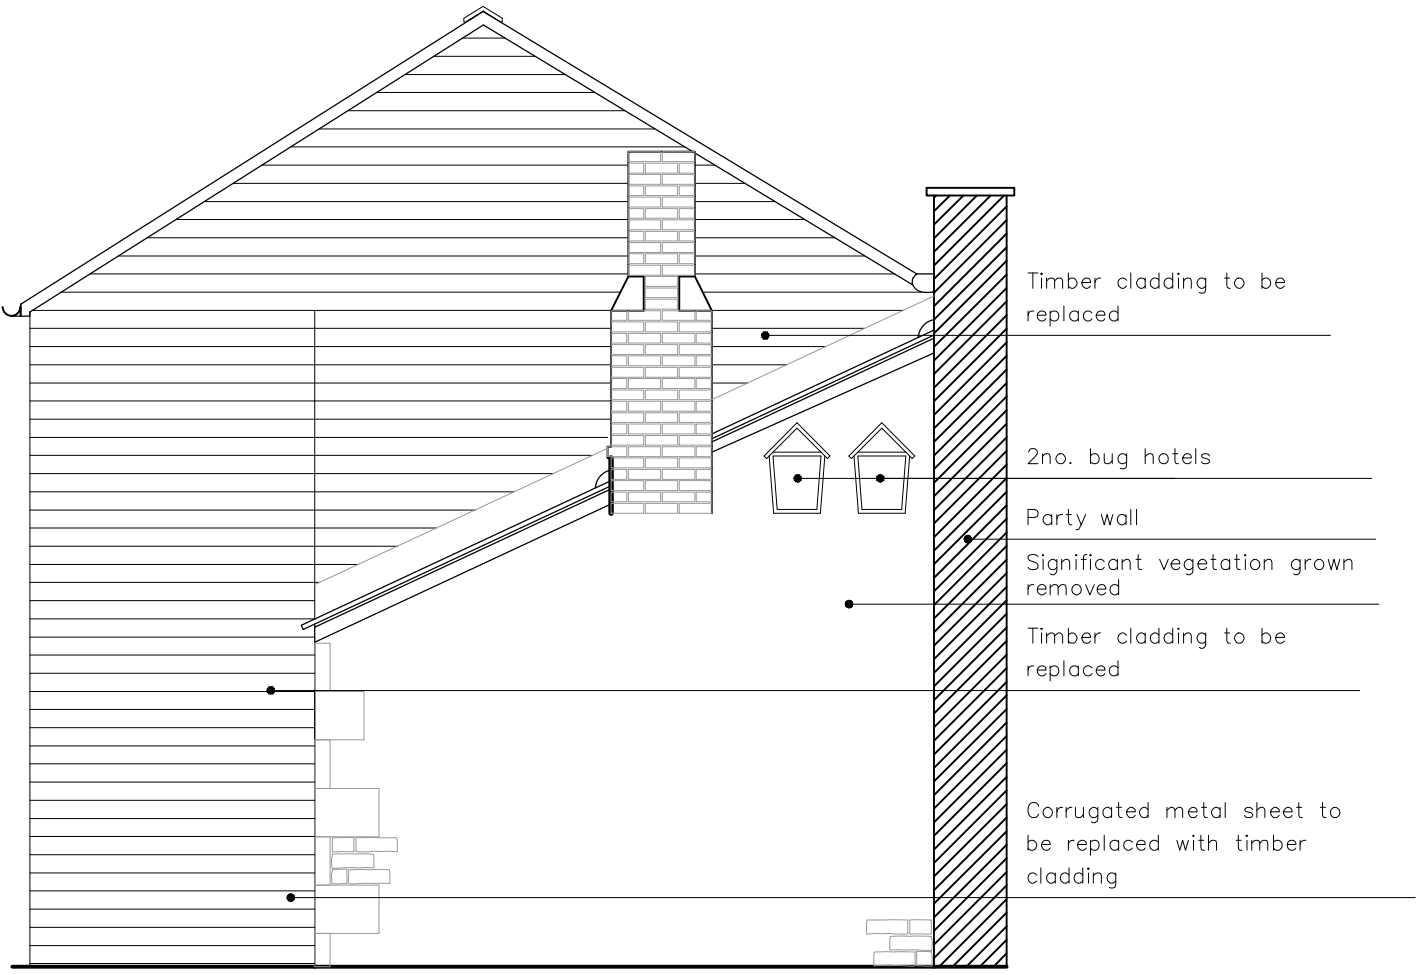

NORTH EAST ELEVATION (SIDE)



SOUTH EAST ELEVATION (FRONT)

A. 2025.12.18 - Amended following Rapley comments (MM)		B. 2026.02.23 - Amended following Rapley comments (MM)			
Rev	Date	Details	Rev	Status	
Project	Stage	Drawing	Rev	Status	
4580	3	0011	B	PLANNING	
Scale	Size	Drawn	Check	Creation	
1:50	A2 L	BBA	NV	2025.10.15	

Project
The Weighbridge
Old Road, Chippenham SN15 1HW
Detail
Proposed Elevations



THIS DRAWING IS COPYRIGHT ©
Responsibility is not accepted for errors made by others in scaling from this drawing
All construction information should be taken from figured dimensions only
Discrepancies must be reported to the Architect before proceeding