

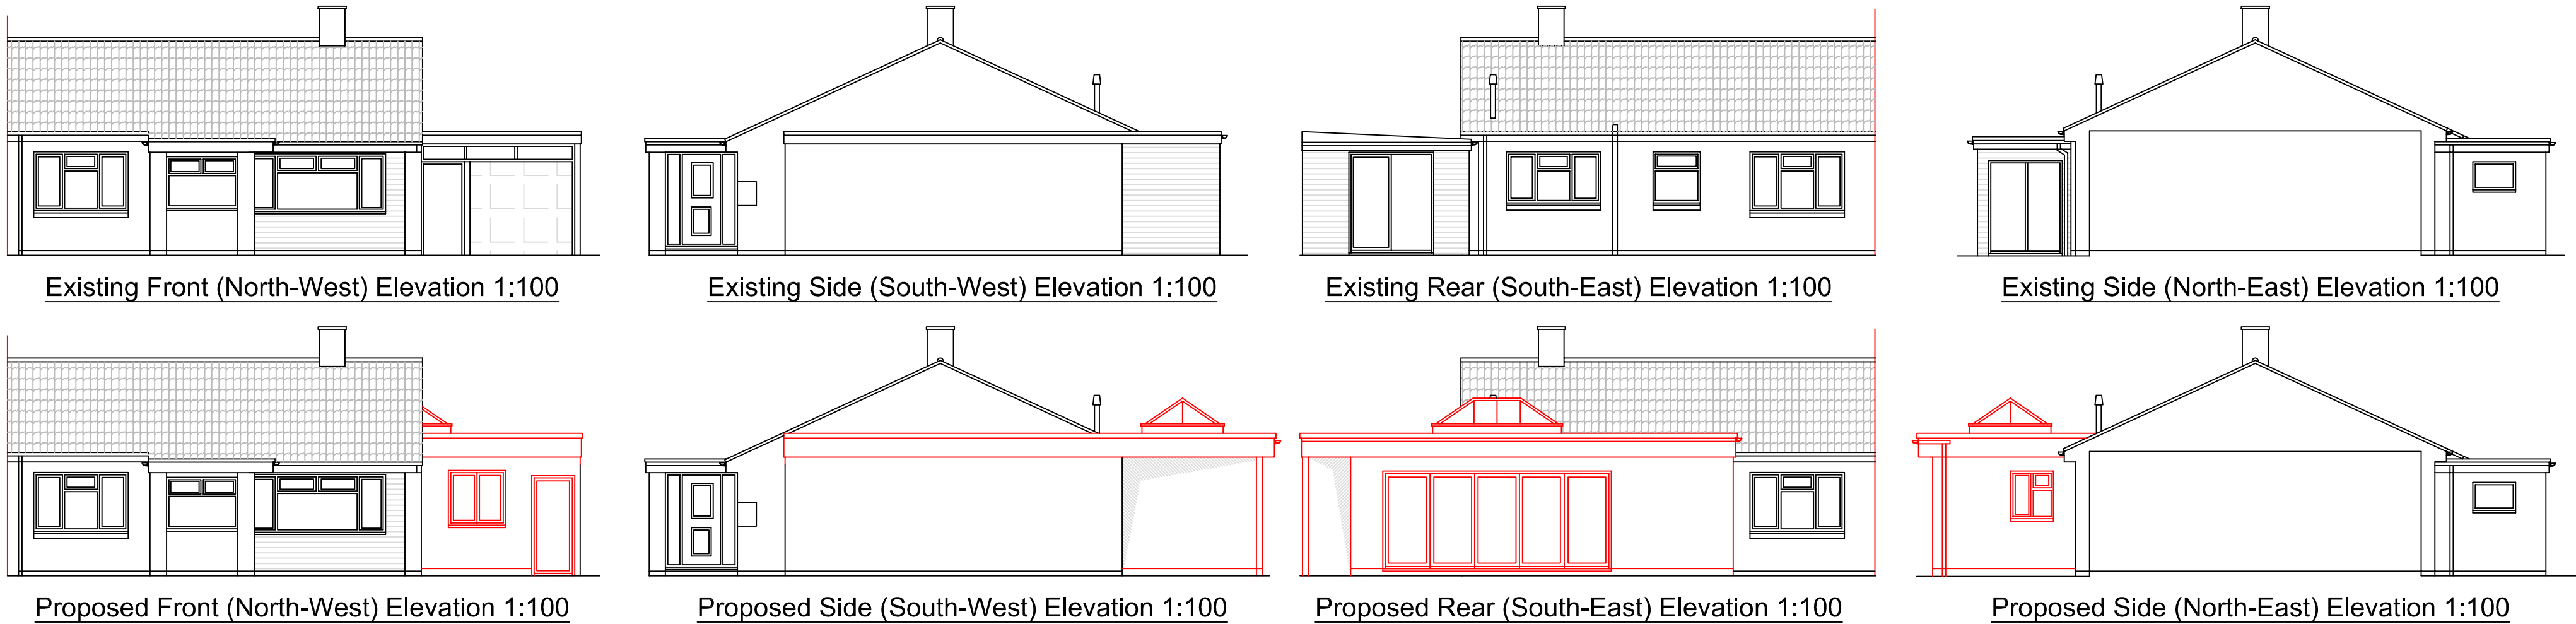
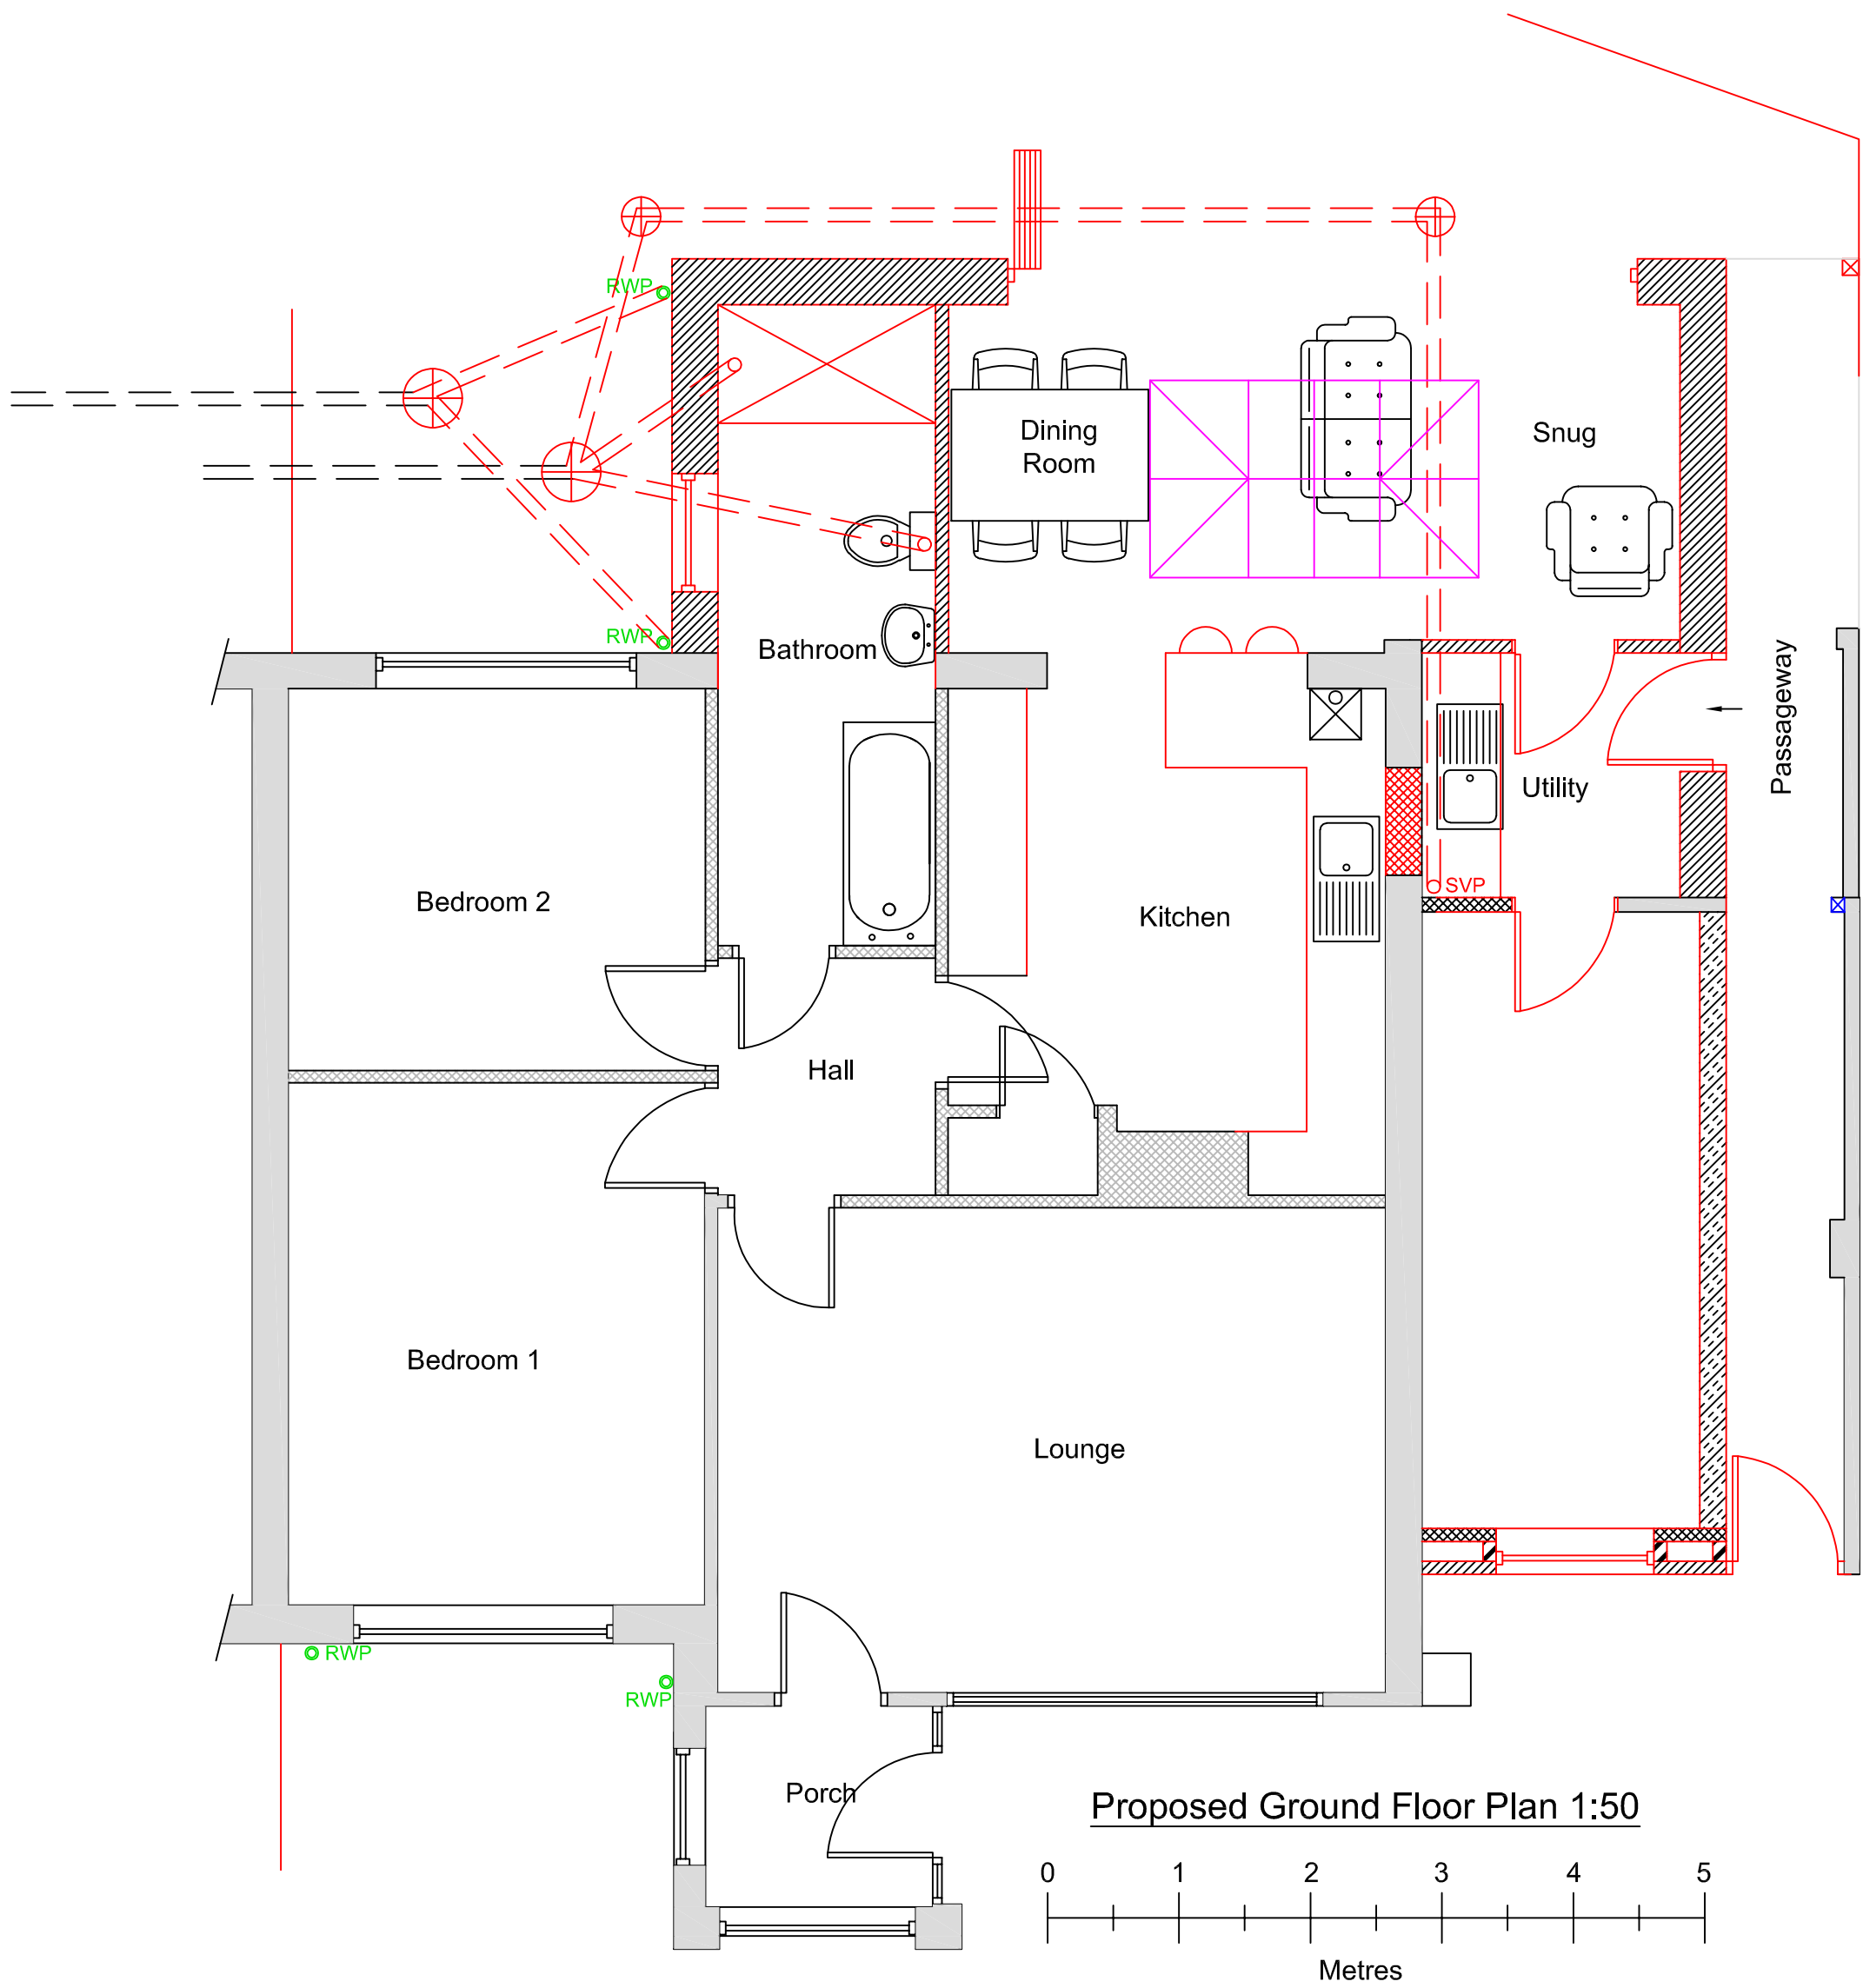


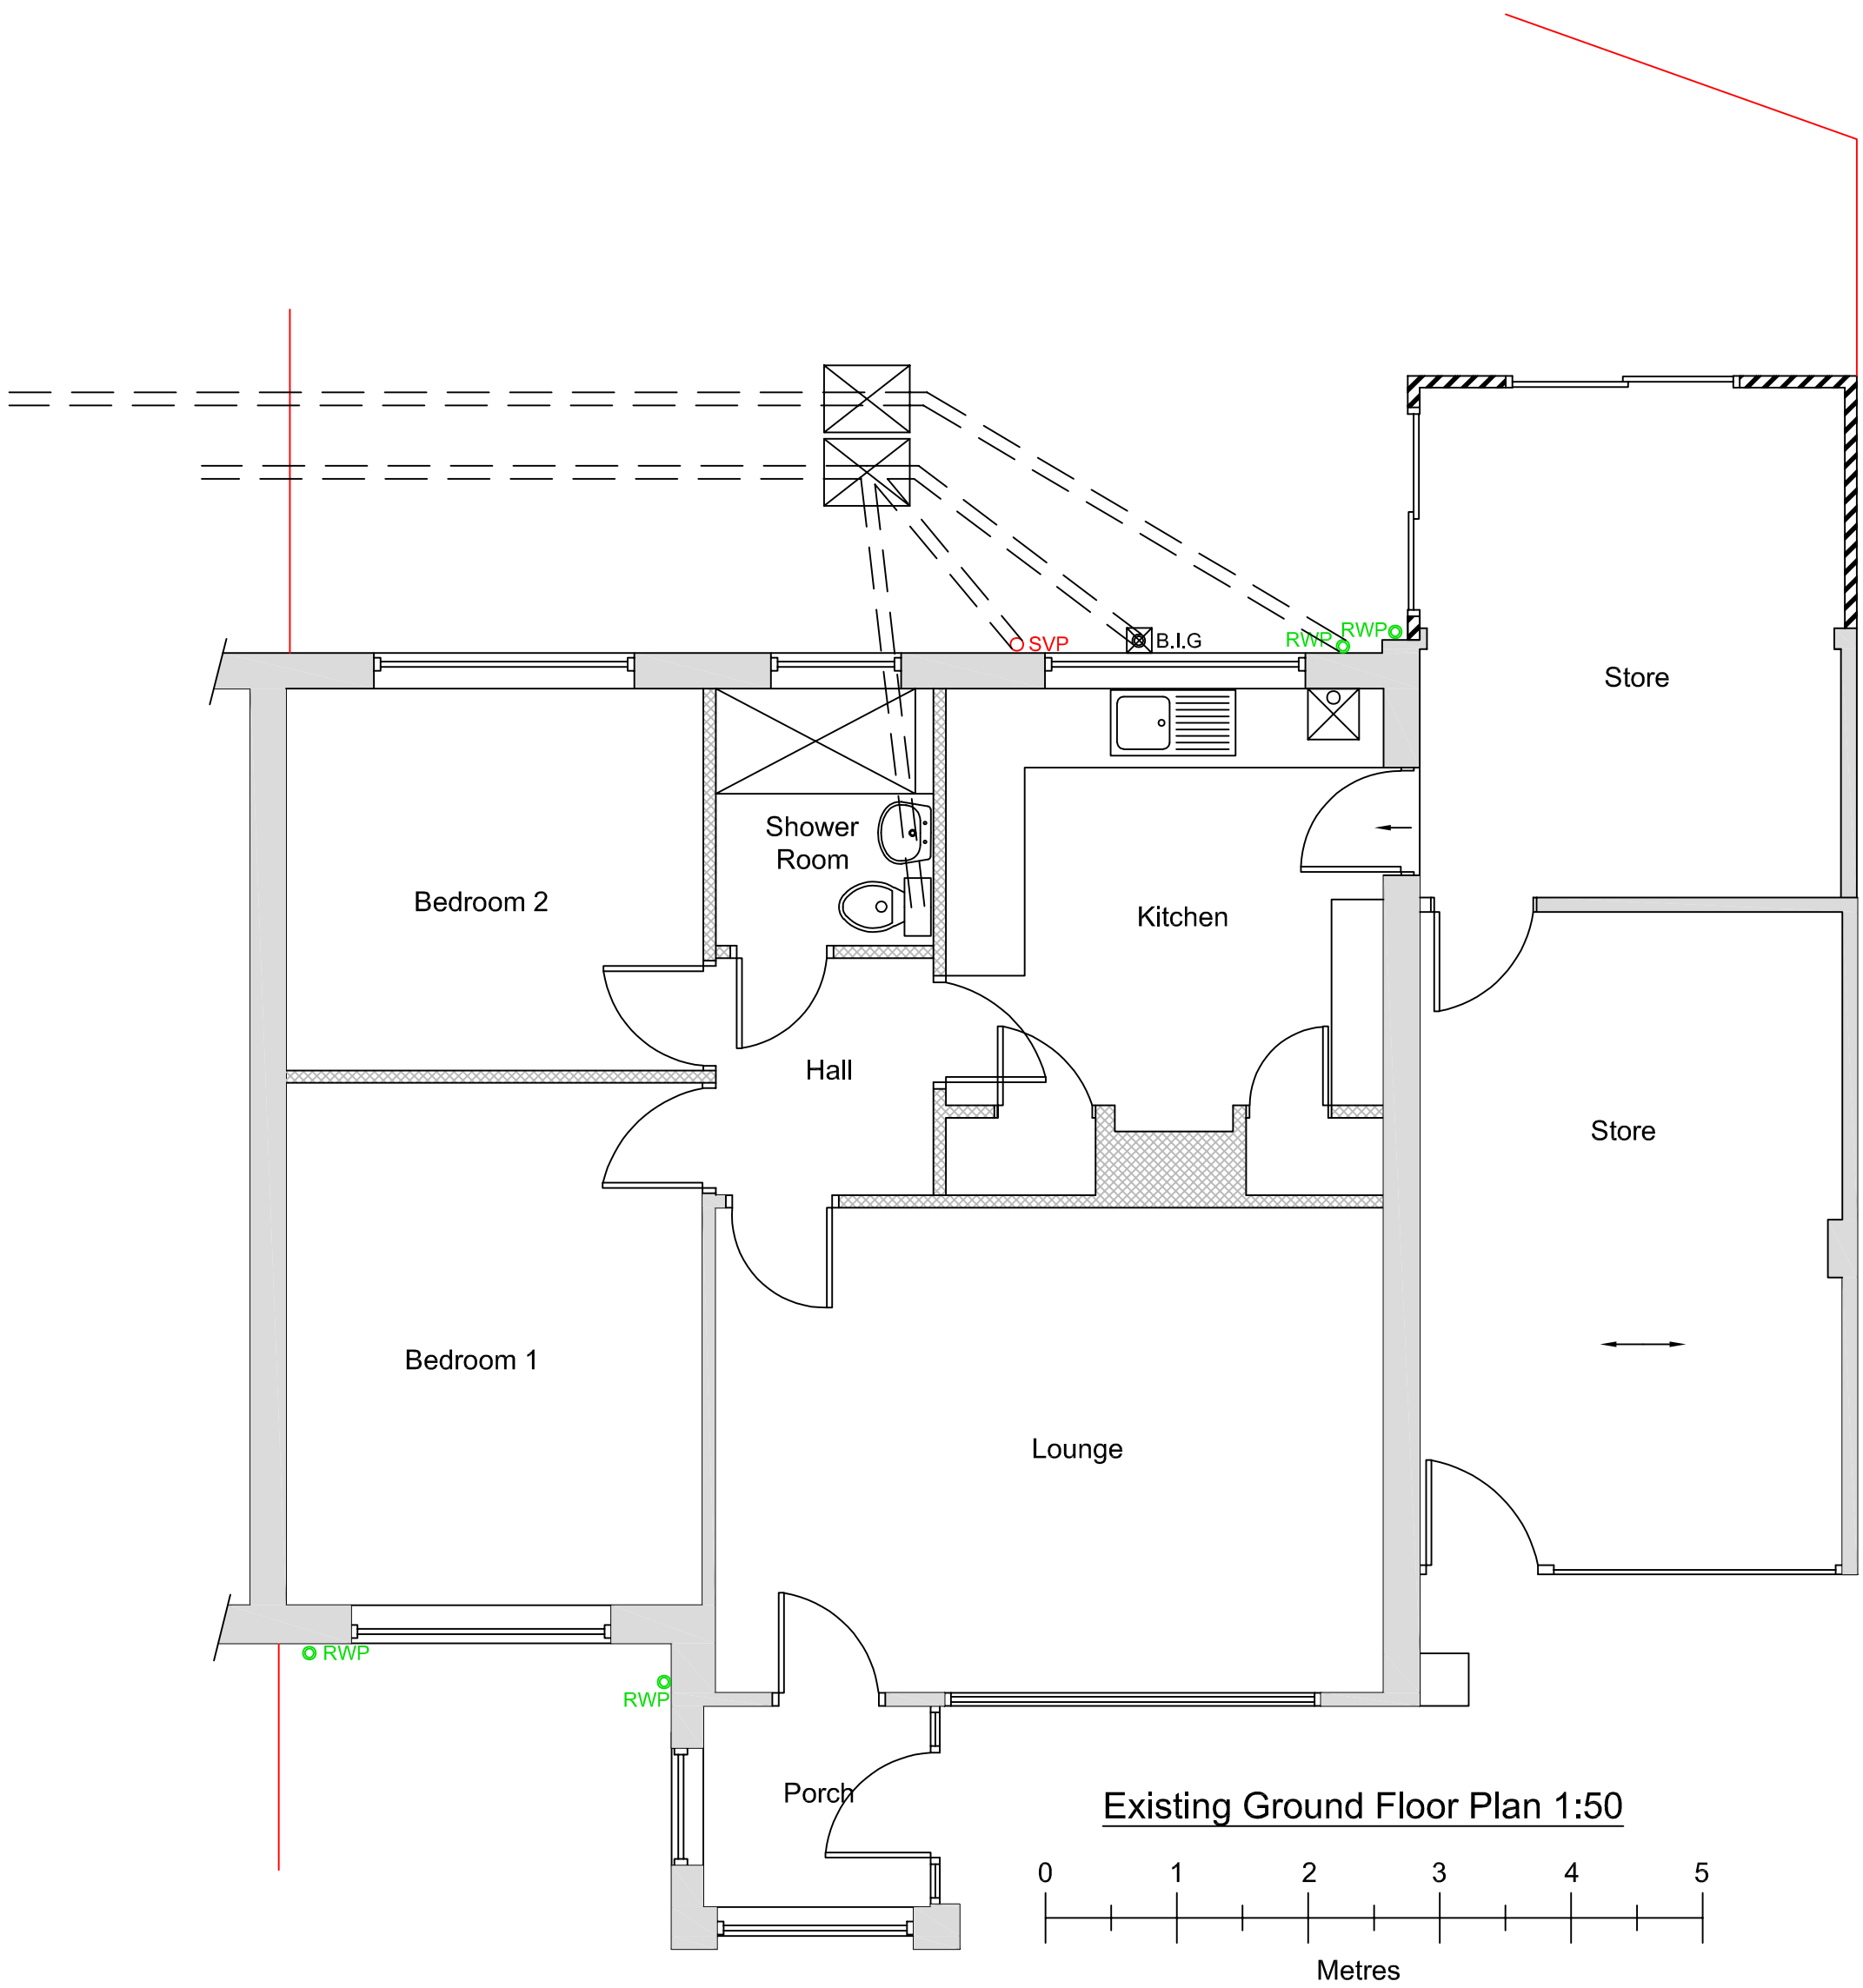

Building Materials:-
Walls:- Through coloured render to match existing
Roof:- Rubber membrane
Windows & Doors:- White upvc to match existing
Rainwater Goods:- Upvc to match existing

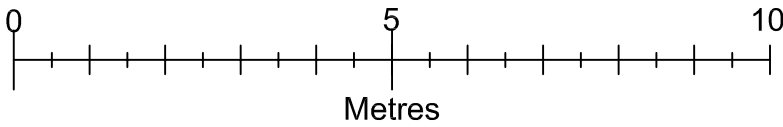

<u>Drawn by</u>	A Harlow & Son 01225 938329	
<u>Proposed Single Storey Rear/Side Extension for</u> <u>Mrs J White at</u> <u>2 Heddington Close</u> <u>Trowbridge</u> <u>Wiltshire</u> <u>BA14 0LH</u>		
A1 Papersize		
<u>Scale</u>	1:100, 1:50	<u>Drawing No AH2026/10</u> Sheet 1 of 2
<u>Date</u>	23rd Feb 2026	