
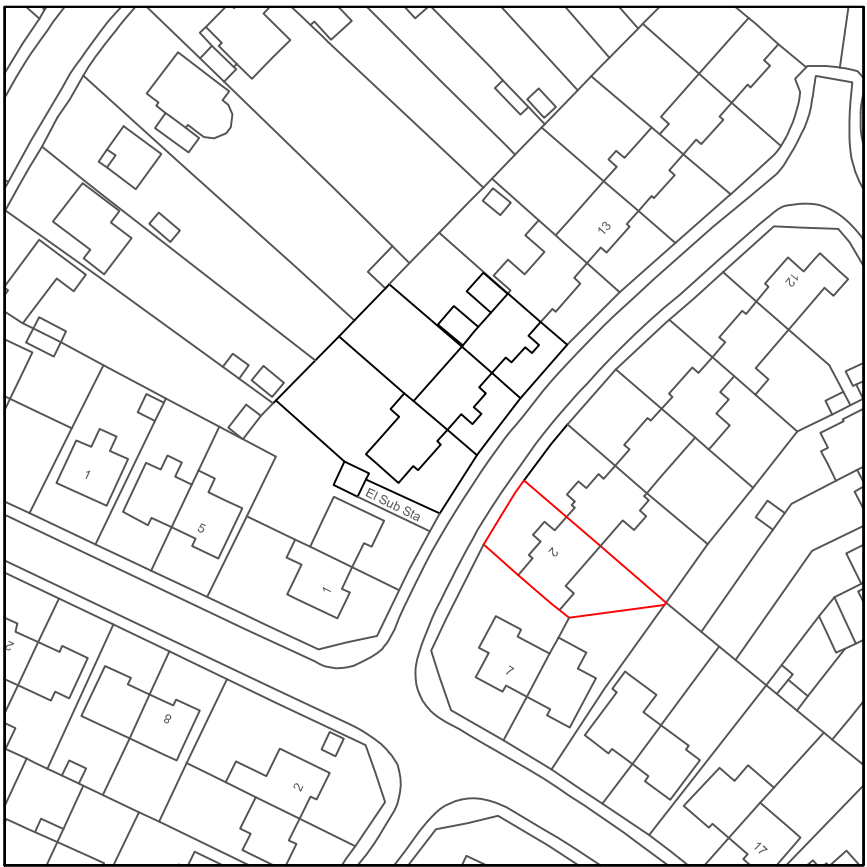


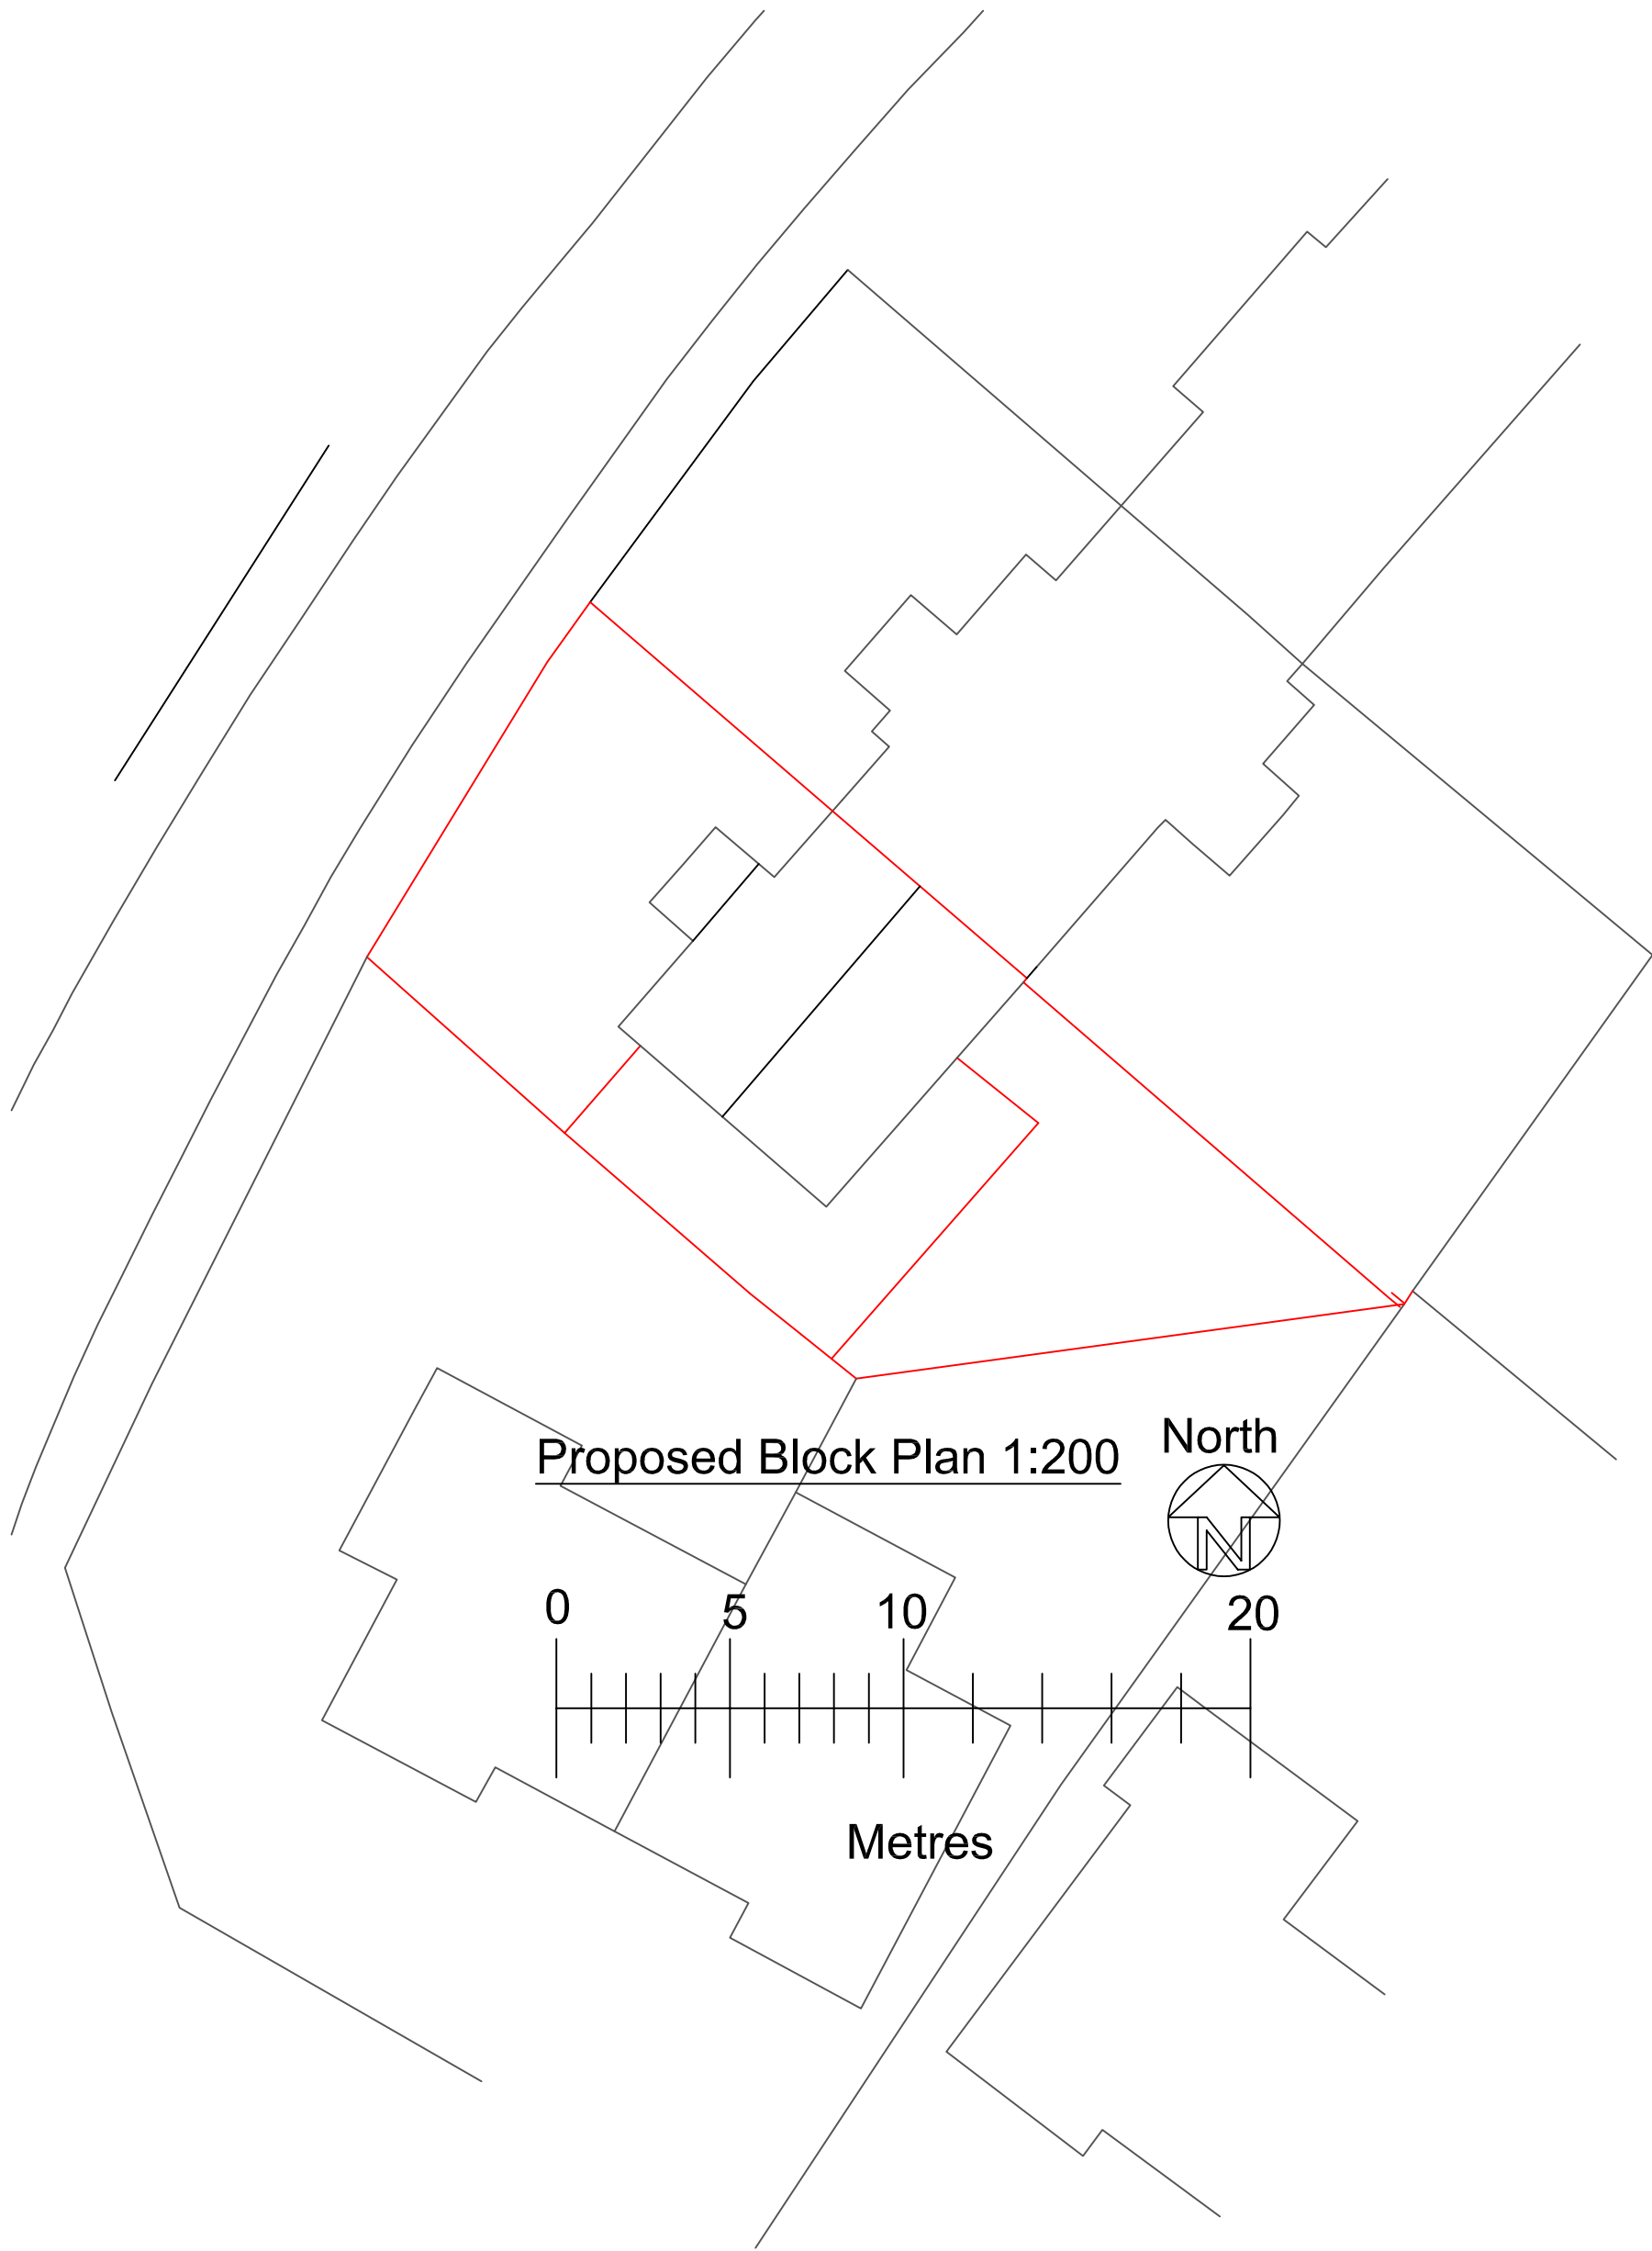

Location Plan 1:1250

North

20 0 20 40 60 80 100

Metres

<u>Drawn by</u>	A Harlow & Son 01225 938329	
<u>Proposed Single Storey Rear/Side Extension for</u> Mrs J White at <u>2 Heddington Close</u> Trowbridge Wiltshire <u>BA14 0LH</u>		
A1 Papersize		
<u>Scale</u>	1:200, 1:1250	<u>Drawing No AH2026/10</u> Sheet 2 of 2
<u>Date</u>	23rd Feb 2026	