



Section A-A

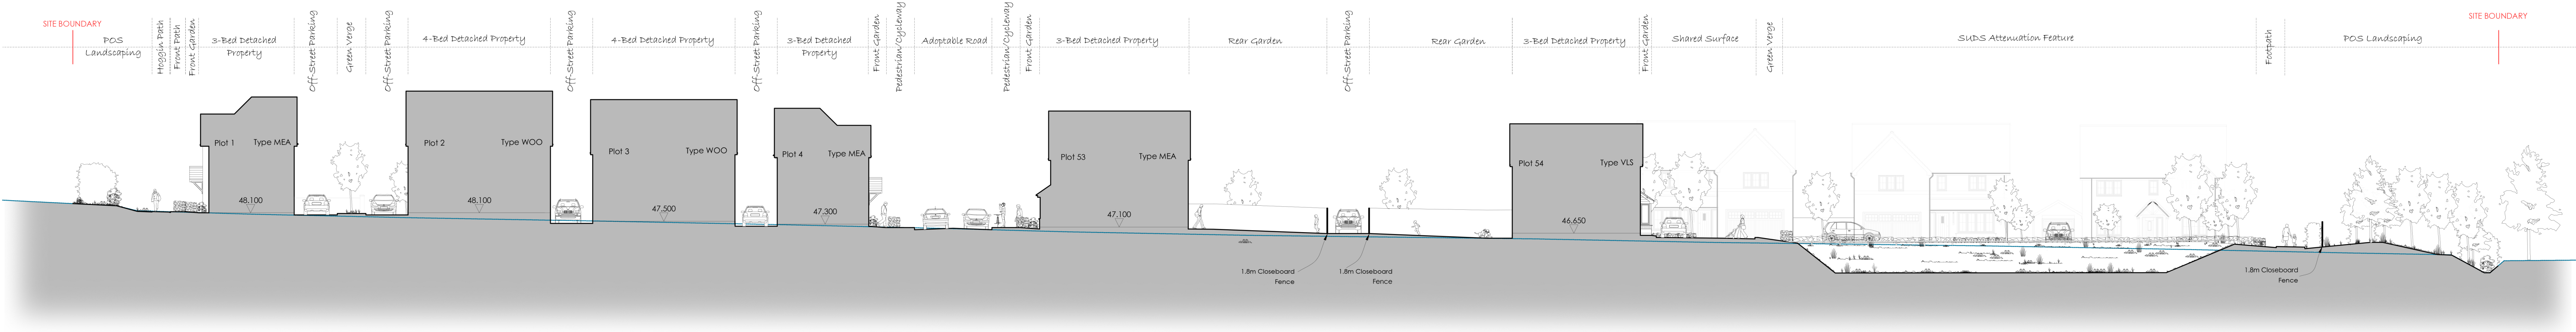

Section B-B

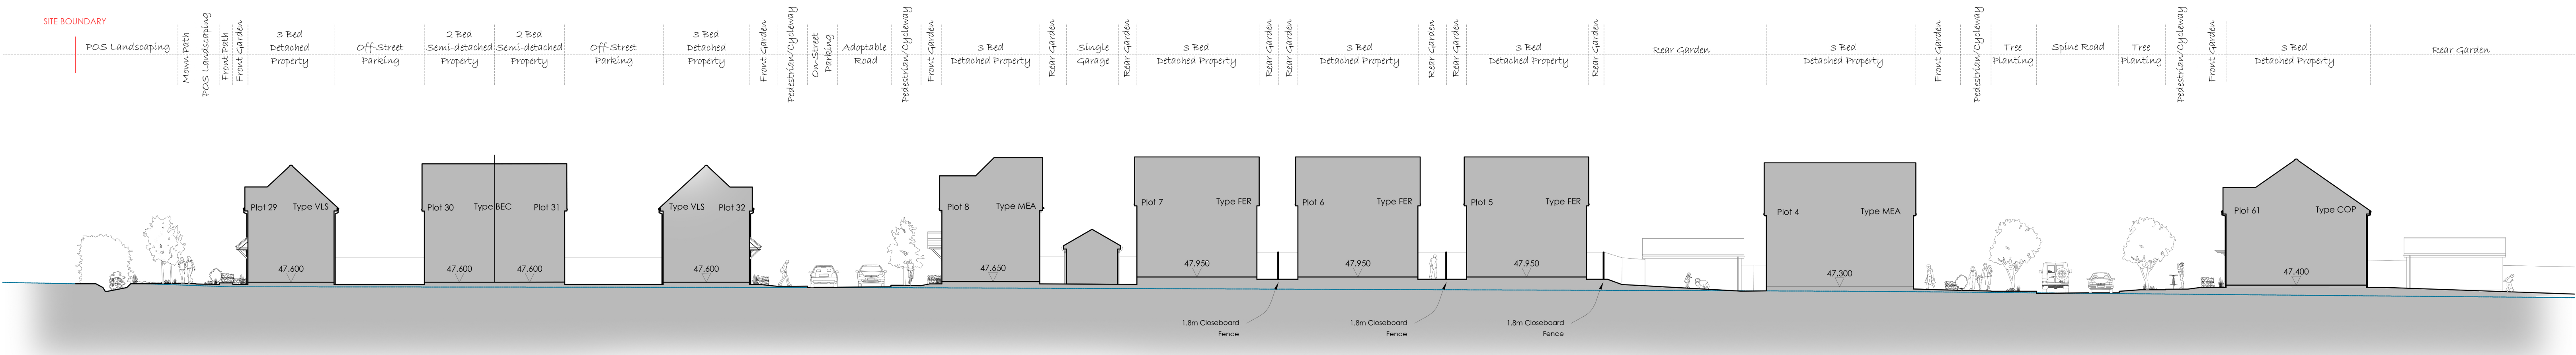

Key Plan - NTS

