



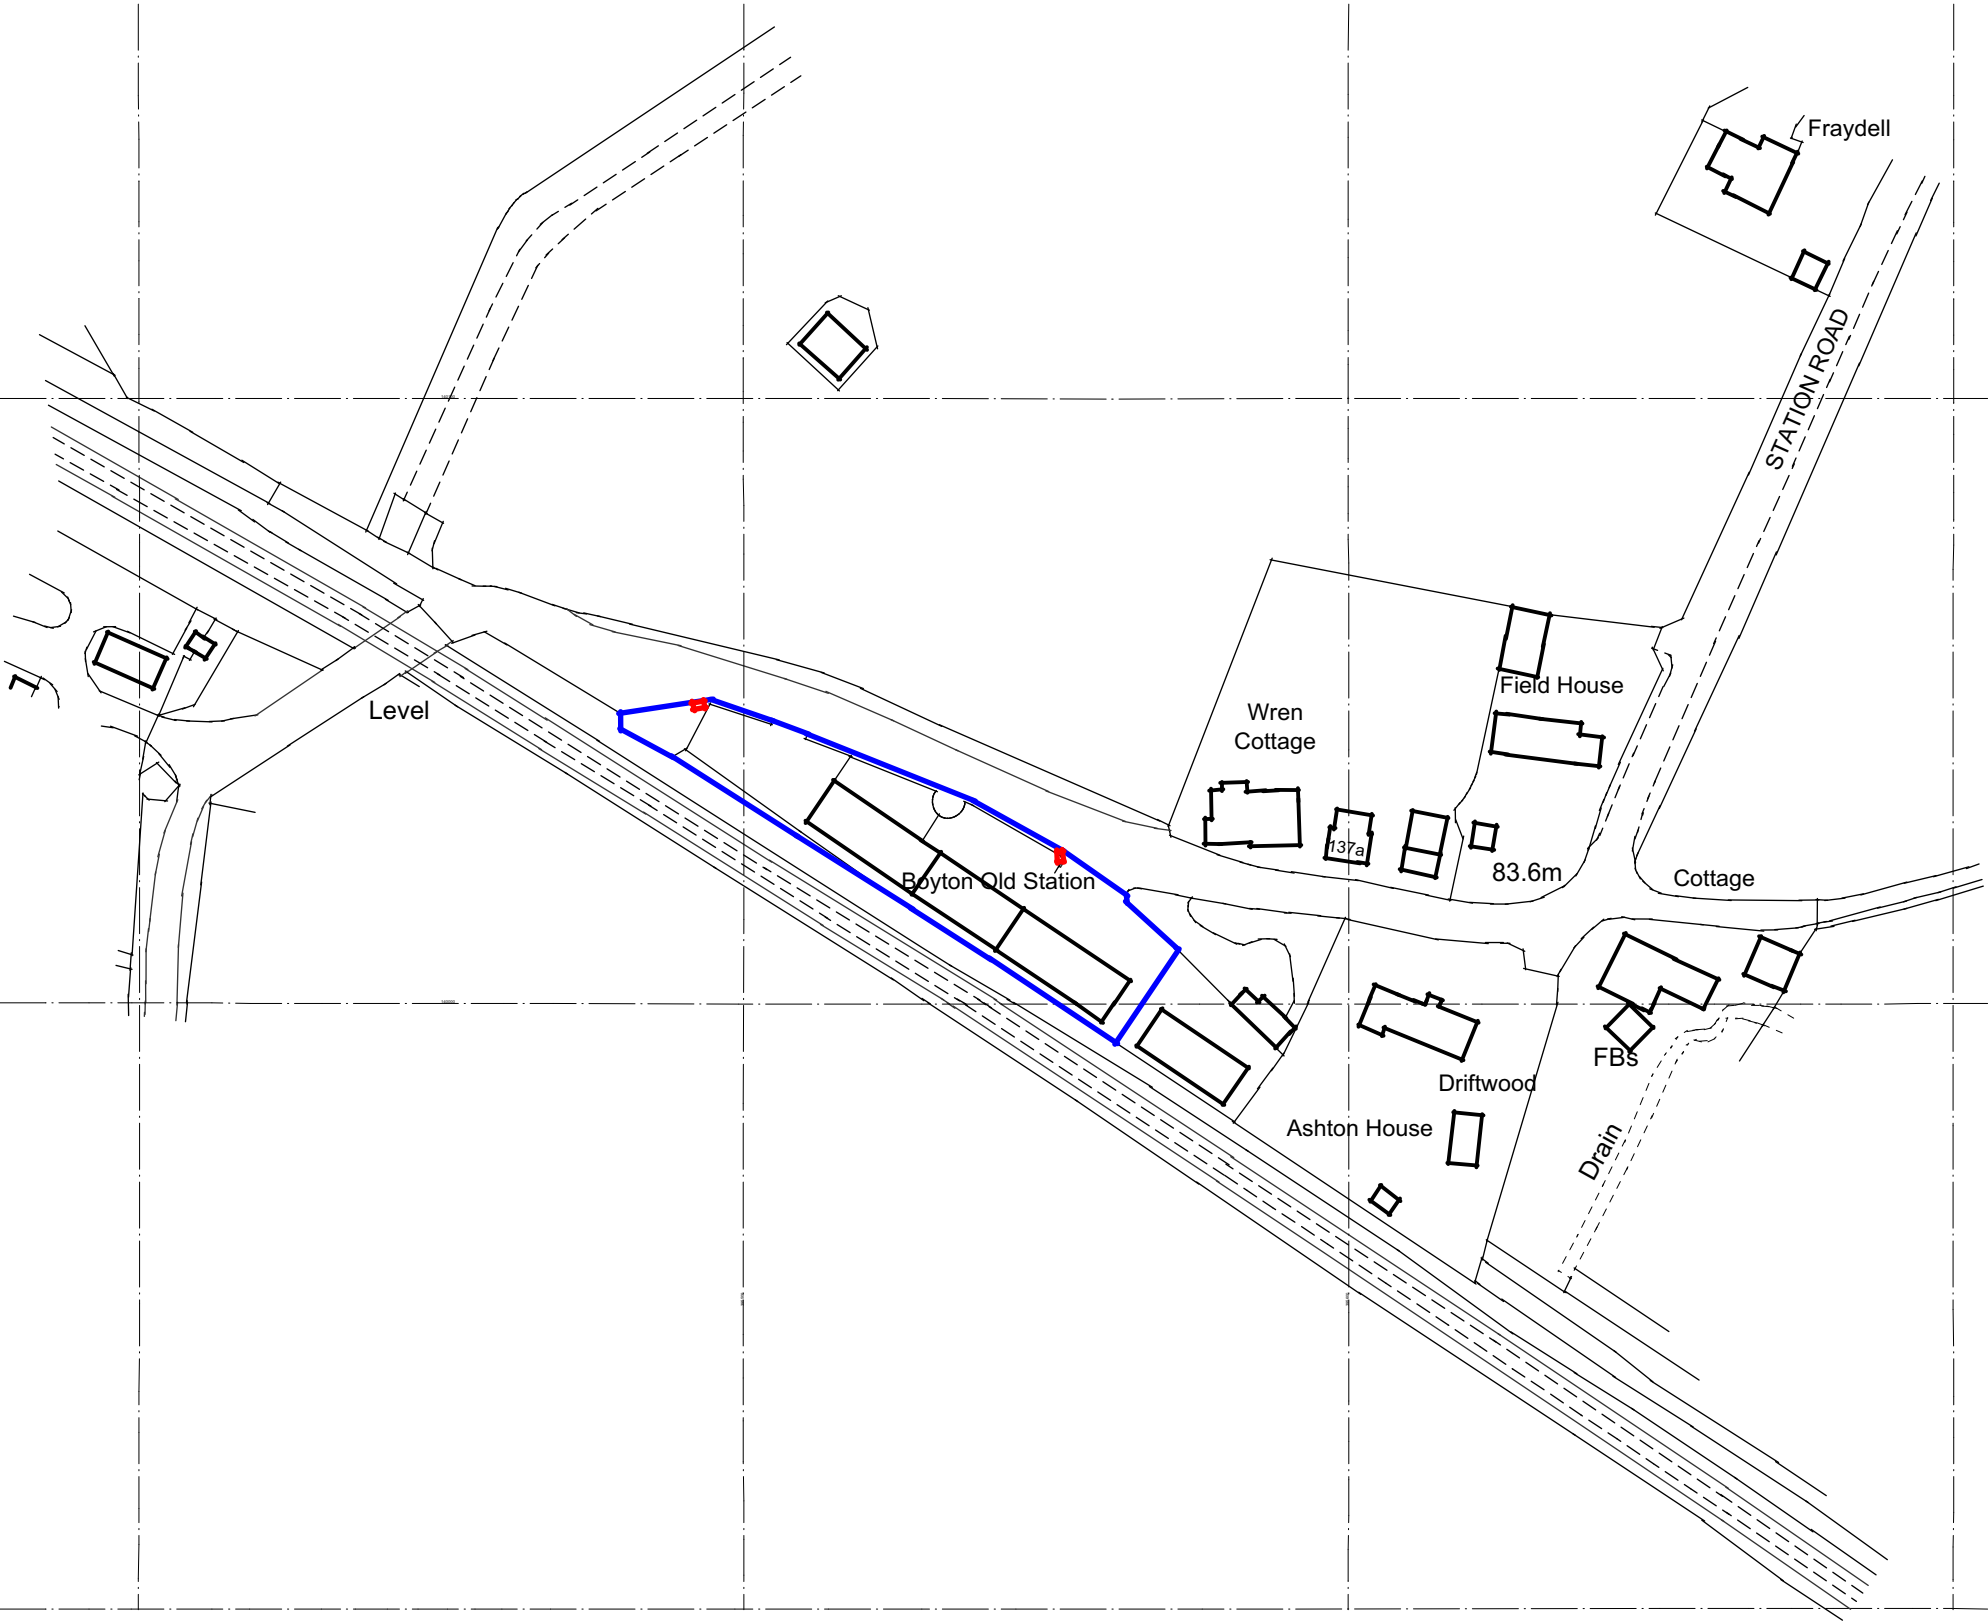

Location Plan (1:1250)

Ordnance Survey (c) Crown Copyright 2026.
All rights reserved. Licence number 100022432

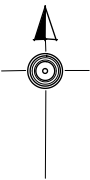

A3 0 50m

Rev:	Description:	Date:
Job Title:	Boyton Old Station Boyton Wiltshire	
Drawing Title:	Location Plan	
Drawing No:	317/07	
Scale:	1:1250	
Date:	January 2026	

PL Robinson design
14 Deacon Close, Southampton, Hampshire, SO19 7BP
Tel: 02380440649 Mob: 07950654378
email: office@plrobinsondesign.co.uk