




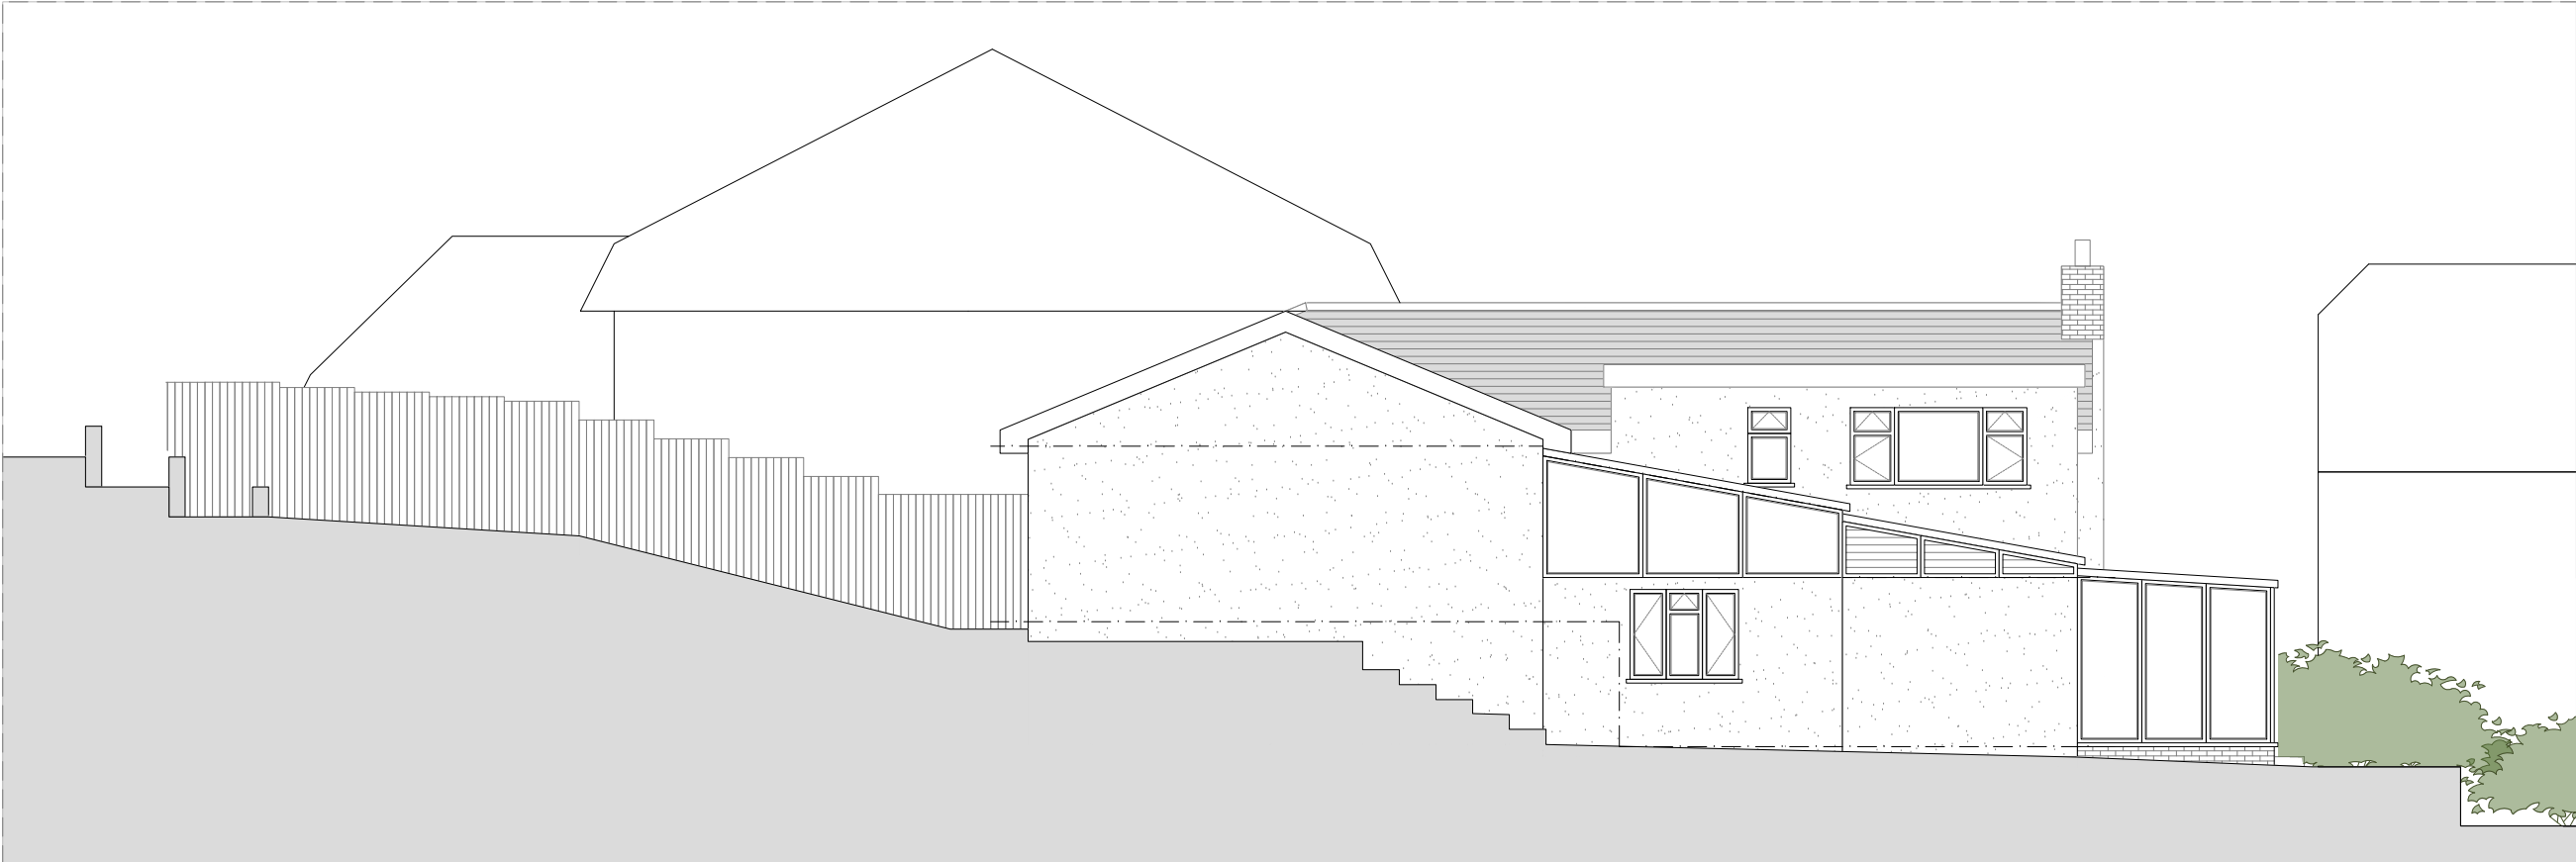

01 - Side Elevation (North-East)

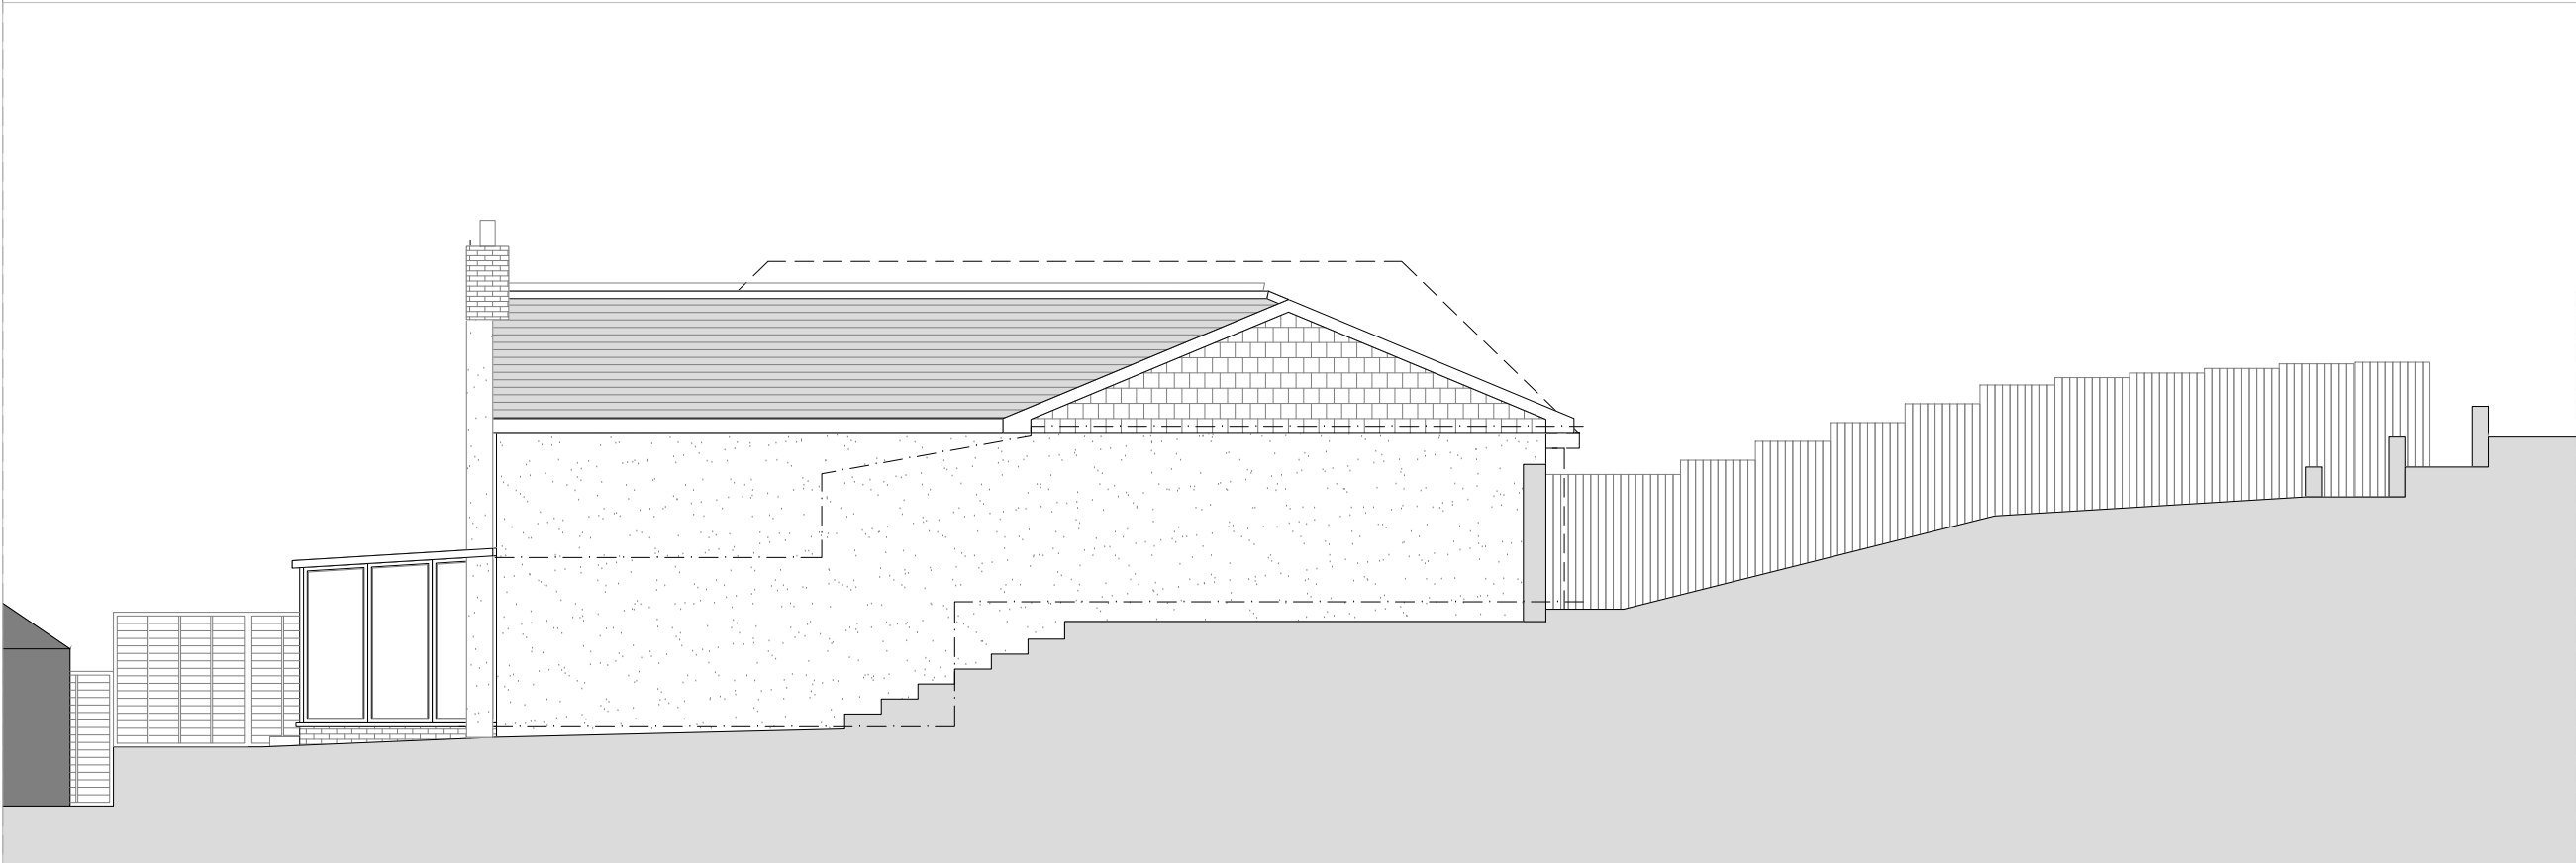

02 - Side Elevation (South-West)

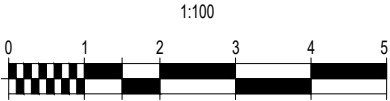

- General Notes:**
- Do not scale drawings other than for planning purposes and refer only to figured dimensions.
 - Contractor is to raise any concerns of discrepancies in this drawing and that of what is noted on site to the architect before building works commence.
 - In the circumstance that the drawing relates to an existing building or setting, the contractor is to confirm there is no conflict between this drawings dimensions and the actual building/settings dimensions.
 - Refer to all other project consultants and specialists relevant drawings and specifications.
 - It is the contractor responsibility to ensure all site dimensions, levels and setting out is in line with the architects drawings.
 - Refer to the Structural Engineers drawings for full details on structure where necessary

P2	26.02.26	Planning Issue
P1	10.02.26	Planning Issue
Rev:	Date:	Revision History:

T: 01722 680 419
M: 07810 647 790
W: info@esdon-architecture.com

Project:
25-025
Cherry Bank

Name:	Date:	Name:	Date:
Designed by: EE	Checked: EE	EE	
Drawn By: EE	Approved: EE	EE	

Scale: @A3 1:100	Status: Planning
---------------------	---------------------

Drawing Title:
Existing Elevations

Drawing No: 00-201	Rev: P2
------------------------------	-------------------