


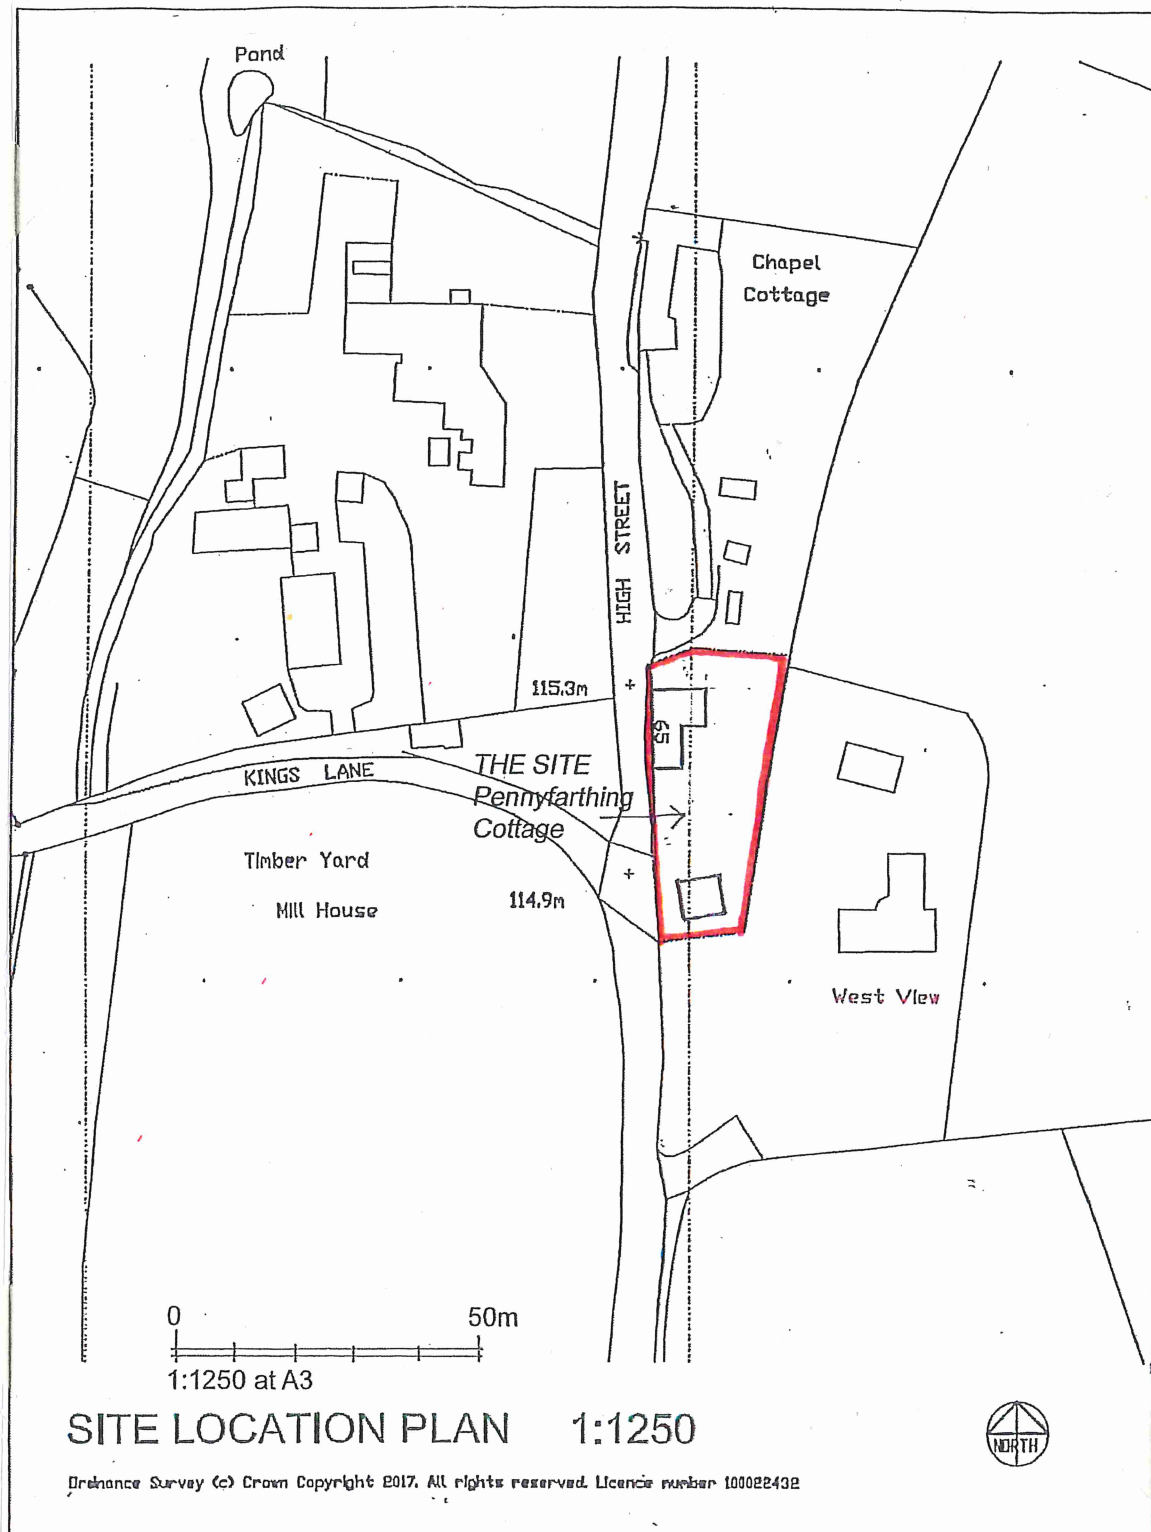

ENCLOSURE OF CAR PORT at PENNYFARTHING COTTAGE, HIGH STREET, ANSTY, WILTSHIRE

SITE LOCATION PLAN
224028/01

Scale as noted at A3

This drawing is copyright and shall not be reproduced without the Architect's consent. This drawing may be scaled for planning purposes only. Any discrepancies from this drawing should be notified to the Architect. If in doubt, ask.

www.bta-architects.co.uk

