





Proposed West Elevation | 1:100



Proposed East Elevation | 1:100

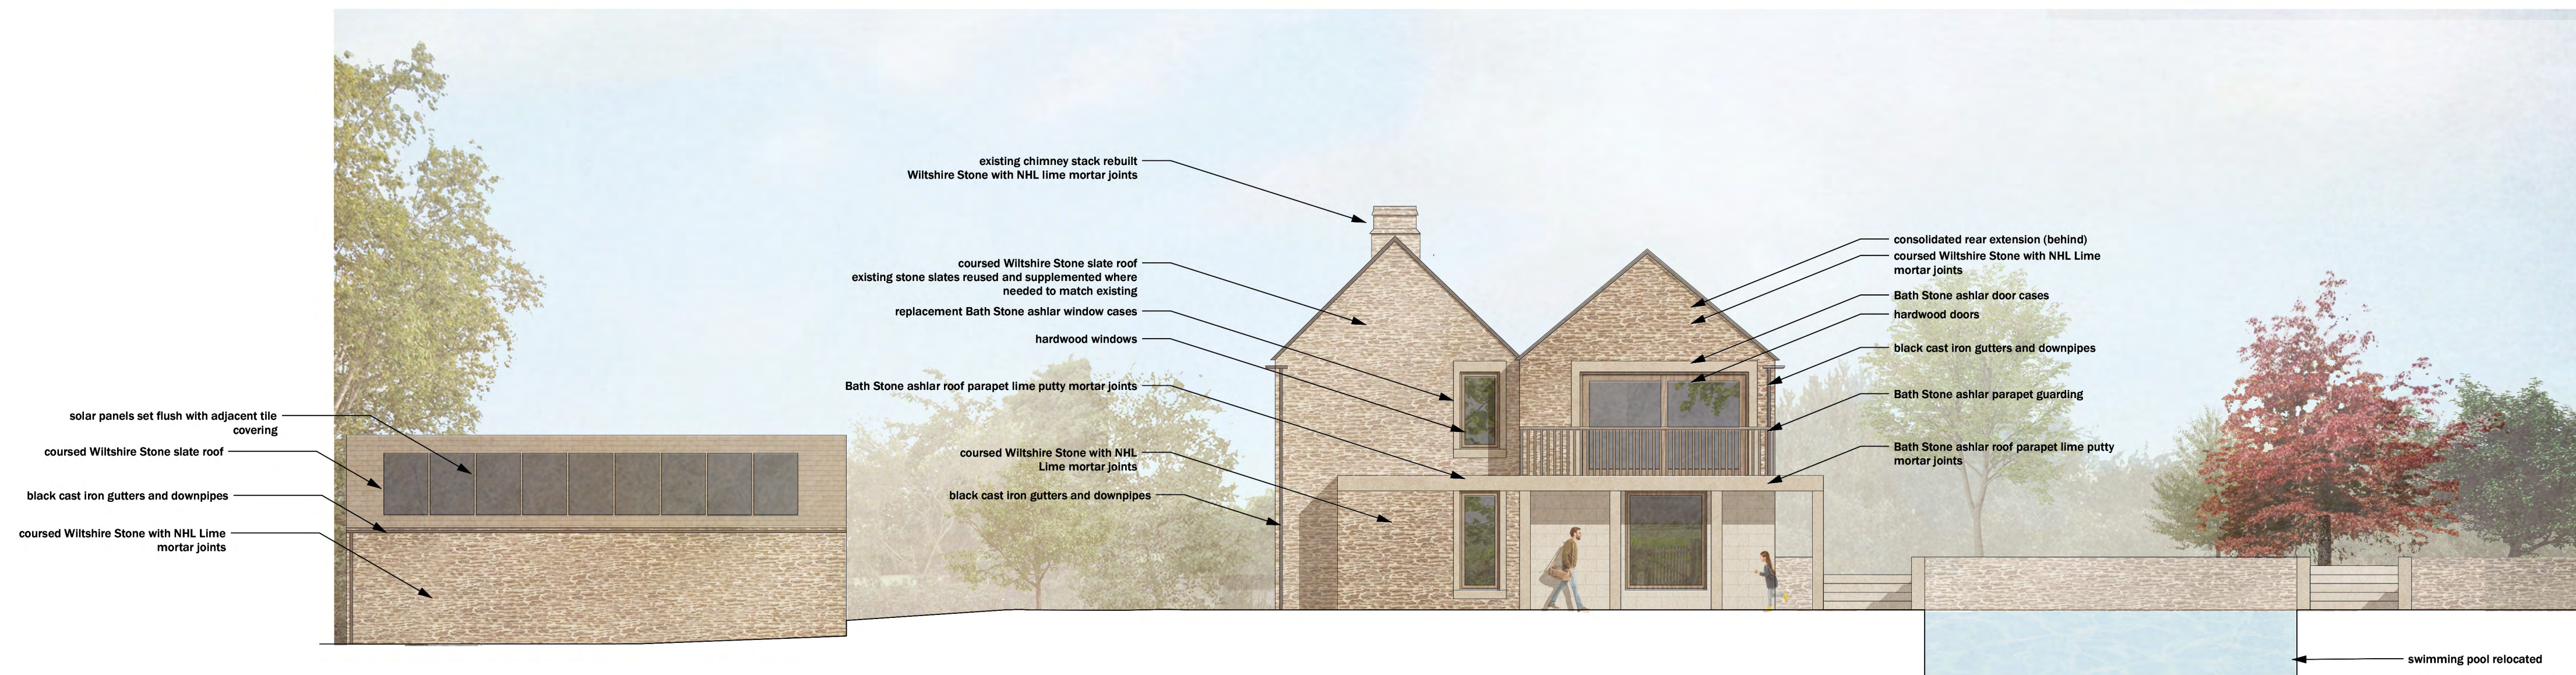

Proposed South Elevation | 1:100

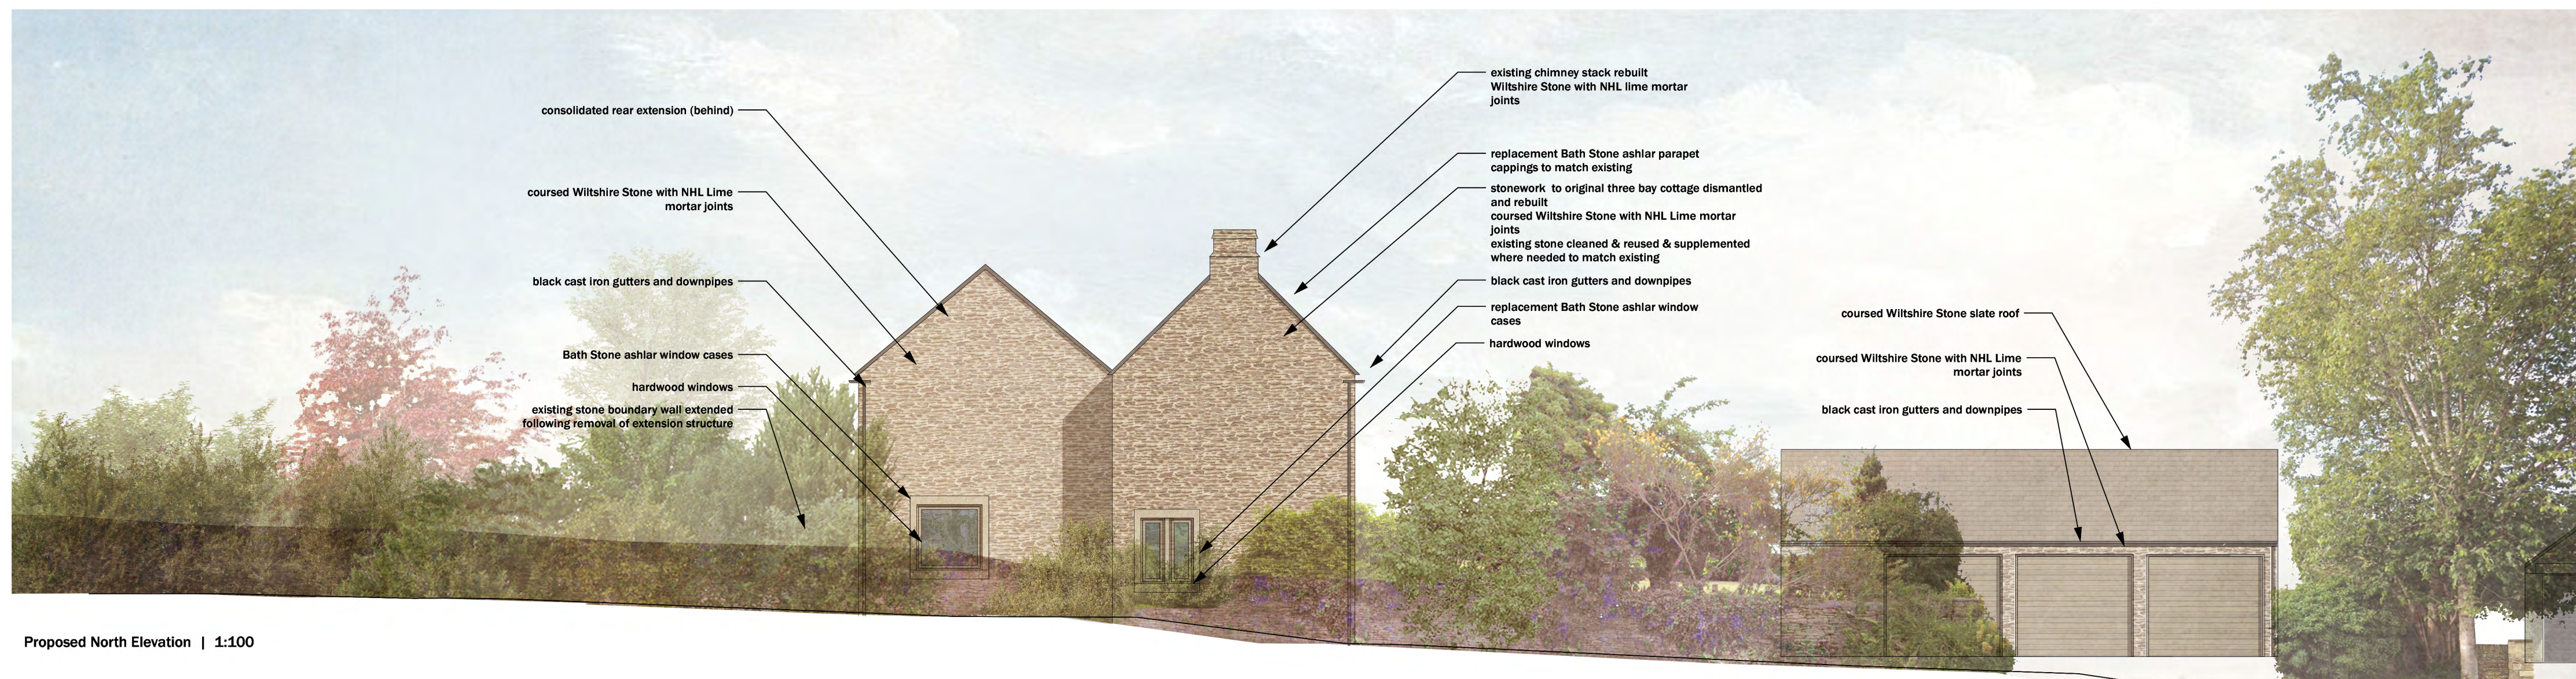

Proposed North Elevation | 1:100