



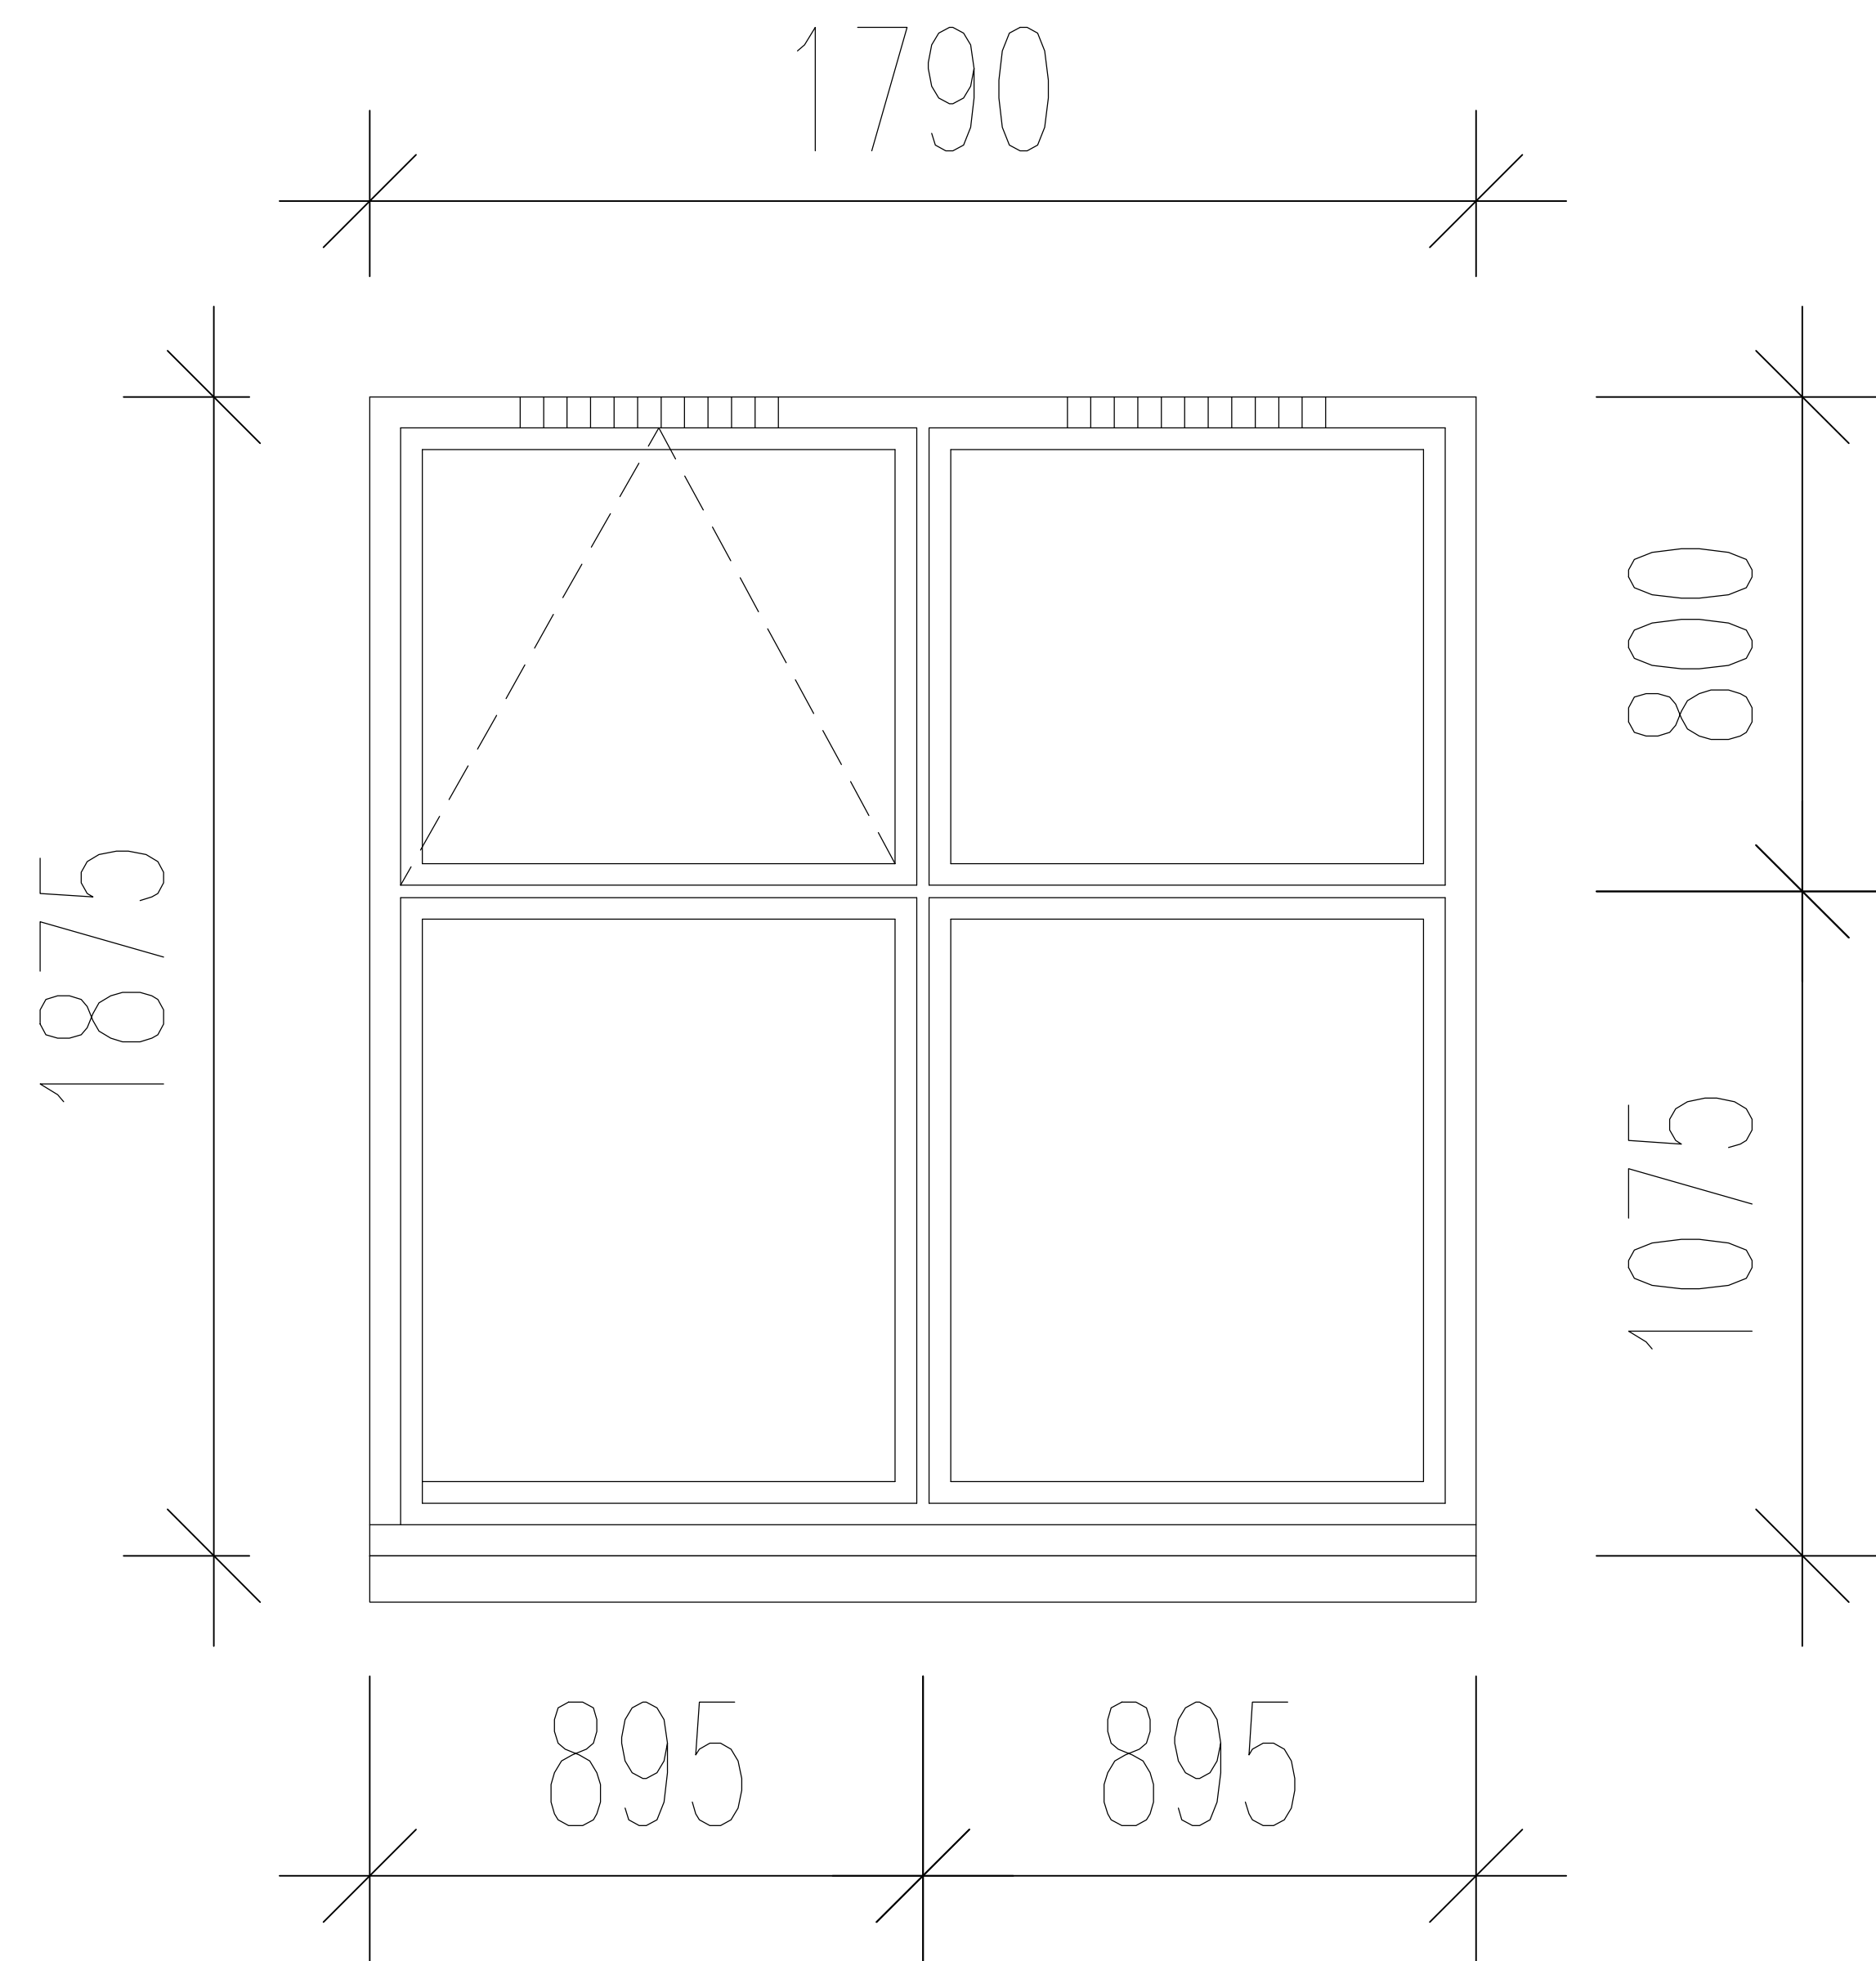

Allan Brothers Crafted Casement
item viewed from outside.
Crafted Casement 92mm Frame
PAS24 Security
Glazing-4mm-20-4mm Soft Coat Low E
Black Warm Edge Spacer
Argon Gas
Glazing Beads-Qwood
Side Hung-Unrestricted
Right nung Unrestricted hinge (22)
Standard Locking Handle White
Lipped Sash Design-Internally Glazed (22)
Lipped Sash Design-Internally Glazed
TV90 Vent-White-425mm/White Grilles (12/22)
Weatherstrip-White
Internal Cill Board Groove (Width 0)
RG Finger-jointed Engineered (Hardwood Grandis)
External 25mm Cill Extension
Colour: RAL 9016 Traffic white

Opening section is open outwads
Individual Unit Weight 115-361kg
U value 1.4

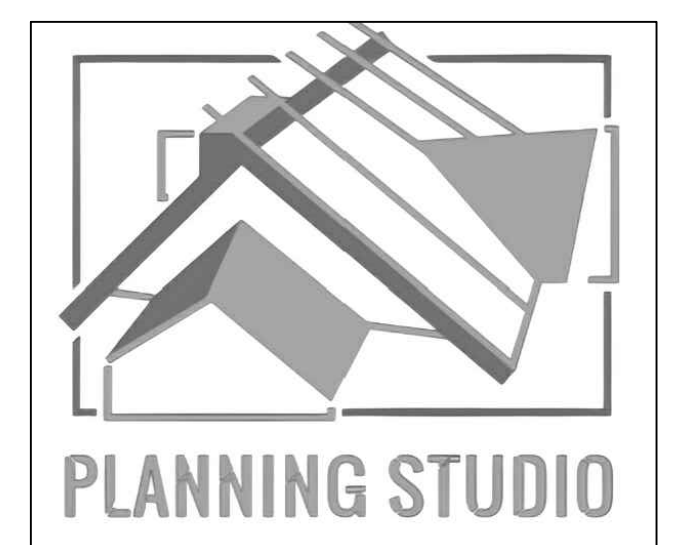

Project

WINDOW

Drawing

ELEVATION

Dwg No.

102

Date

FEBRUARY 2026

Scale @ A1

1:10

Scale 1:10 0 100 250 500mm